



Copyright in design and this drawing is the property of Resi and Design Squared.

Reproduction in whole or in part is forbidden without written sanction of Resi and Design Squared.




All dimensions to be cross-checked on site prior to completing a Building Regulations package, structural engineering, the party wall process and construction.

Print to scale (as actual size)

#### NOTES

#### Revision

| Rev | Notes          | Date       |
|-----|----------------|------------|
| -   | Planning Issue | 29/03/2023 |
| A   | Planning Issue | 13/04/2023 |
| B   | Planning Issue | 11/07/2023 |
| C   | Planning Issue | 08/12/2023 |
   
| KEY                                                                                   |                    |
|---------------------------------------------------------------------------------------|--------------------|
|  | Proposed walls     |
|  | Existing walls     |
|  | Existing removed   |
|  | Proposed rooflight |
|  | Boundary lines     |
|  | Proposed beam      |
|  | Proposed drainage  |
|  | 1.8m head height   |
|  | 1.5m head height   |

**JOB TITLE**  
Proposed enlargement of existing dormer and all associated works at 79b Mayfield Road, N8 9LN

**STATUS**  
Planning Issue

**DRAWING TITLE**  
Existing Block Plan

**CLIENT**  
Brian Welsh


**SCALE**  
1:200 at A3

**DRAWN**  
CZ



**DATE**  
Dec 2023

**CHECKED**  
NS

**DRAWING NO.** 182265 - 01 - 401C

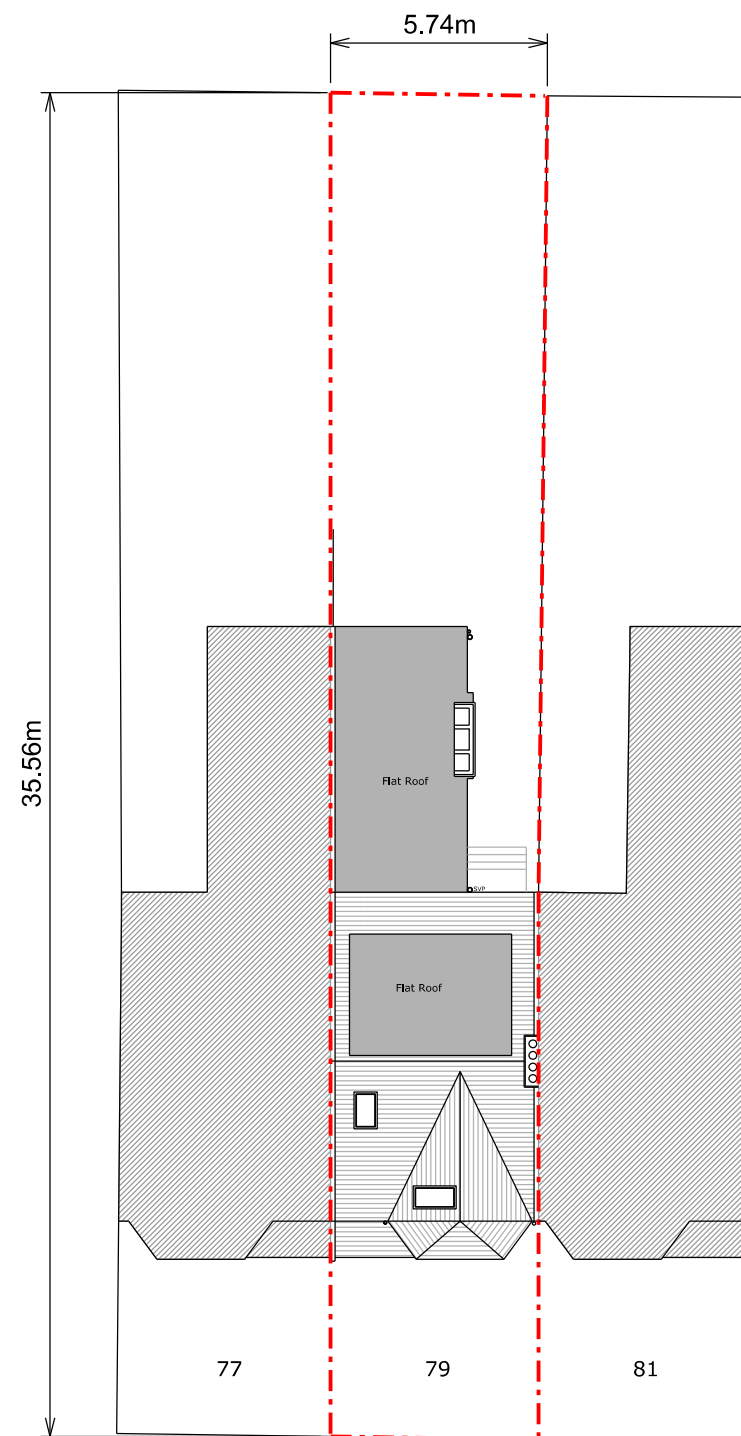

Existing Block Plan

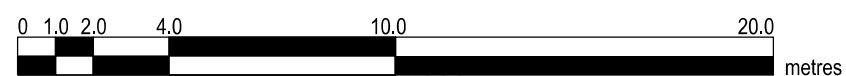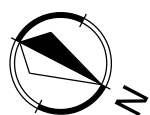

Copyright in design and this drawing is the property of Resi and Design Squared.

Reproduction in whole or in part is forbidden without written sanction of Resi and Design Squared.

All dimensions to be cross-checked on site prior to completing a Building Regulations package, structural engineering, the party wall process and construction.

Print to scale (as actual size)

NOTES

Revision

| Rev | Notes             | Date       |
|-----|-------------------|------------|
| A   | Preliminary Issue | 04/04/2023 |
| B   | Planning Issue    | 13/04/2023 |
| C   | Planning Issue    | 11/07/2023 |
| D   | Preliminary Issue | 20/10/2023 |
| E   | Preliminary Issue | 04/12/2023 |
| F   | Planning Issue    | 08/12/2023 |

| KEY                                                                                   |                    |
|---------------------------------------------------------------------------------------|--------------------|
|  | Proposed walls     |
|  | Existing walls     |
|  | Existing removed   |
|  | Proposed rooflight |
|  | Boundary lines     |
|  | Proposed beam      |
|  | Proposed drainage  |
|  | 1.8m head height   |
|  | 1.5m head height   |

**JOB TITLE**  
Proposed enlargement of existing dormer and all associated works at 79b Mayfield Road, N8 9LN

**STATUS**  
Planning Issue

**DRAWING TITLE**  
Proposed Block Plan

**CLIENT**  
Brian Welsh


**SCALE**  
1:200 at A3

**DRAWN**  
CZ

**DATE**  
Dec 2023

**CHECKED**  
NS

**DRAWING NO.** 182265 - 01 - 402F

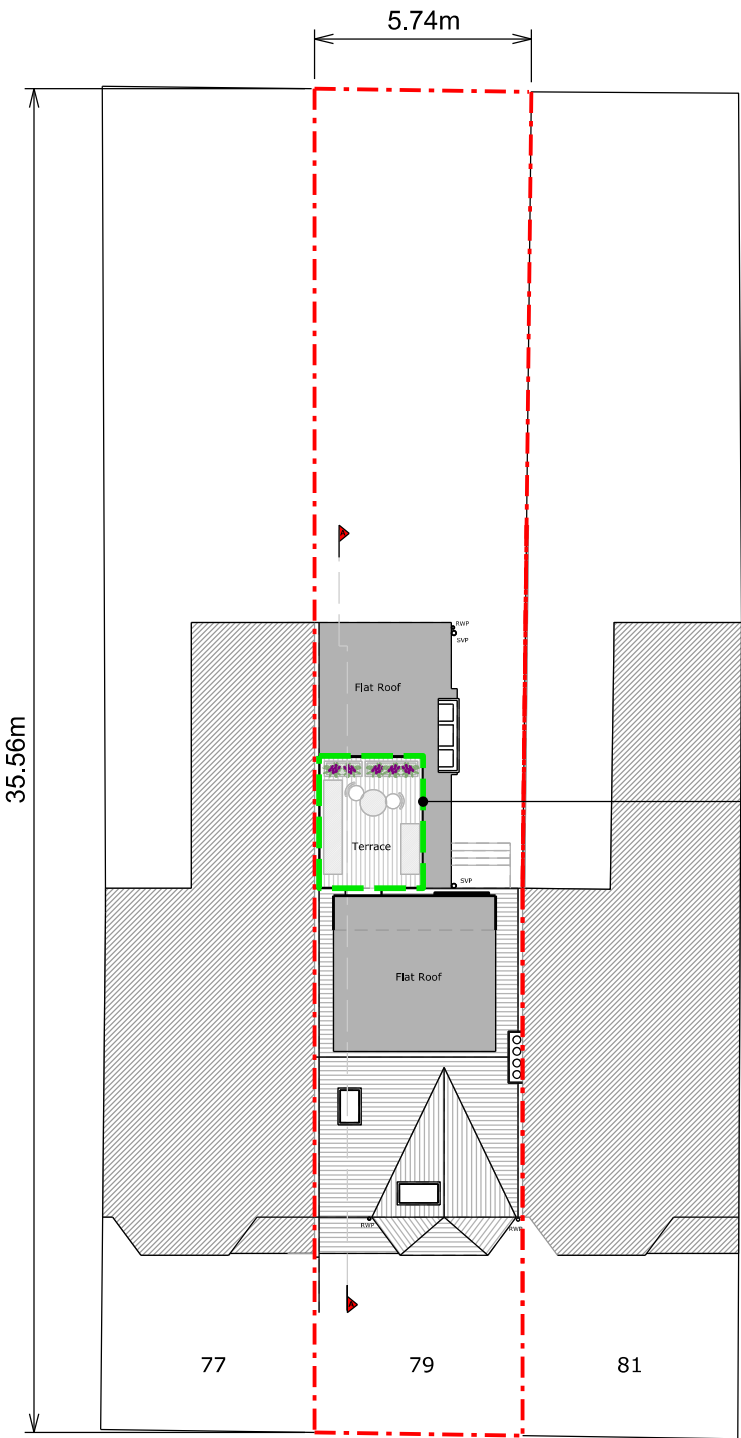

Approved planning reference number:HGY/2023/1114

Proposed Block Plan

