


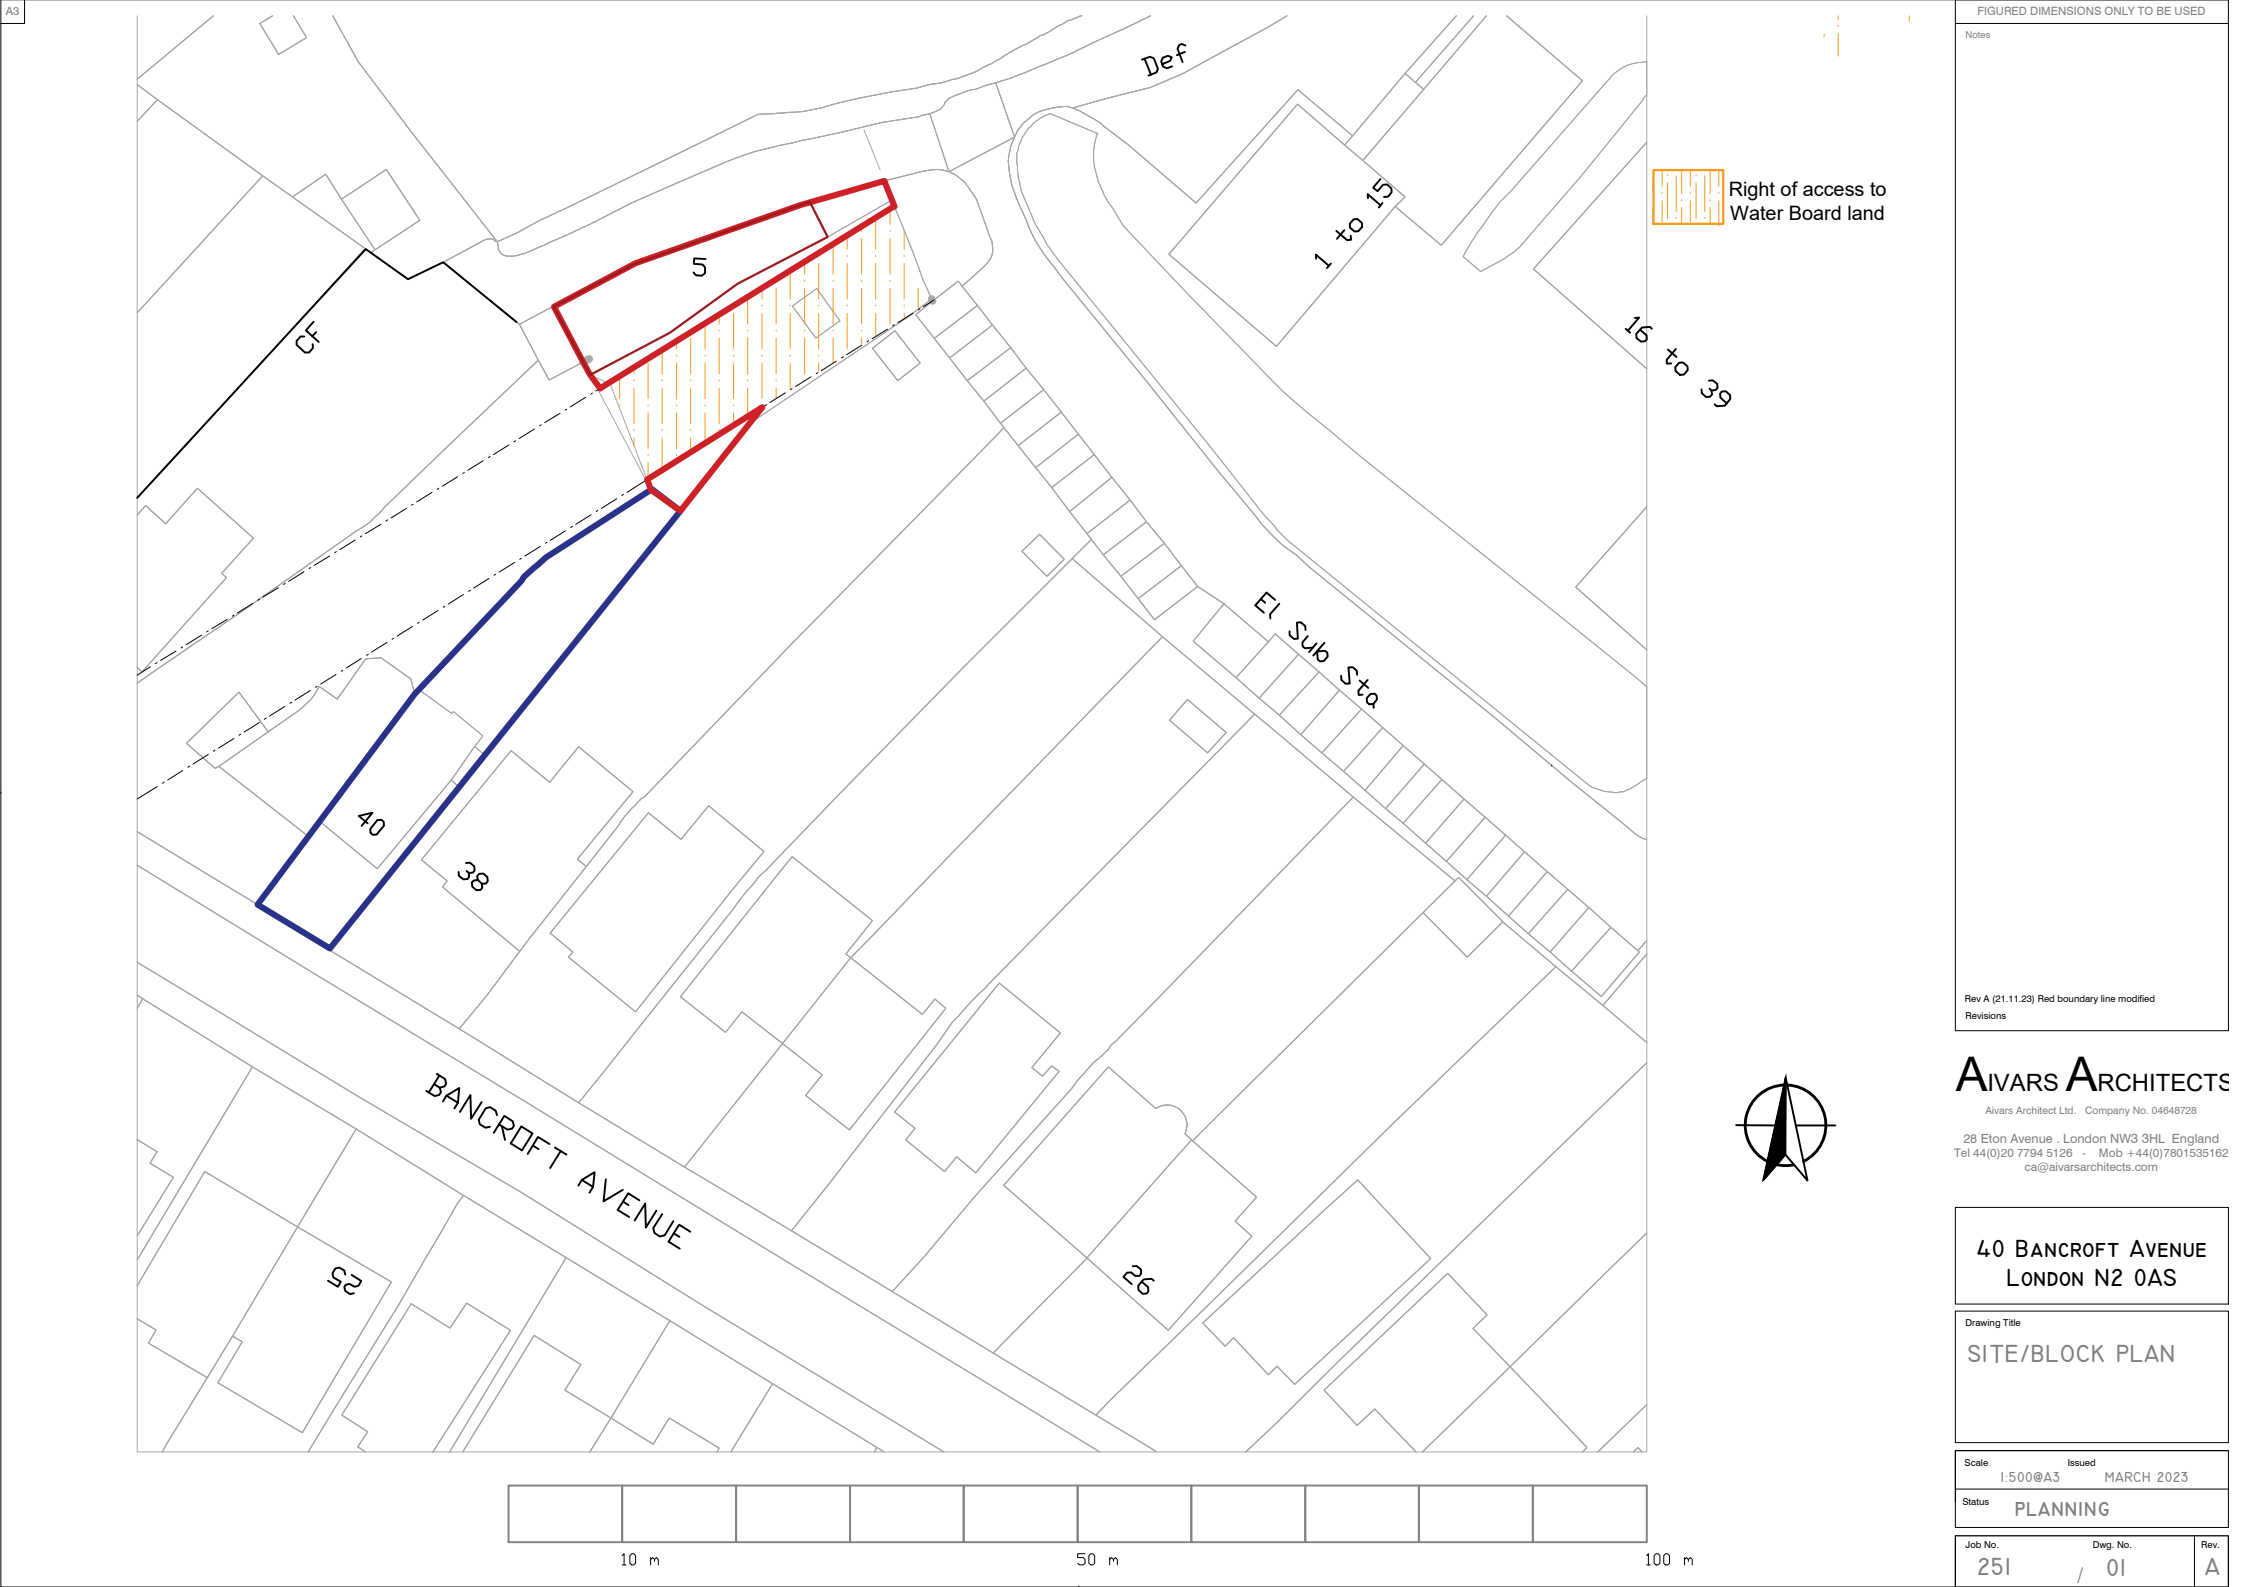

FIGURED DIMENSIONS ONLY TO BE USED

Notes

Rev A (21.11.23) Red boundary line modified
Revisions

AIVARS ARCHITECTS
Aivars Architect Ltd. Company No. 04648728
28 Eton Avenue . London NW3 3HL. England.
Tel 44(0)20 7794 5126 - Mob +44(0)7801535162
ca@aivarsarchitects.com

**40 BANCROFT AVENUE
LONDON N2 0AS**

Drawing Title
SITE/BLOCK PLAN

Scale 1:500@A3 Issued MARCH 2023
Status **PLANNING**

Job No. 251 / 01 Rev. A