
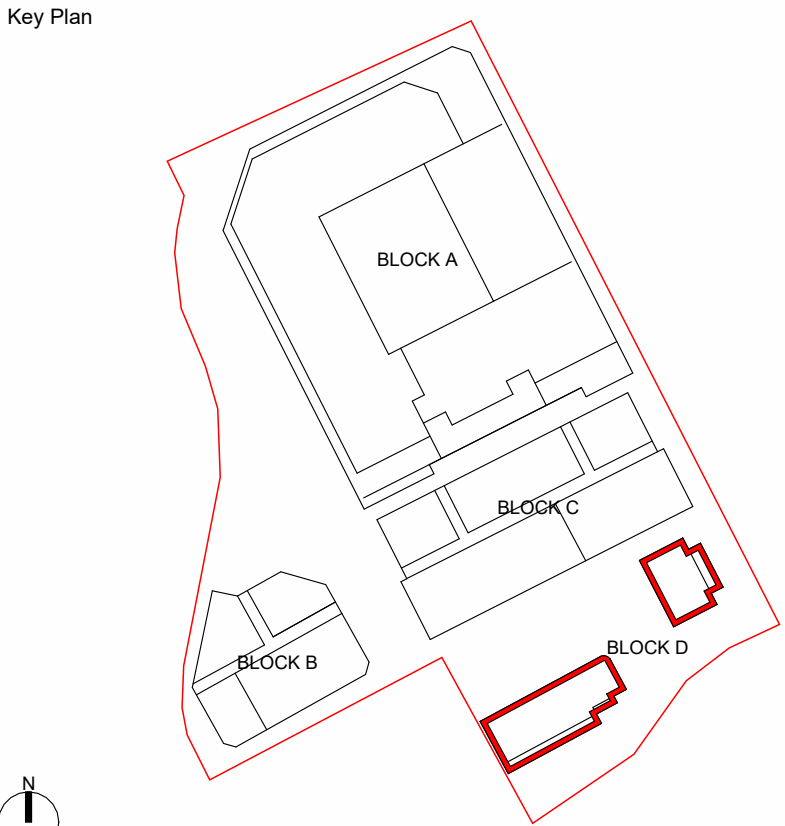
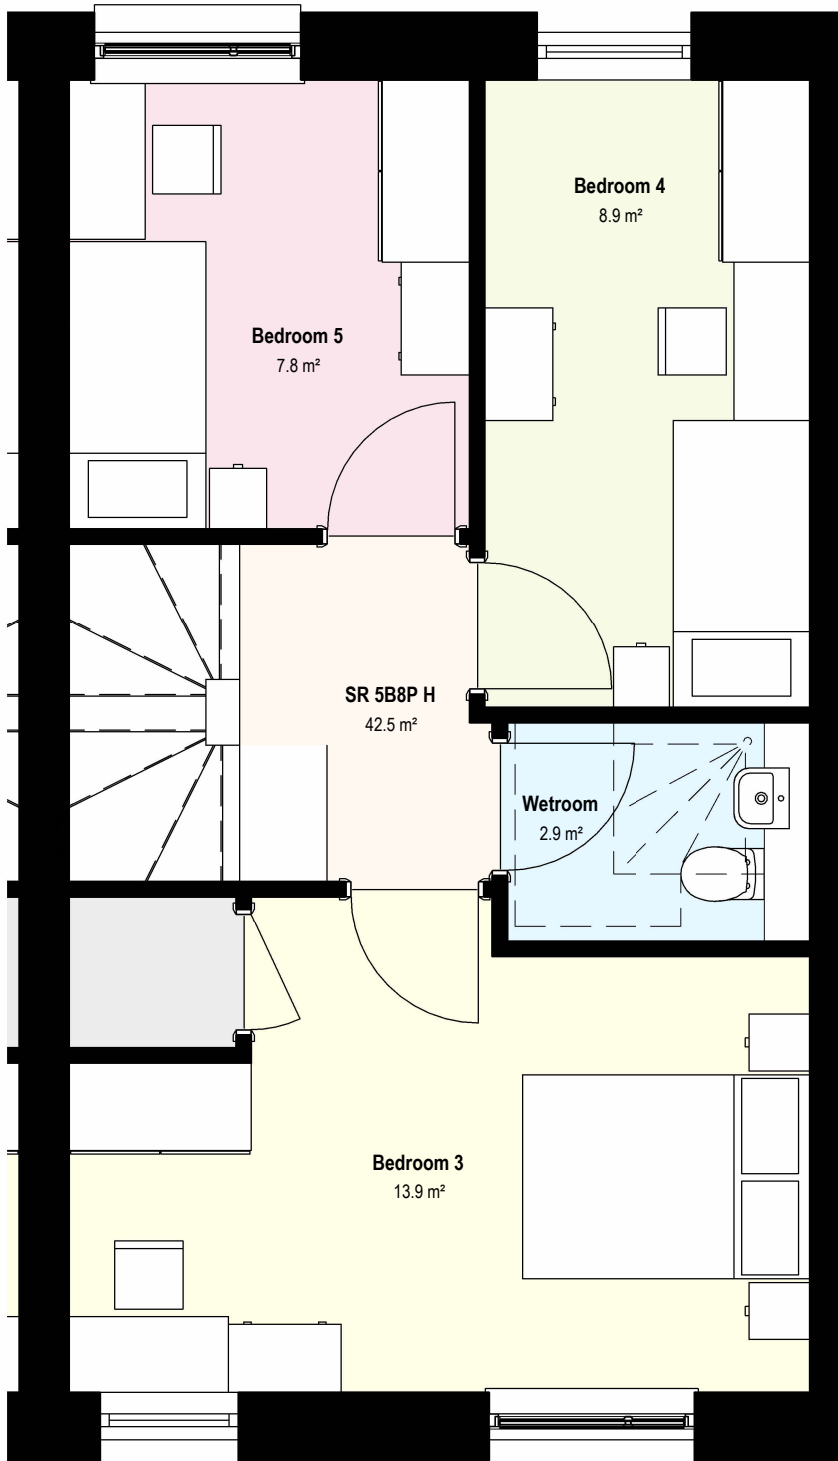
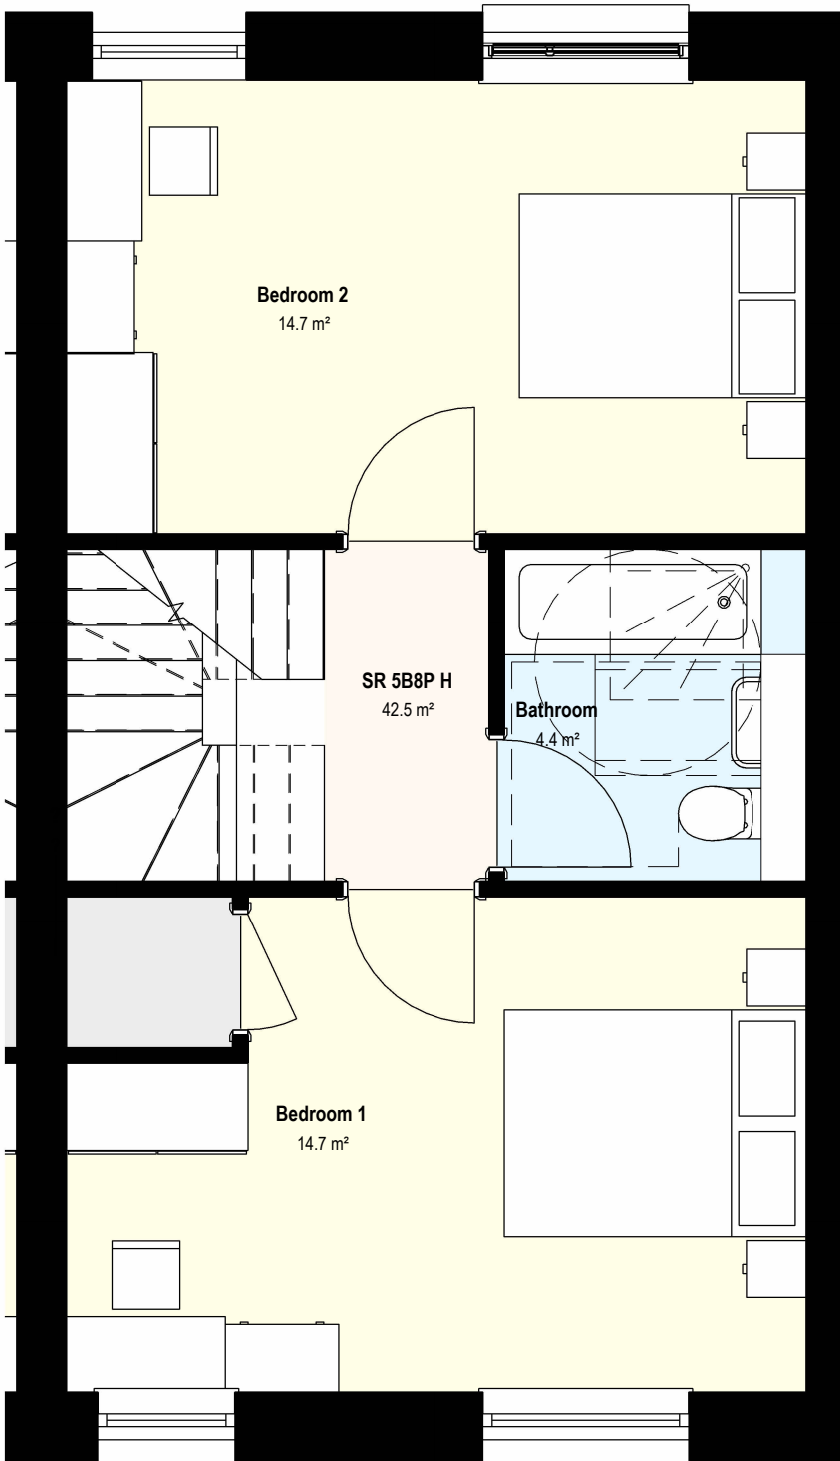


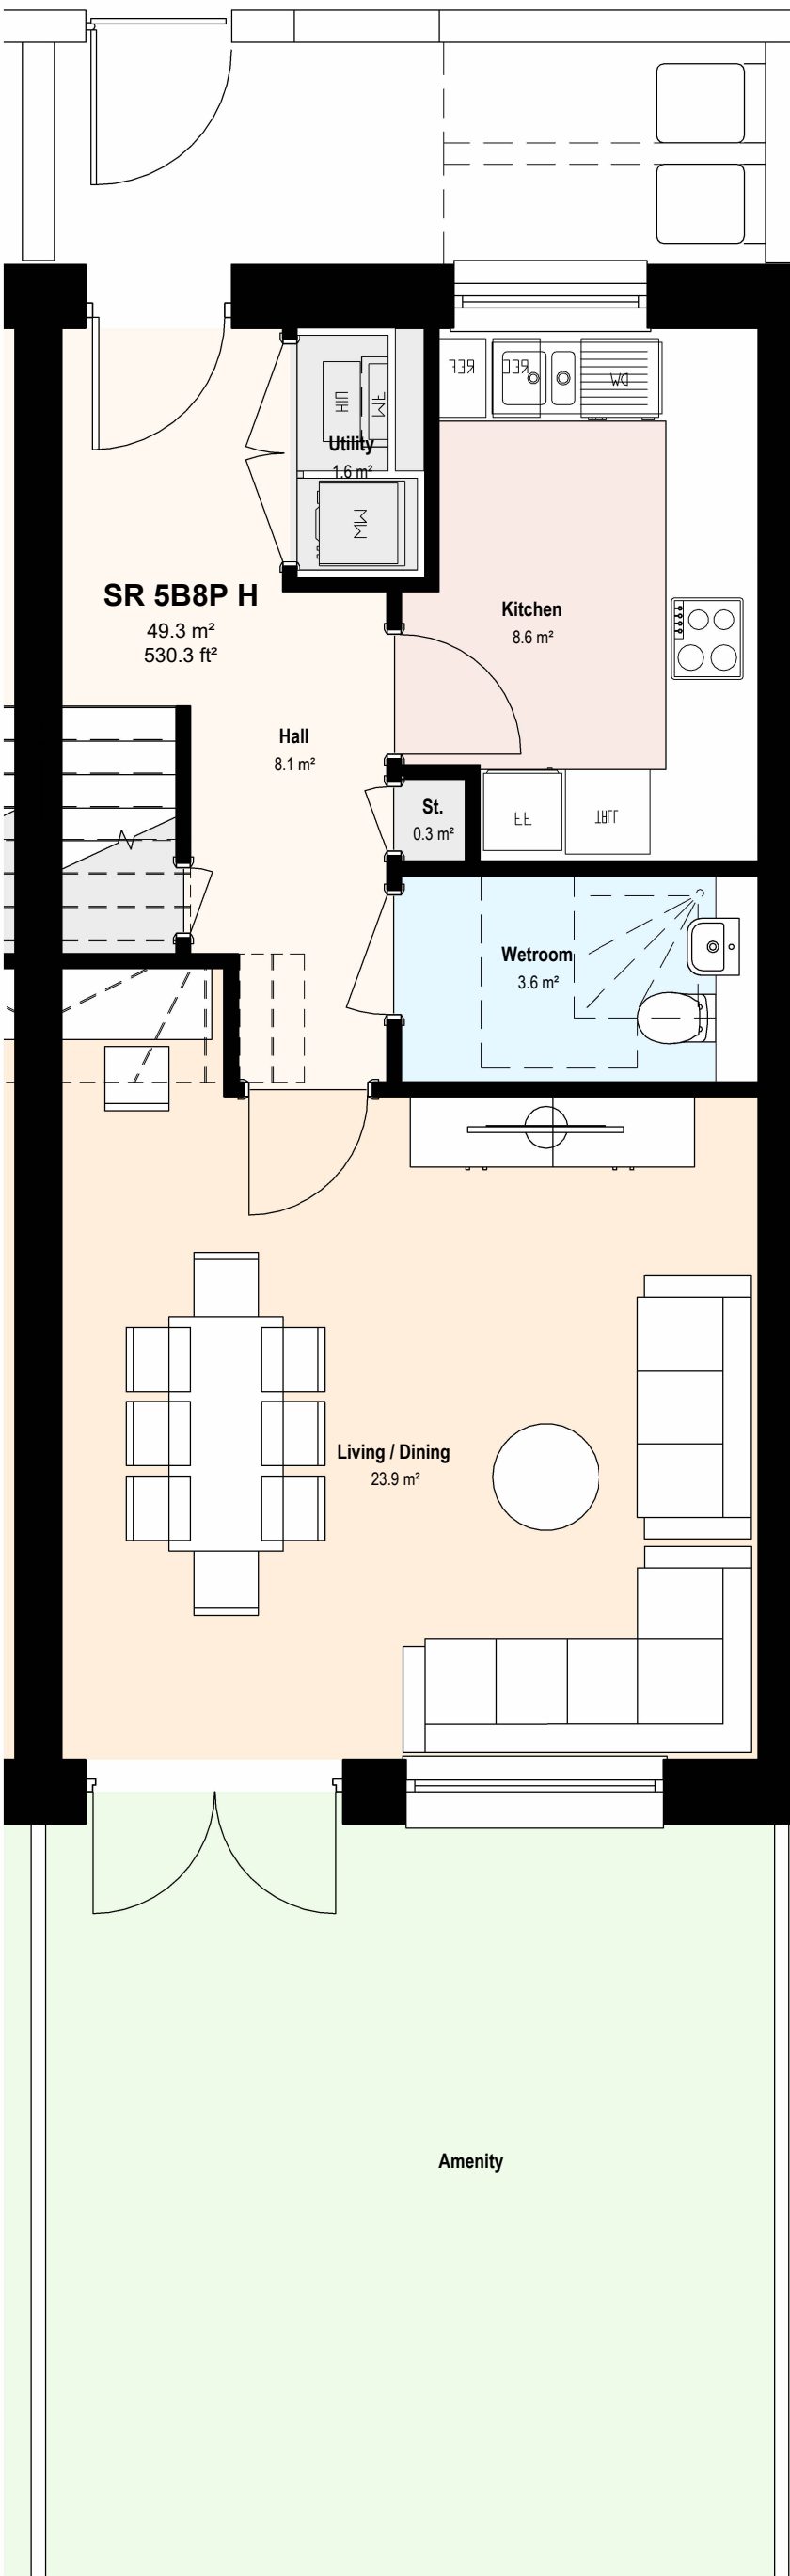

H5801-G	
Name	Area
Bathroom	4 m²
Bedroom 1	15 m²
Bedroom 2	15 m²
Bedroom 3	14 m²
Bedroom 4	9 m²
Bedroom 5	8 m²
Hall	14 m²
Kitchen	9 m²
Living / Dining	24 m²
St.	3 m²
Utility	2 m²
Wetroom	7 m²

1 H5801-G Ground Floor
1 : 50

2 H5801-G First Floor
1 : 50

3 H5801-G Second Floor
1 : 50



The copyright of this drawing is vested with Corstorphine & Wright Ltd and must not be copied or reproduced without the consent of the company.

P-00 Issued for Planning Submission		16/02/24	DS	AB
Rev.	Description	Date	Draw.	Chk.

Client:
TRI 7 (& Fusion)

Project:
Lordship Lane, Wood Green, London

Drawing Title:
Block D - House Type 01

Drawing Status:
PLANNING

Corstorphine & Wright

Stourbridge Studio
The Old Library, Hagley Road, Stourbridge, West Midlands, DY8 1QH
01354 909 850

corstorphine-wright.com

Drawing No. 21820-0330		Revision P-00
---------------------------	--	------------------

Drawn DS	Checked AB	Paper Size A1	Scale 1 : 50	Date 11/29/23
-------------	---------------	------------------	-----------------	------------------