





1 Elevation - C Bay Elevation 01
1 : 25

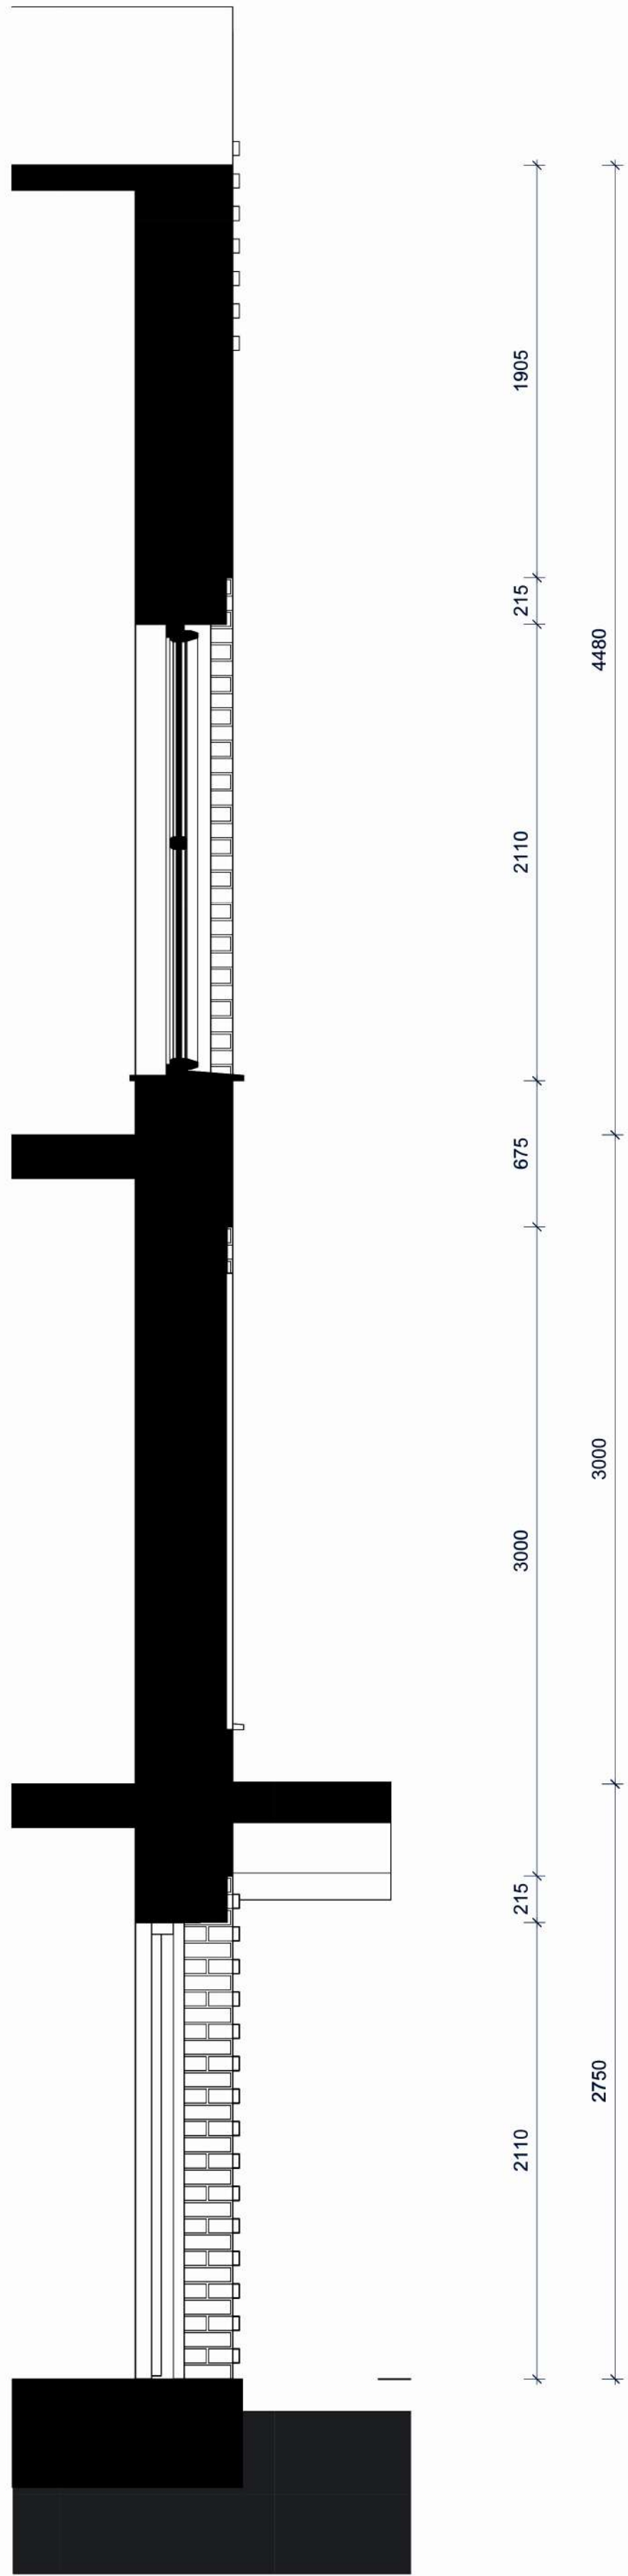

2 Section - C Bay Elevation - Section 01
1 : 25

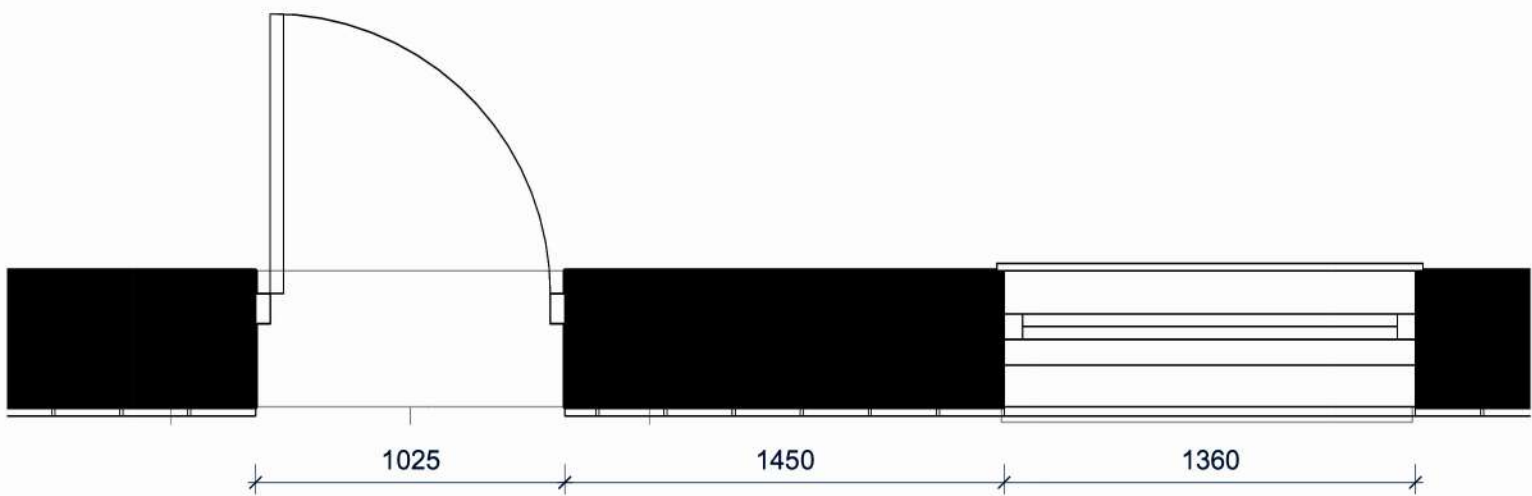

3 Plan - C Bay Elevation 01
1 : 25



4 Block D - Bay Elevation 01 3D