






1 Elevation  
1 : 25

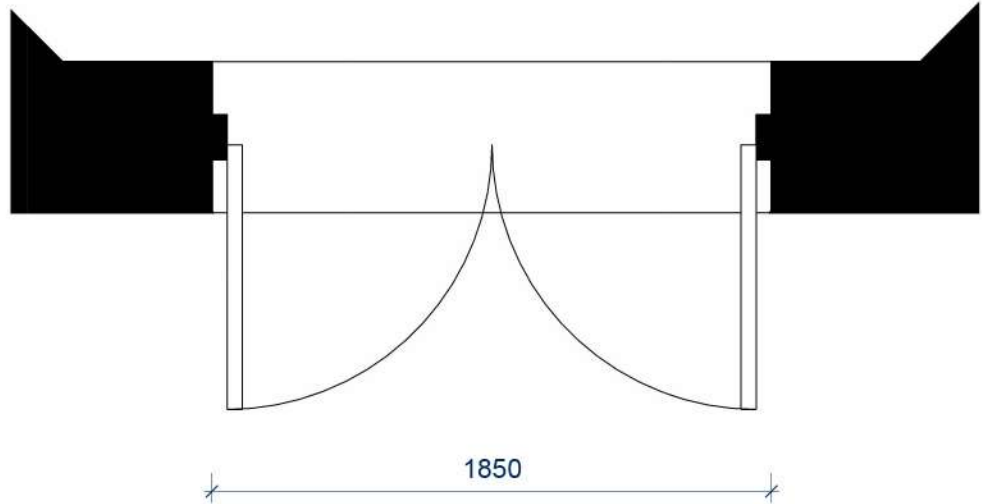

2 Plan  
1 : 25

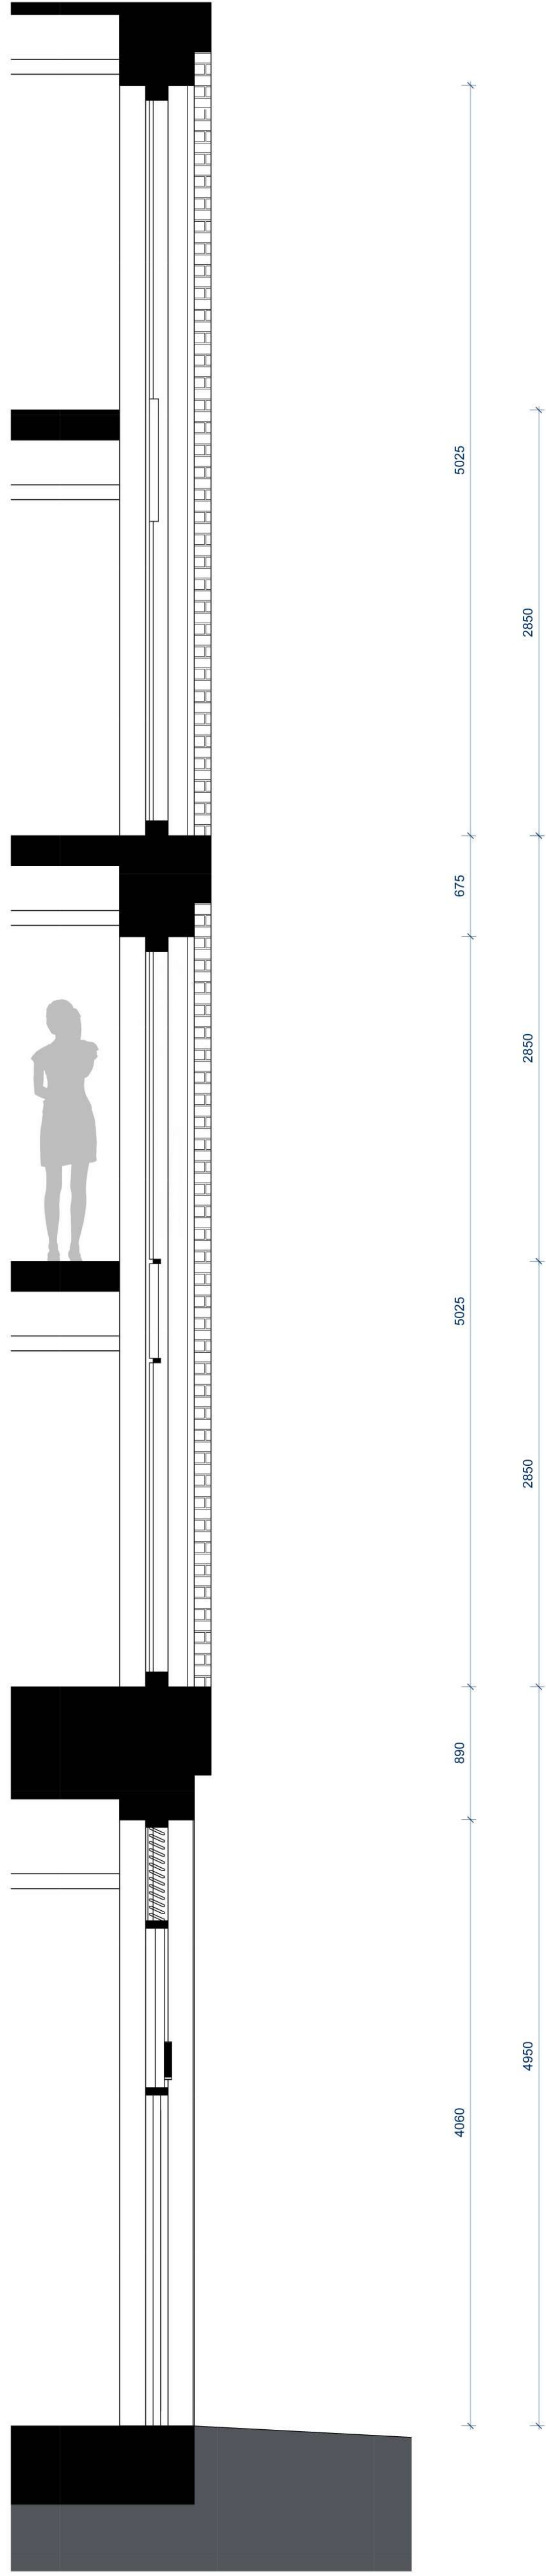

3 Section  
1 : 25

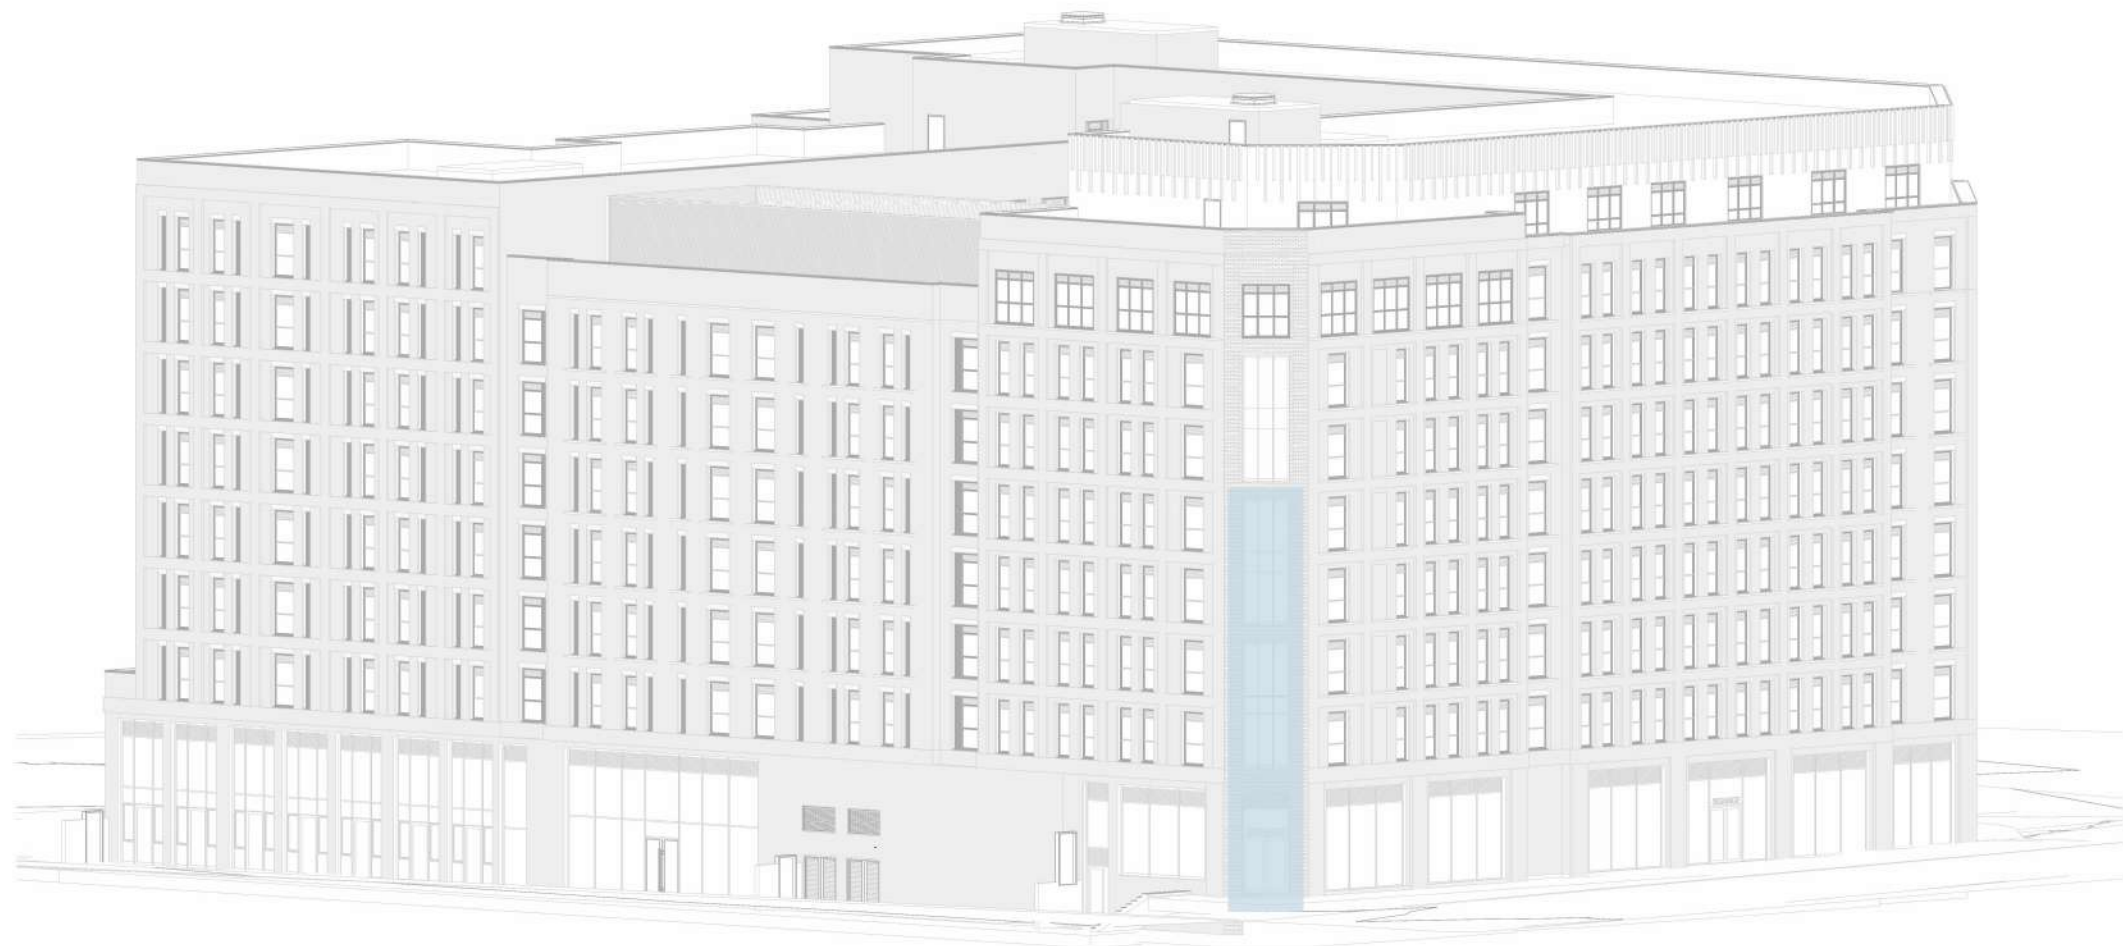

4 3D