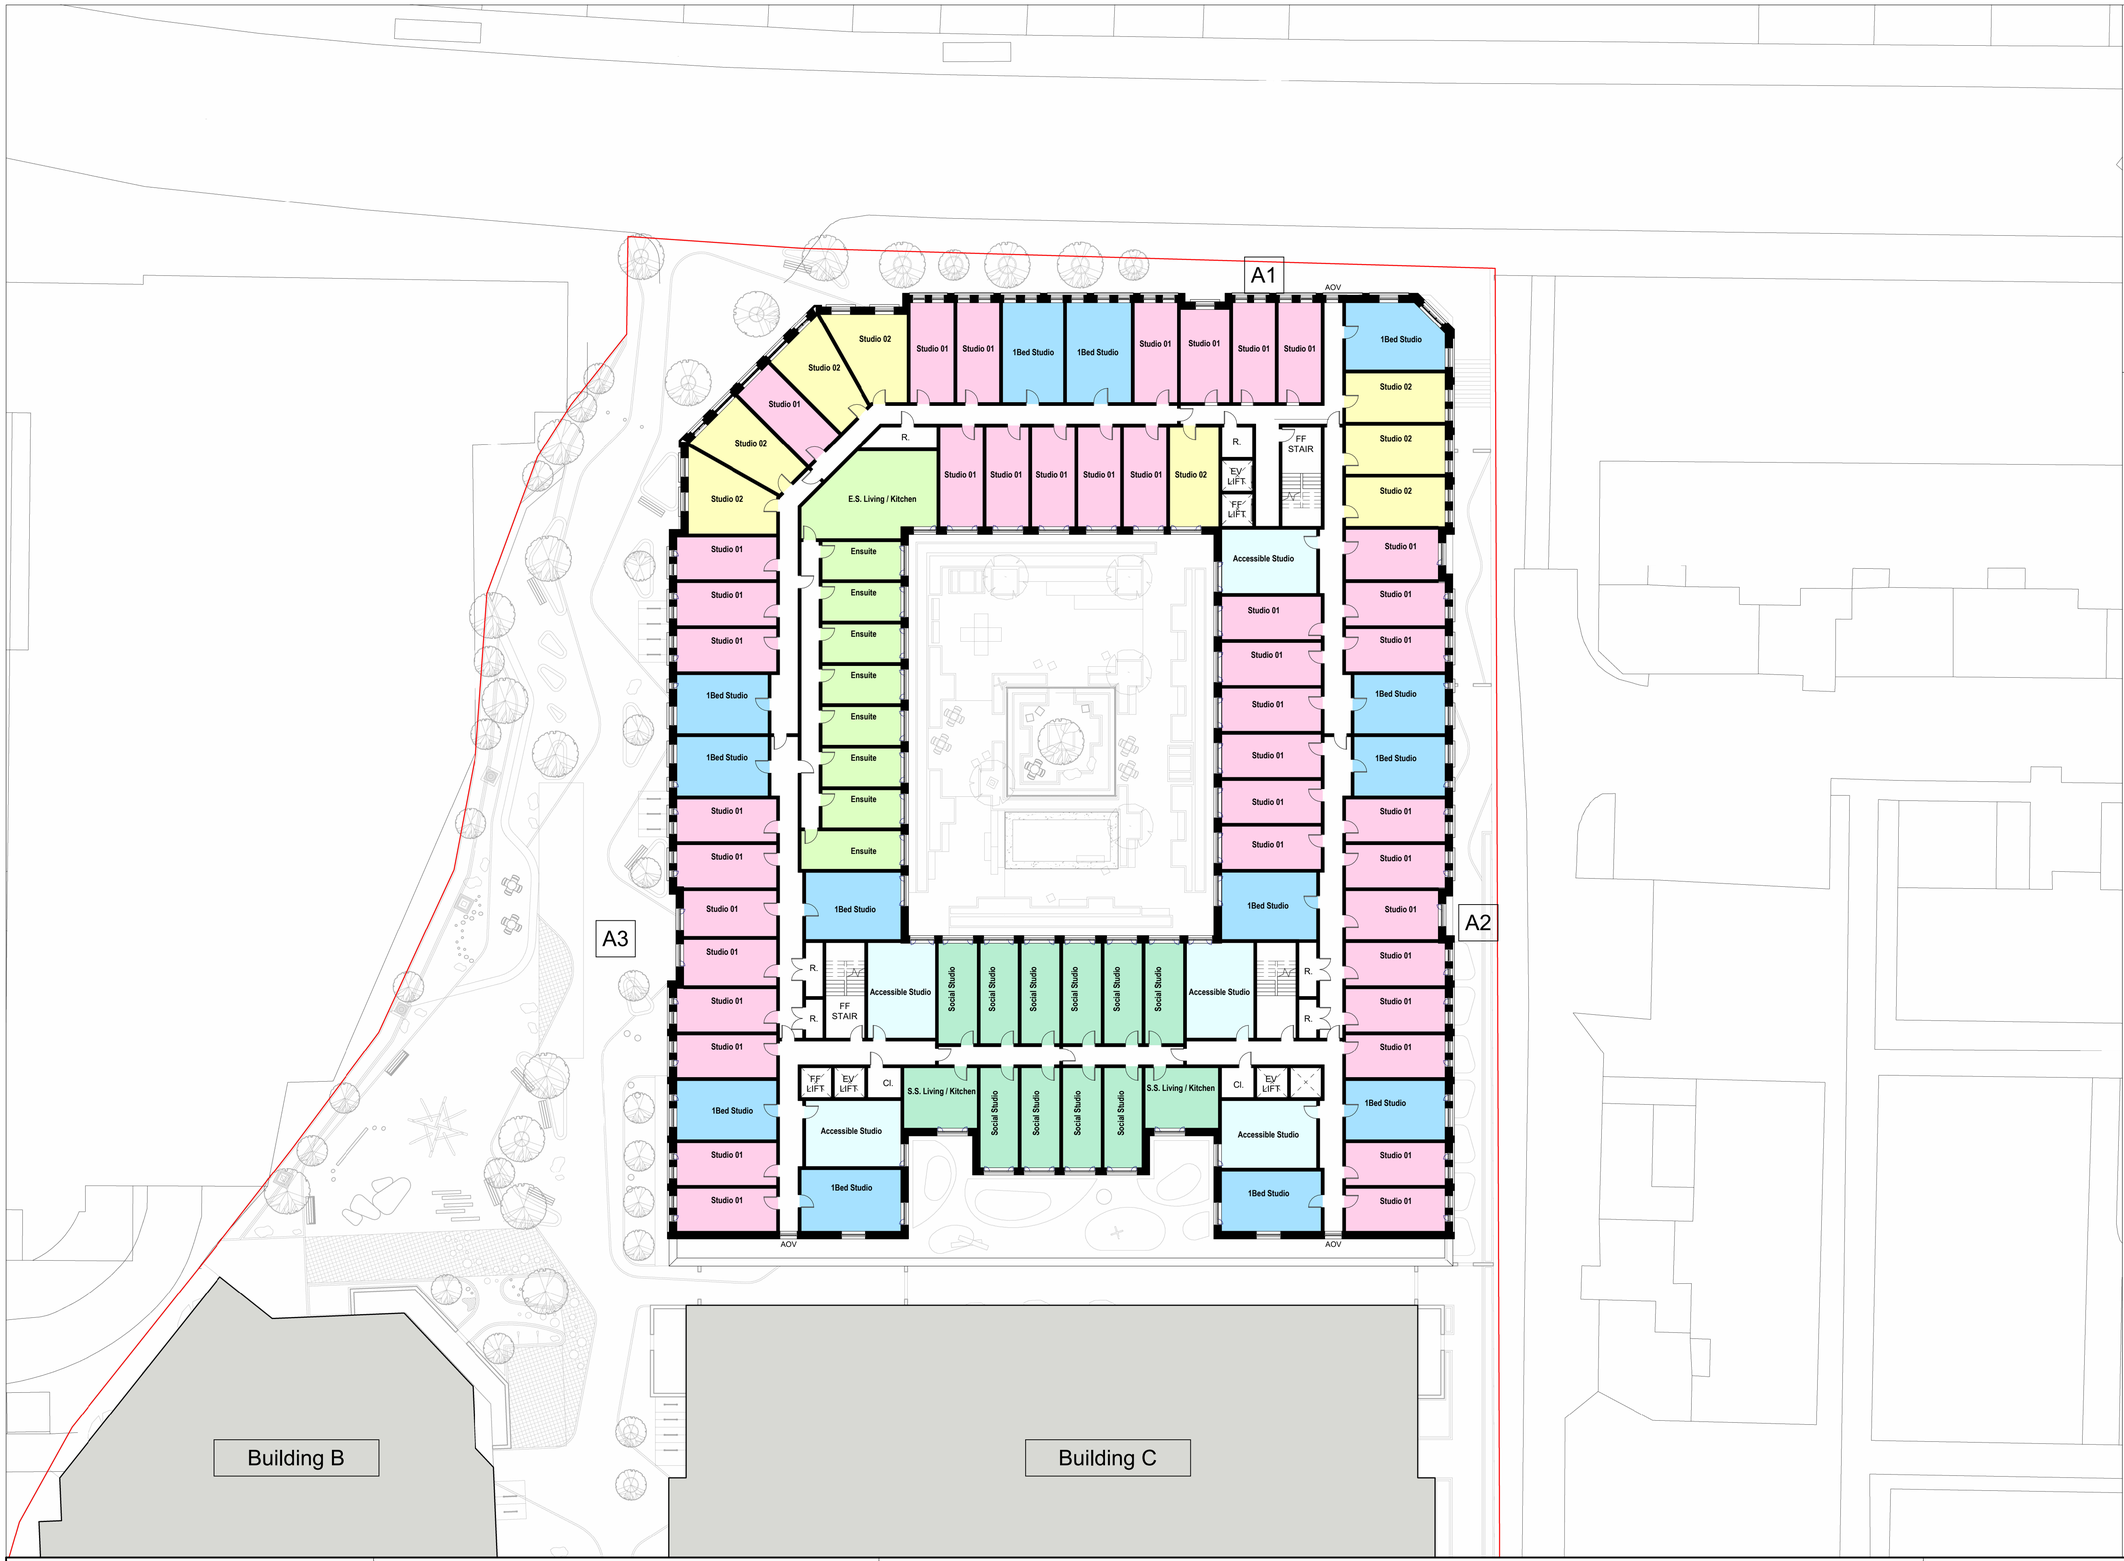

## Key

- Non-Resi
- Plant
- PBSA Amenity
- Ensuite
- E.S. Living / Kitchen
- Social Studio
- S.S. Living / Kitchen
- Studio 01
- Studio 02
- 1Bed Studio
- Accessible Studio
- Duplex Studio
- Main Comms. Room
- PBSA Life Safety
- PBSA Cycles
- PBSA Generator Room
- Main LV Switch Room
- PBSA Plant
- PBSA Refuse
- BOH
- Sub Station
- St.

NORTH

0 2.0 4.0 6.0 8.0 10.0 20.0m

The copyright of this drawing is vested with Corstorphine & Wright Ltd and must not be copied or reproduced without the consent of the company.

| Rev. | Description | Date | Drw. | Chk. |
|---|---|---|---|---|
| P-00 | Issued for Planning Submission | 16/02/24 | DS | AB |

Client:
TRI 7 (& Fusion)

Project:
Lordship Lane, Wood Green, London

Drawing Title:
Block A-Proposed Level 04

Drawing Status:
PLANNING

Corstorphine & Wright

**Stourbridge Studio**
The Old Library, Hagley Road, Stourbridge, West Midlands, DY8 1QH
01384 909 850

**corstorphine-wright.com**

| Drawing No. | Revision |
|---|---|
| 21820-0155 | P-00 |

| Drawn | Checked | Paper Size | Scale | Date |
|---|---|---|---|---|
| DS | AB | A1 | 1 : 200 | Sep 2023 |