


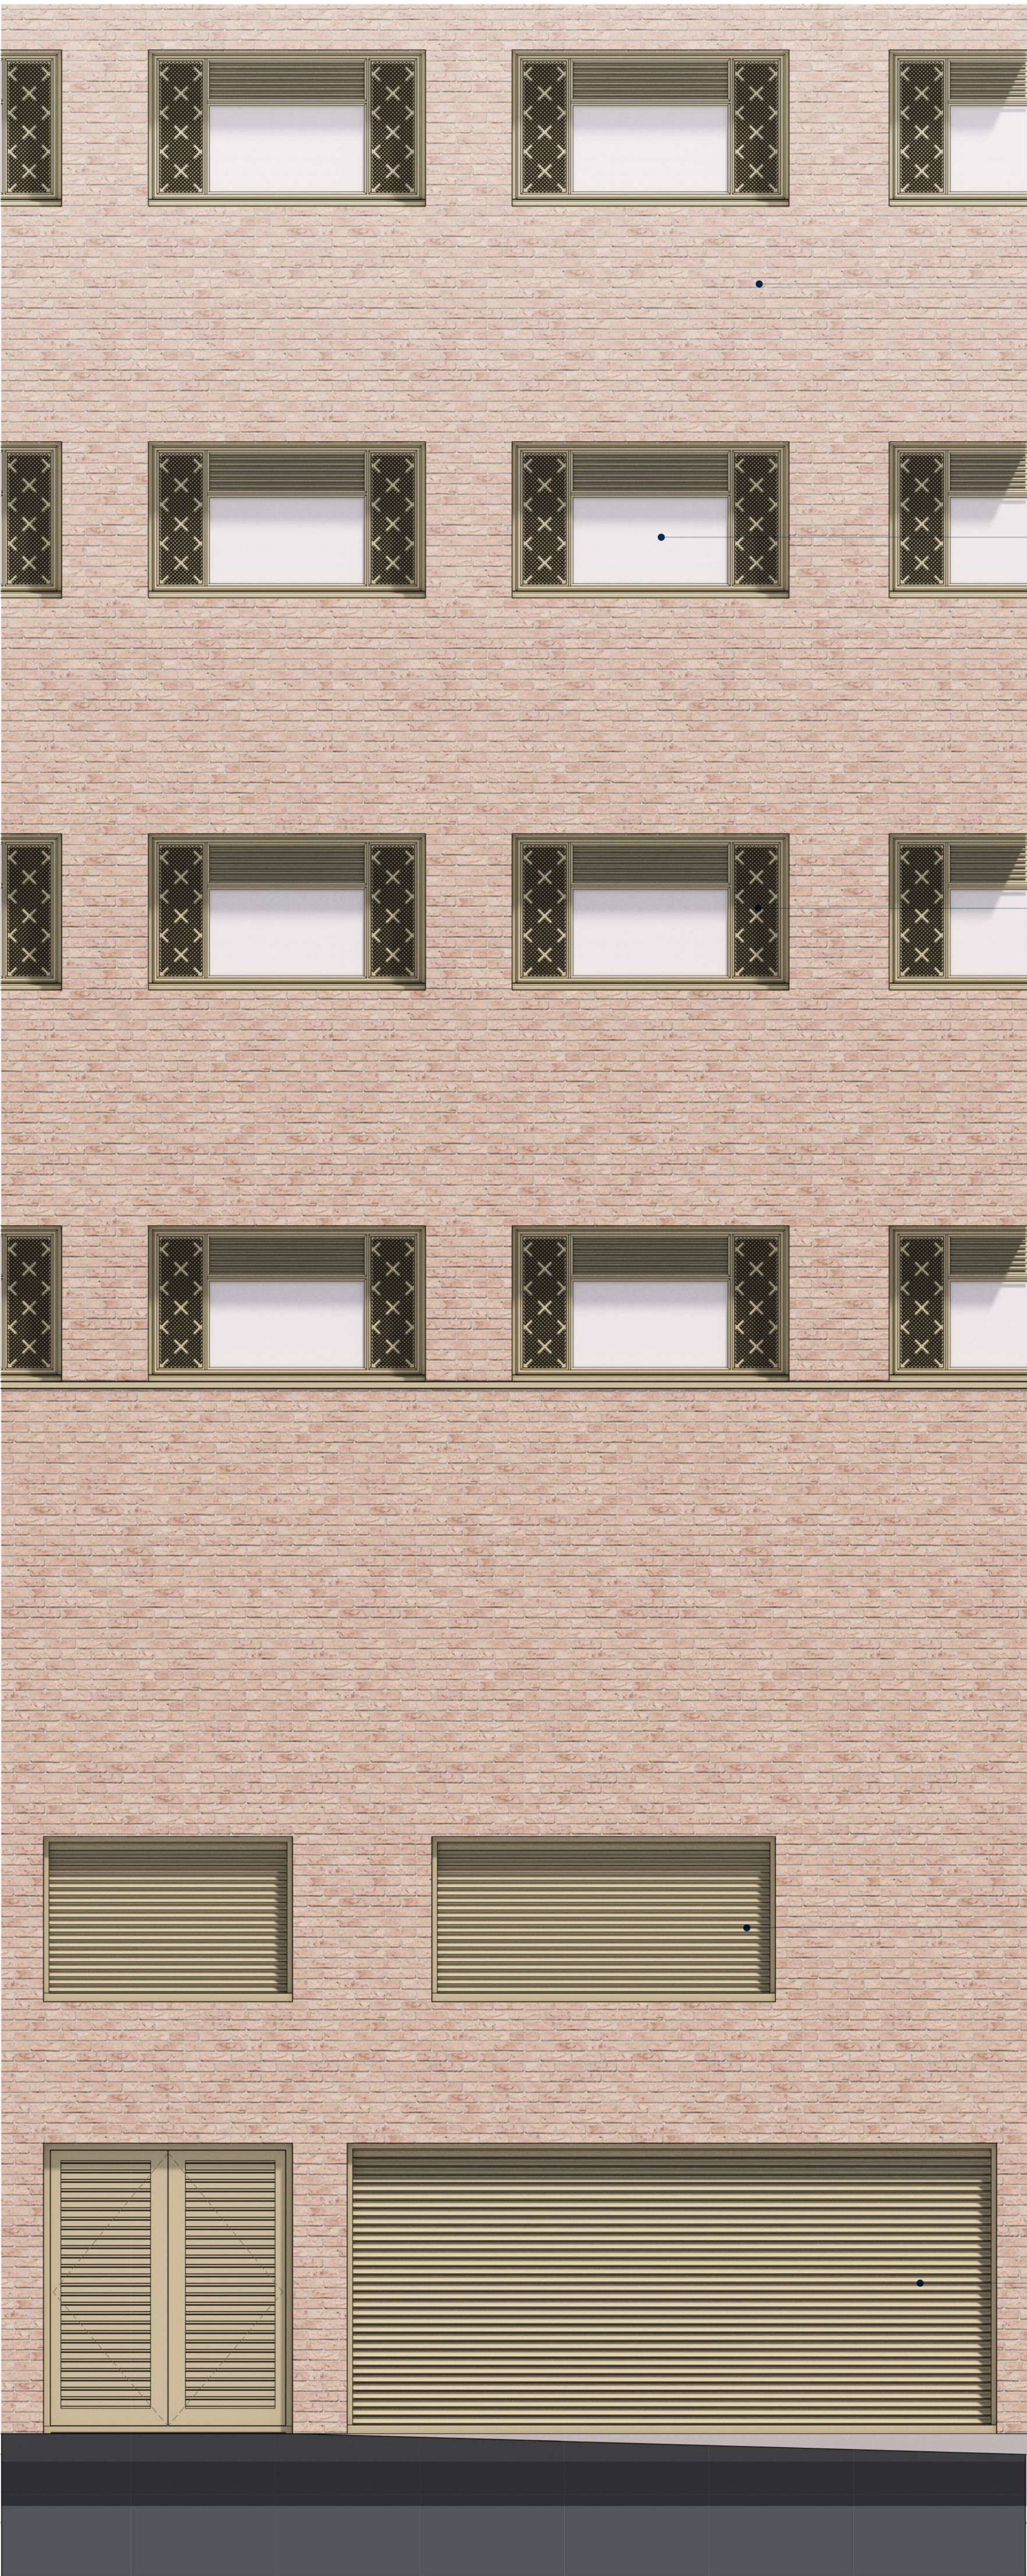

Red Brick Stretcher Bond with Light Grey Mortar


Muted Gold PPC Aluminium Windows

Muted Gold PPC Aluminium Perforated Vent Panel


Muted Gold PPC Aluminium Louvre Panel

Muted Gold PPC Aluminium Louvre Panel


1 Elevation
1 : 25

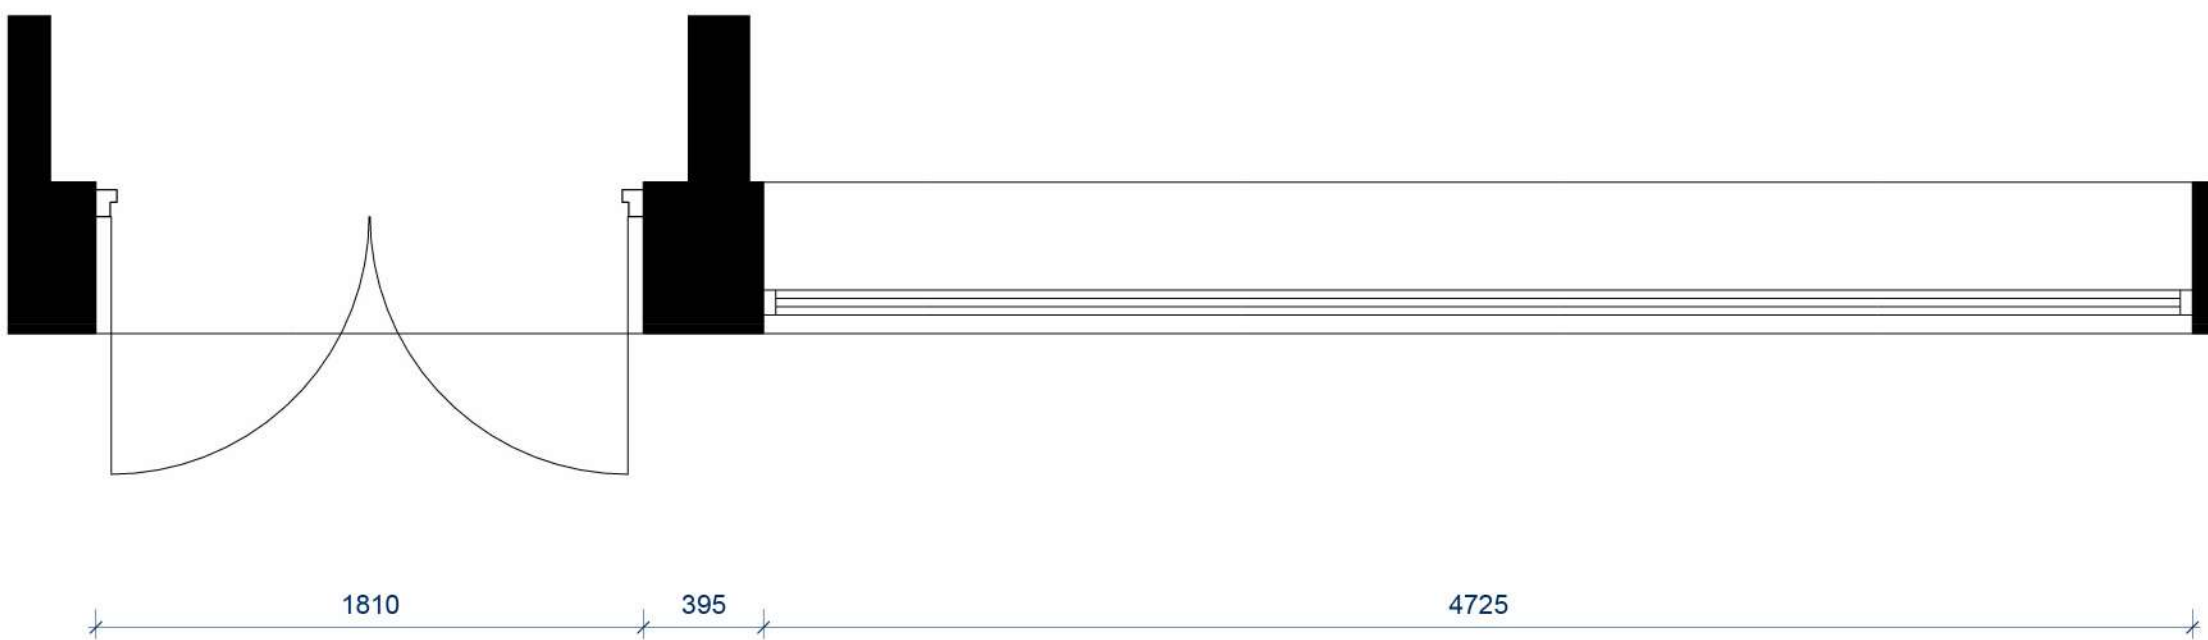

2 Plan
1 : 25

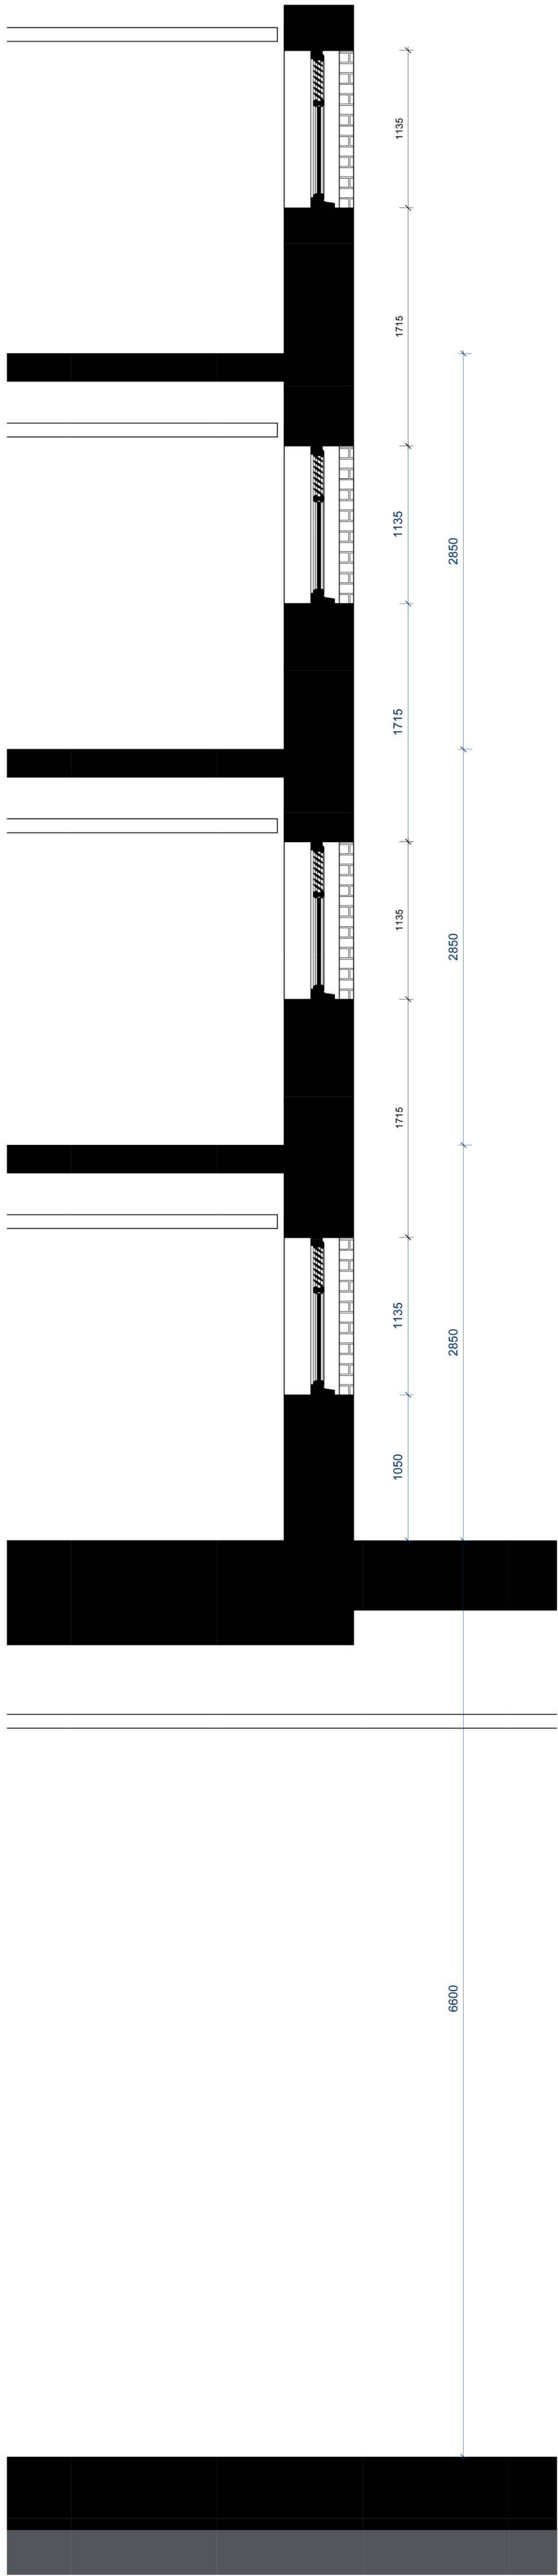

3 Section
1 : 25

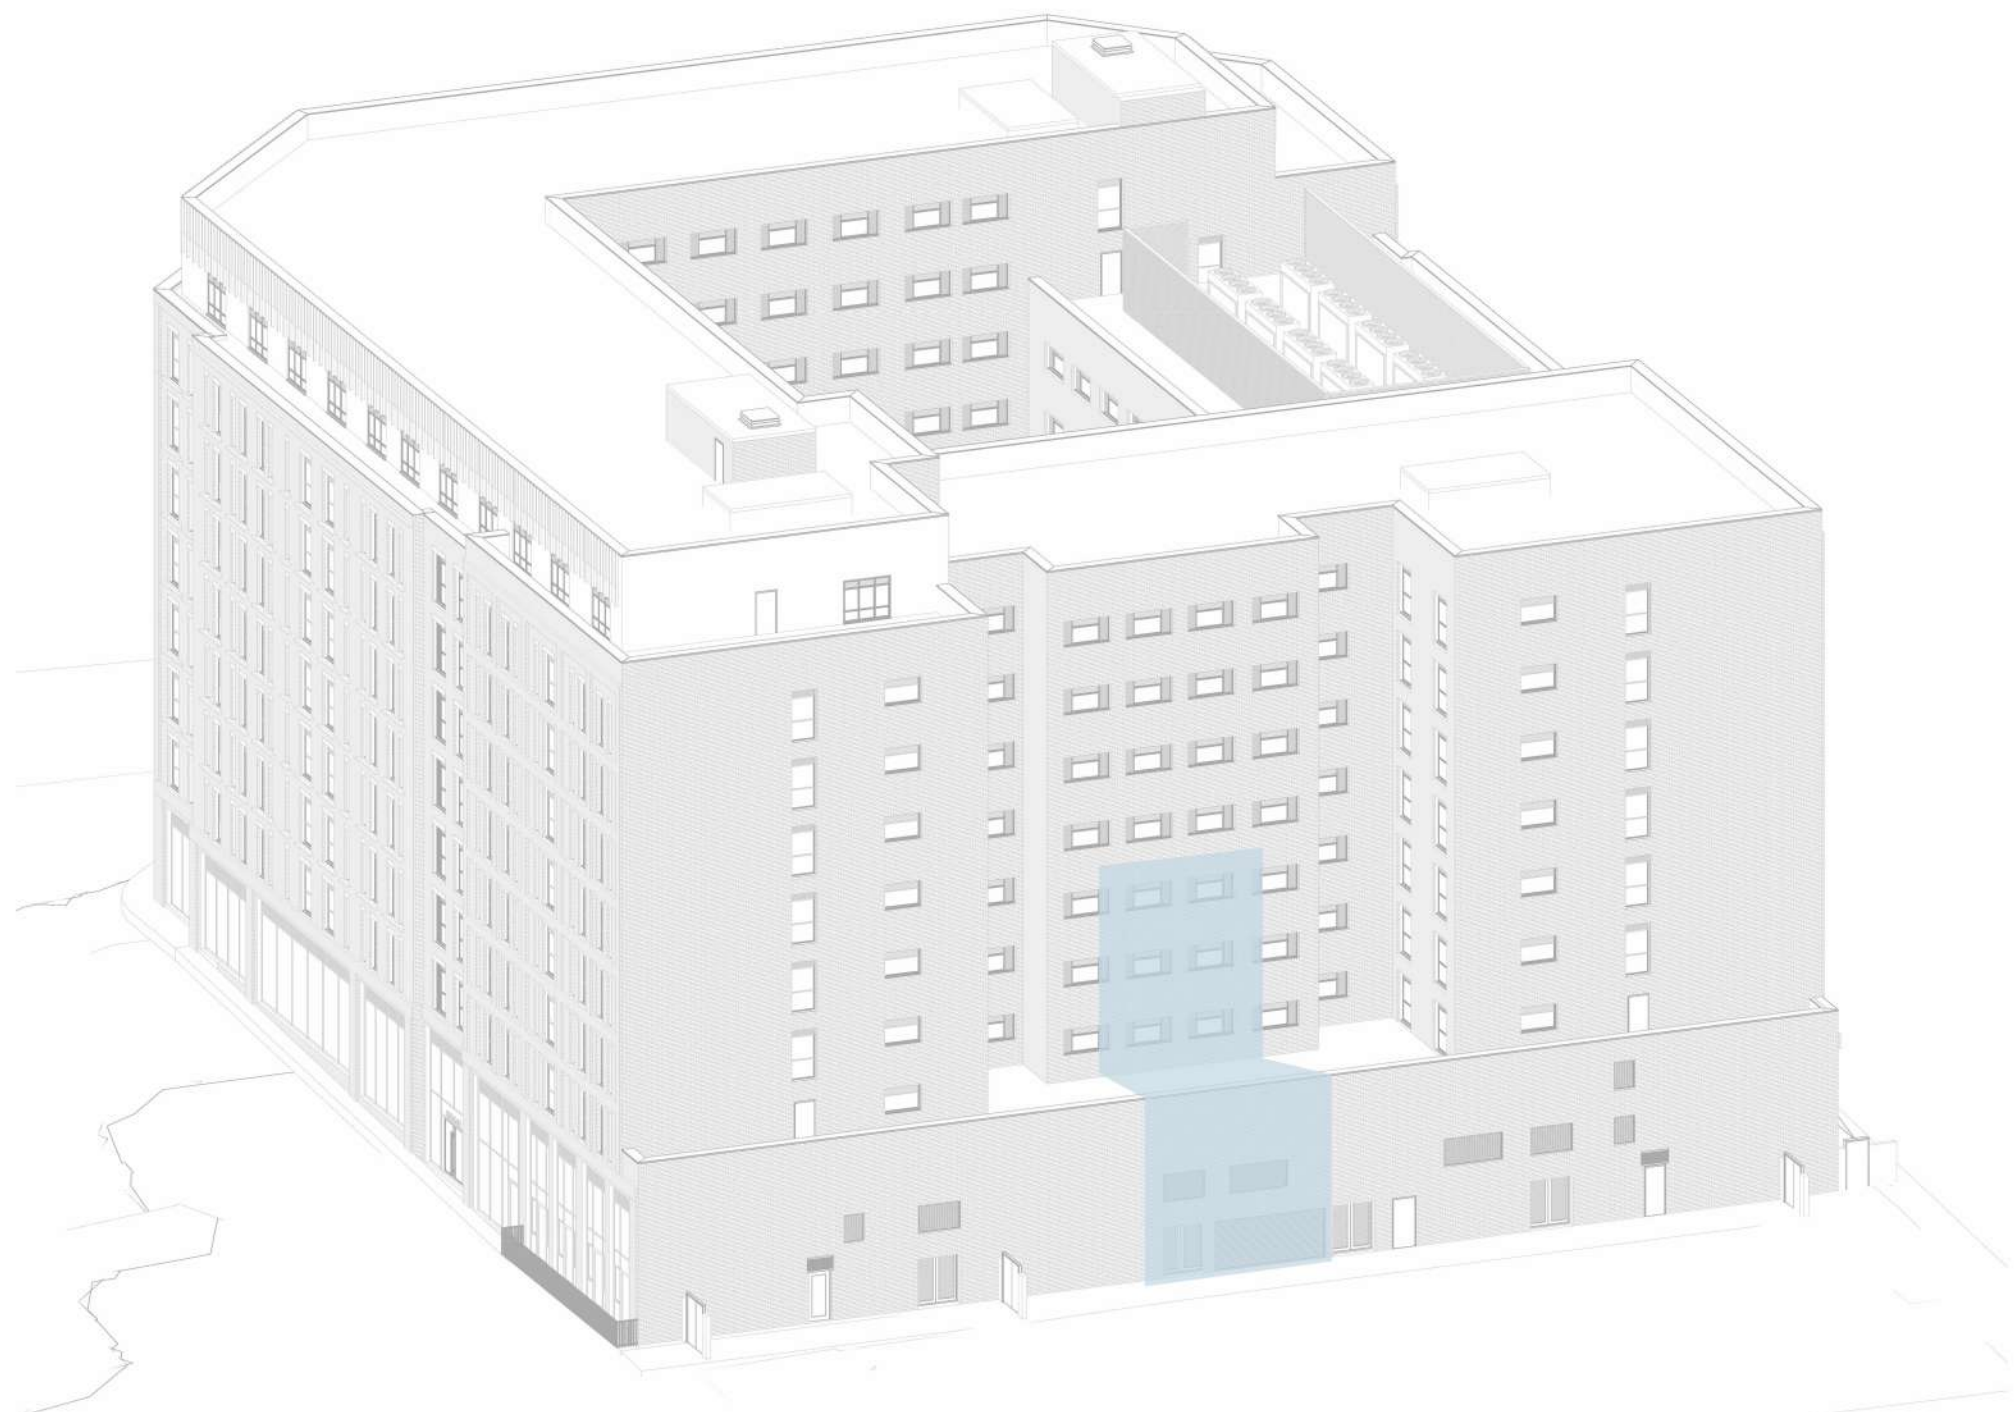

4 3D