



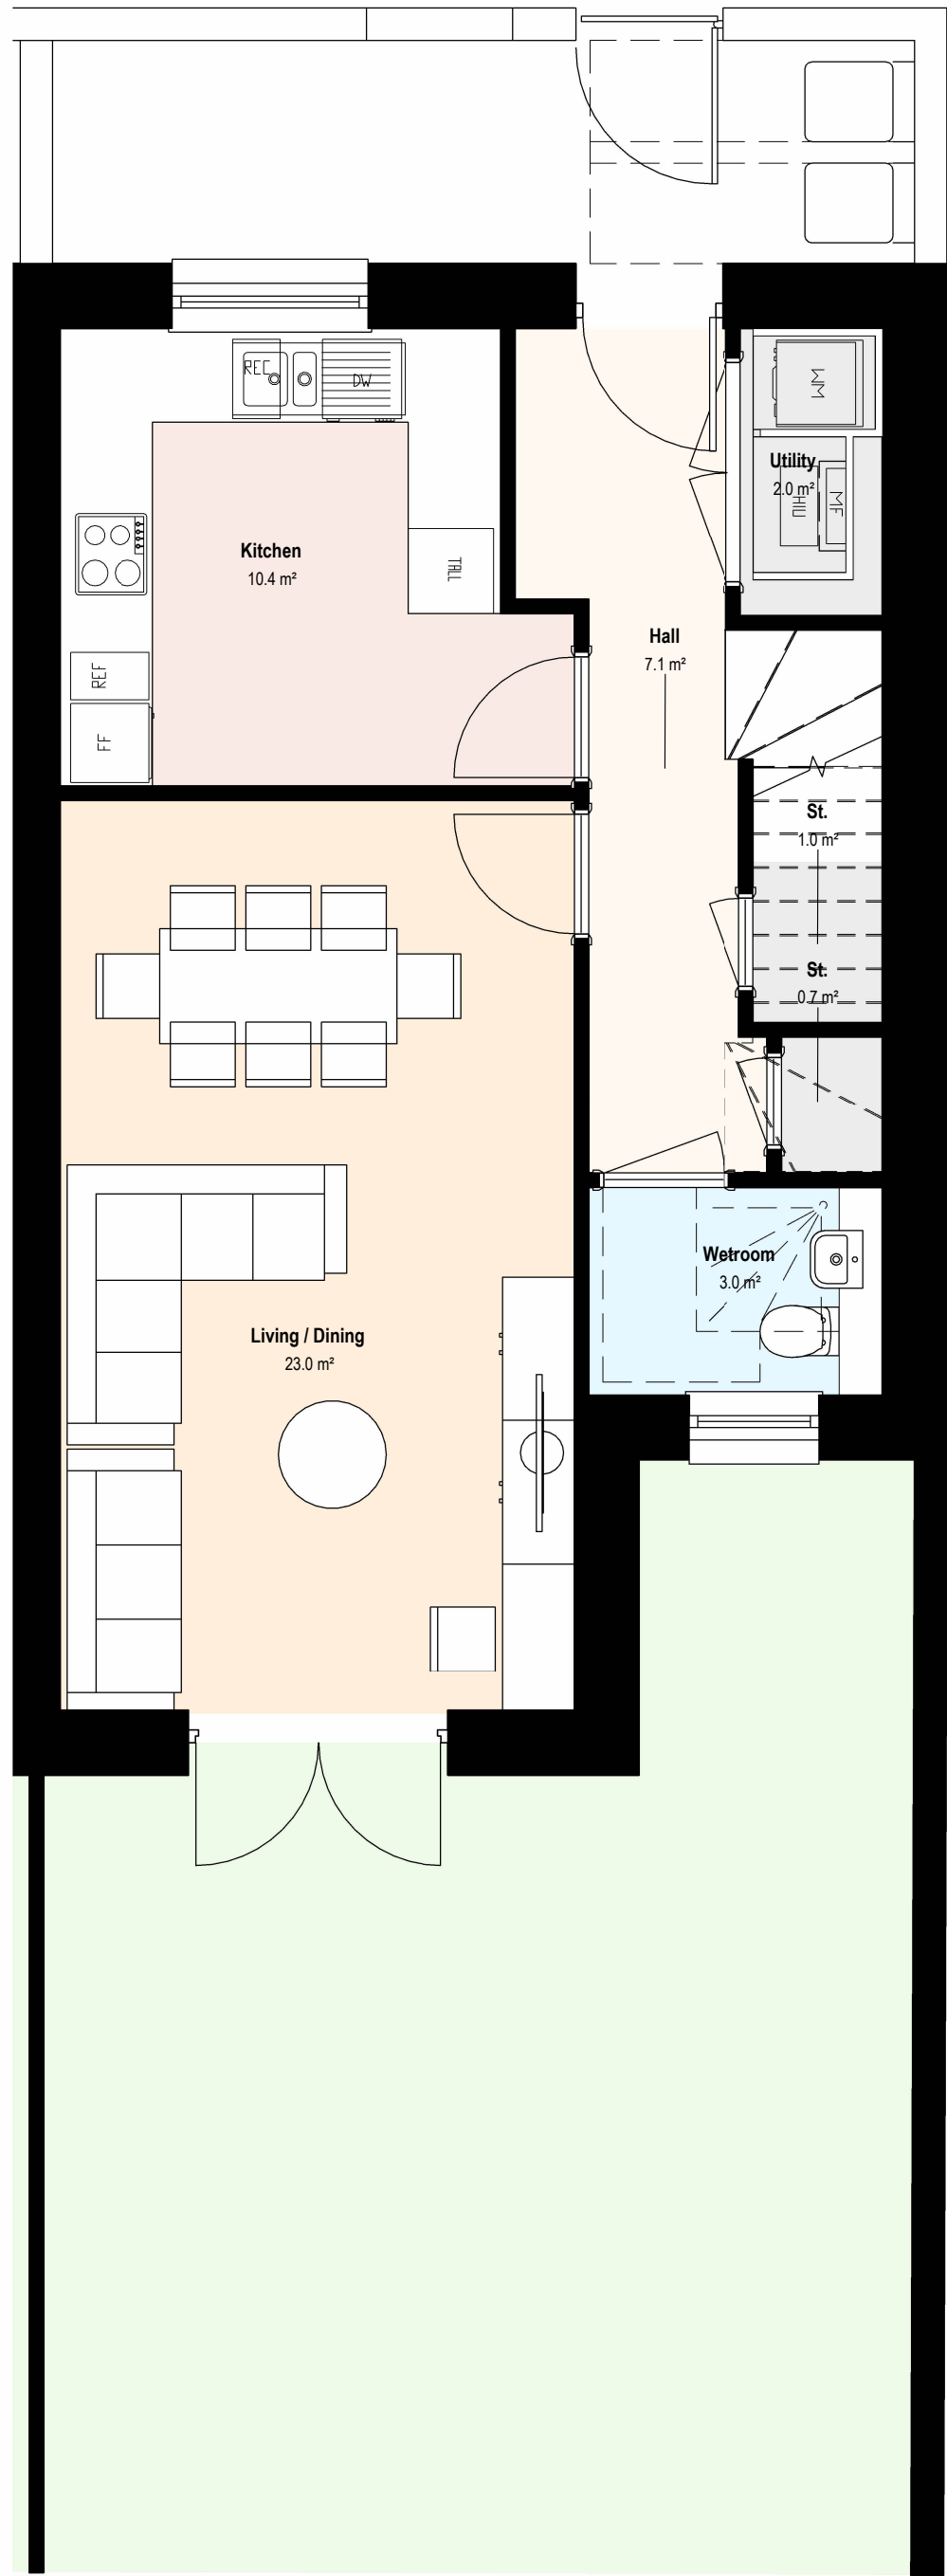


1 H5803-G Ground Floor

1 : 50

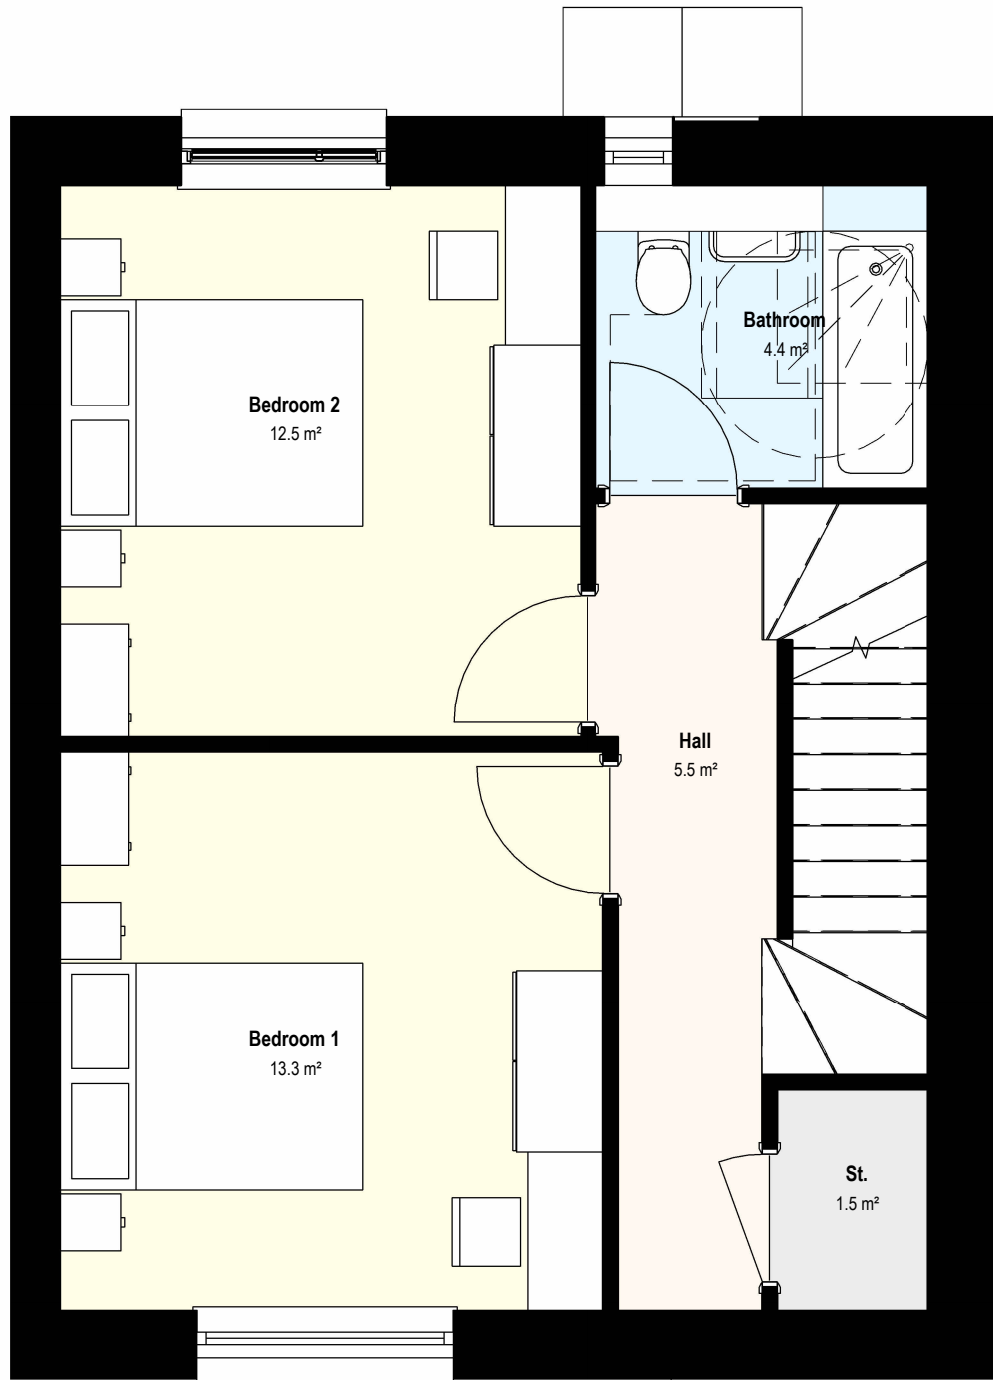

2 H5803-G First Floor


1 : 50

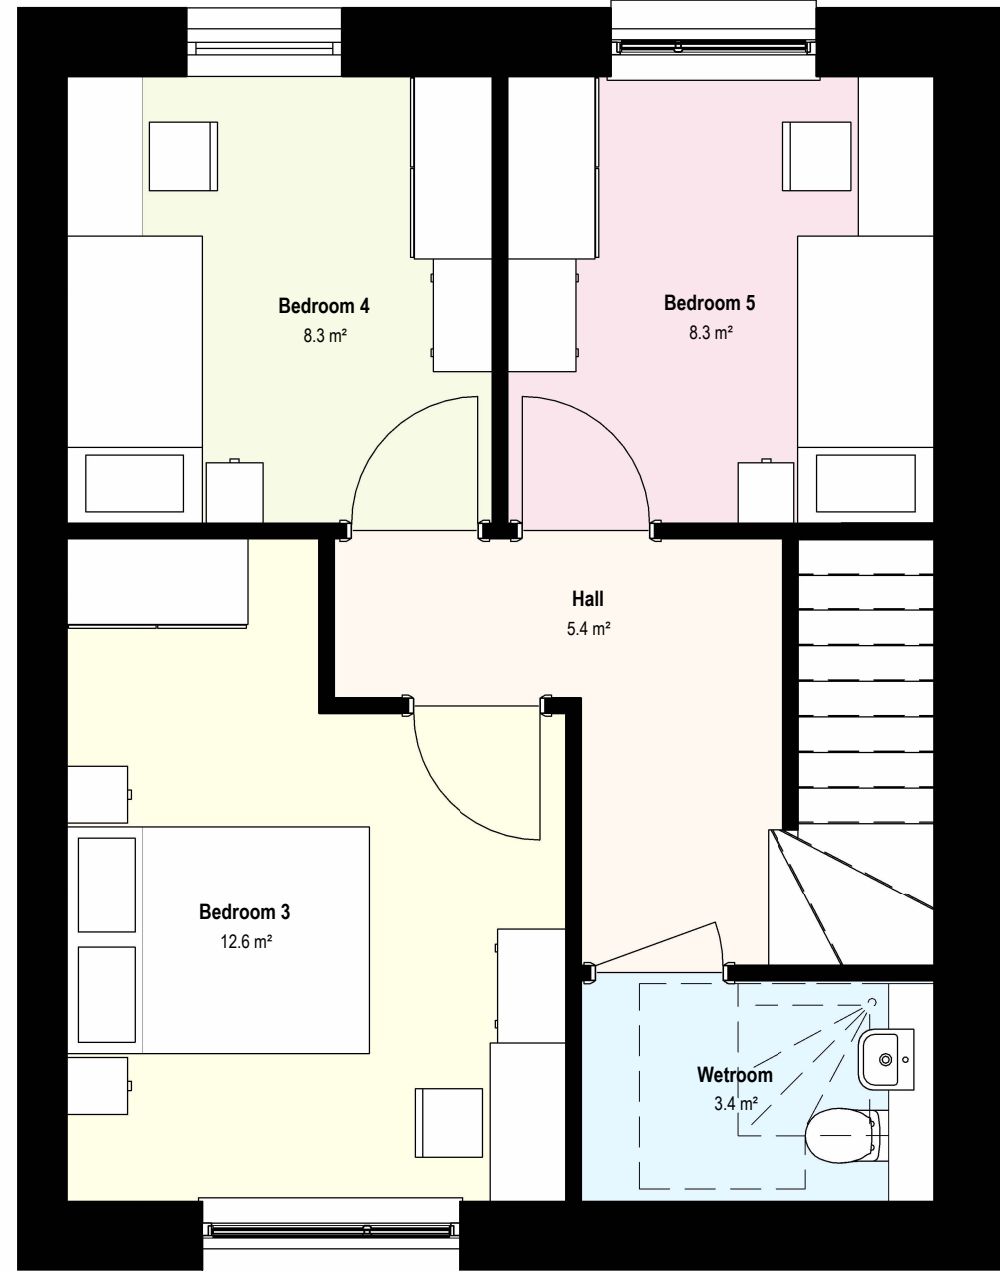

3 H5803-G Second Floor

1 : 50

Key Plan

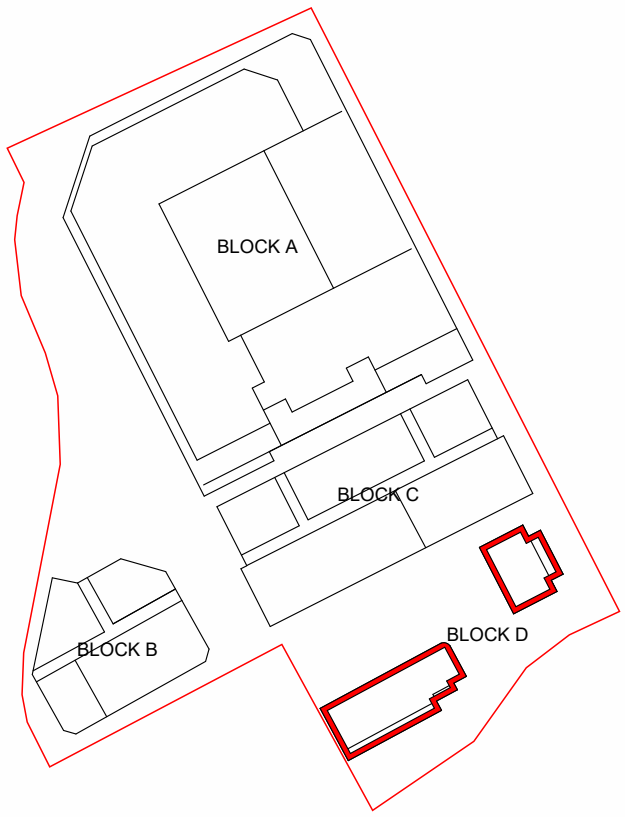

H5803-G	
Name	Area
Bathroom	4 m²
Bedroom 1	13 m²
Bedroom 2	13 m²
Bedroom 3	13 m²
Bedroom 4	8 m²
Bedroom 5	8 m²
Hall	18 m²
Kitchen	10 m²
Living / Dining	23 m²
St.	3 m²
Utility	2 m²
Wetroom	6 m²



The copyright of this drawing is vested with Corstorphine & Wright Ltd and must not be copied or reproduced without the consent of the company.

P-00 Issued for Planning Submission

16/02/24 DS AB

Date Draw Chk

Client:
TRI 7 (& Fusion)

Project:
Lordship Lane, Wood Green, London

Drawing Title:
Block D - House Type 03

Drawing Status:
PLANNING

Corstorphine & Wright

Stourbridge Studio
The Old Library, Hagley Road, Stourbridge, West Midlands, DY8 1QH
01354 909 850

corstorphine-wright.com

Drawing No. 21820-0332 Revision P-00

Drawn	Checked	Paper Size	Scale	Date
DS	AB	A1	1 : 50	11/30/23