

APPENDIX 03 DRAWINGS

APPENDIX 03
DRAWINGS:

EXISTING



SOURCES OF INFORMATION

IR05-20230522-Vertex
IR06-Research
IR08-Corstorphine & Wright

ALL INFORMATION DISPLAYED IS SUBJECT TO A COMPLETE VERIFIABLE SITE SURVEY AND THE INFORMATION IS NOT TO BE USED FOR ANY OTHER PURPOSES. 

NOTES:
EXISTING SCENARIO SHOWN IN SEPIA

N.B. DO NOT SCALE OFF THIS DRAWING
PROJECT:

LORDSHIP LANE, LONDON

DRAWING NAME:
PLAN VIEW EXISTING

DWN BY	SCALE	CHK BY	STATUS	DATE
HR	NTS	SP	-	Sep23
PROJ No.	REL No.	IS No.	DWG No.	REV No.
2351	01	01	01	-

2 Commercial St
Manchester
M1 5 4 R Q
mail@gia.uk.com
www.gia.uk.com



MANCHESTER • LONDON



SOURCES OF INFORMATION

IR05-20230522-Vertex
IR06-Research
IR08-Corstorphine & Wright

ALL INFORMATION DISPLAYED IS SUBJECT TO A COMPLETE VERIFIABLE SITE SURVEY AND THE INFORMATION IS NOT TO BE USED FOR ANY OTHER PURPOSES. 

NOTES:
EXISTING SCENARIO SHOWN IN SEPIA

N.B. DO NOT SCALE OFF THIS DRAWING

PROJECT:

LORDSHIP LANE, LONDON


DRAWING NAME:
3D VIEW EXISTING

DWN BY	SCALE	CHK BY	STATUS	DATE
HR	NTS	SP	-	Sep23
PROJ No.	REL No.	IS No.	DWG No.	REV No.
2351	01	01	02	-

gia

2 Commercial St
Manchester
M1 5 4 R Q
mail@gia.uk.com
www.gia.uk.com

MANCHESTER • LONDON

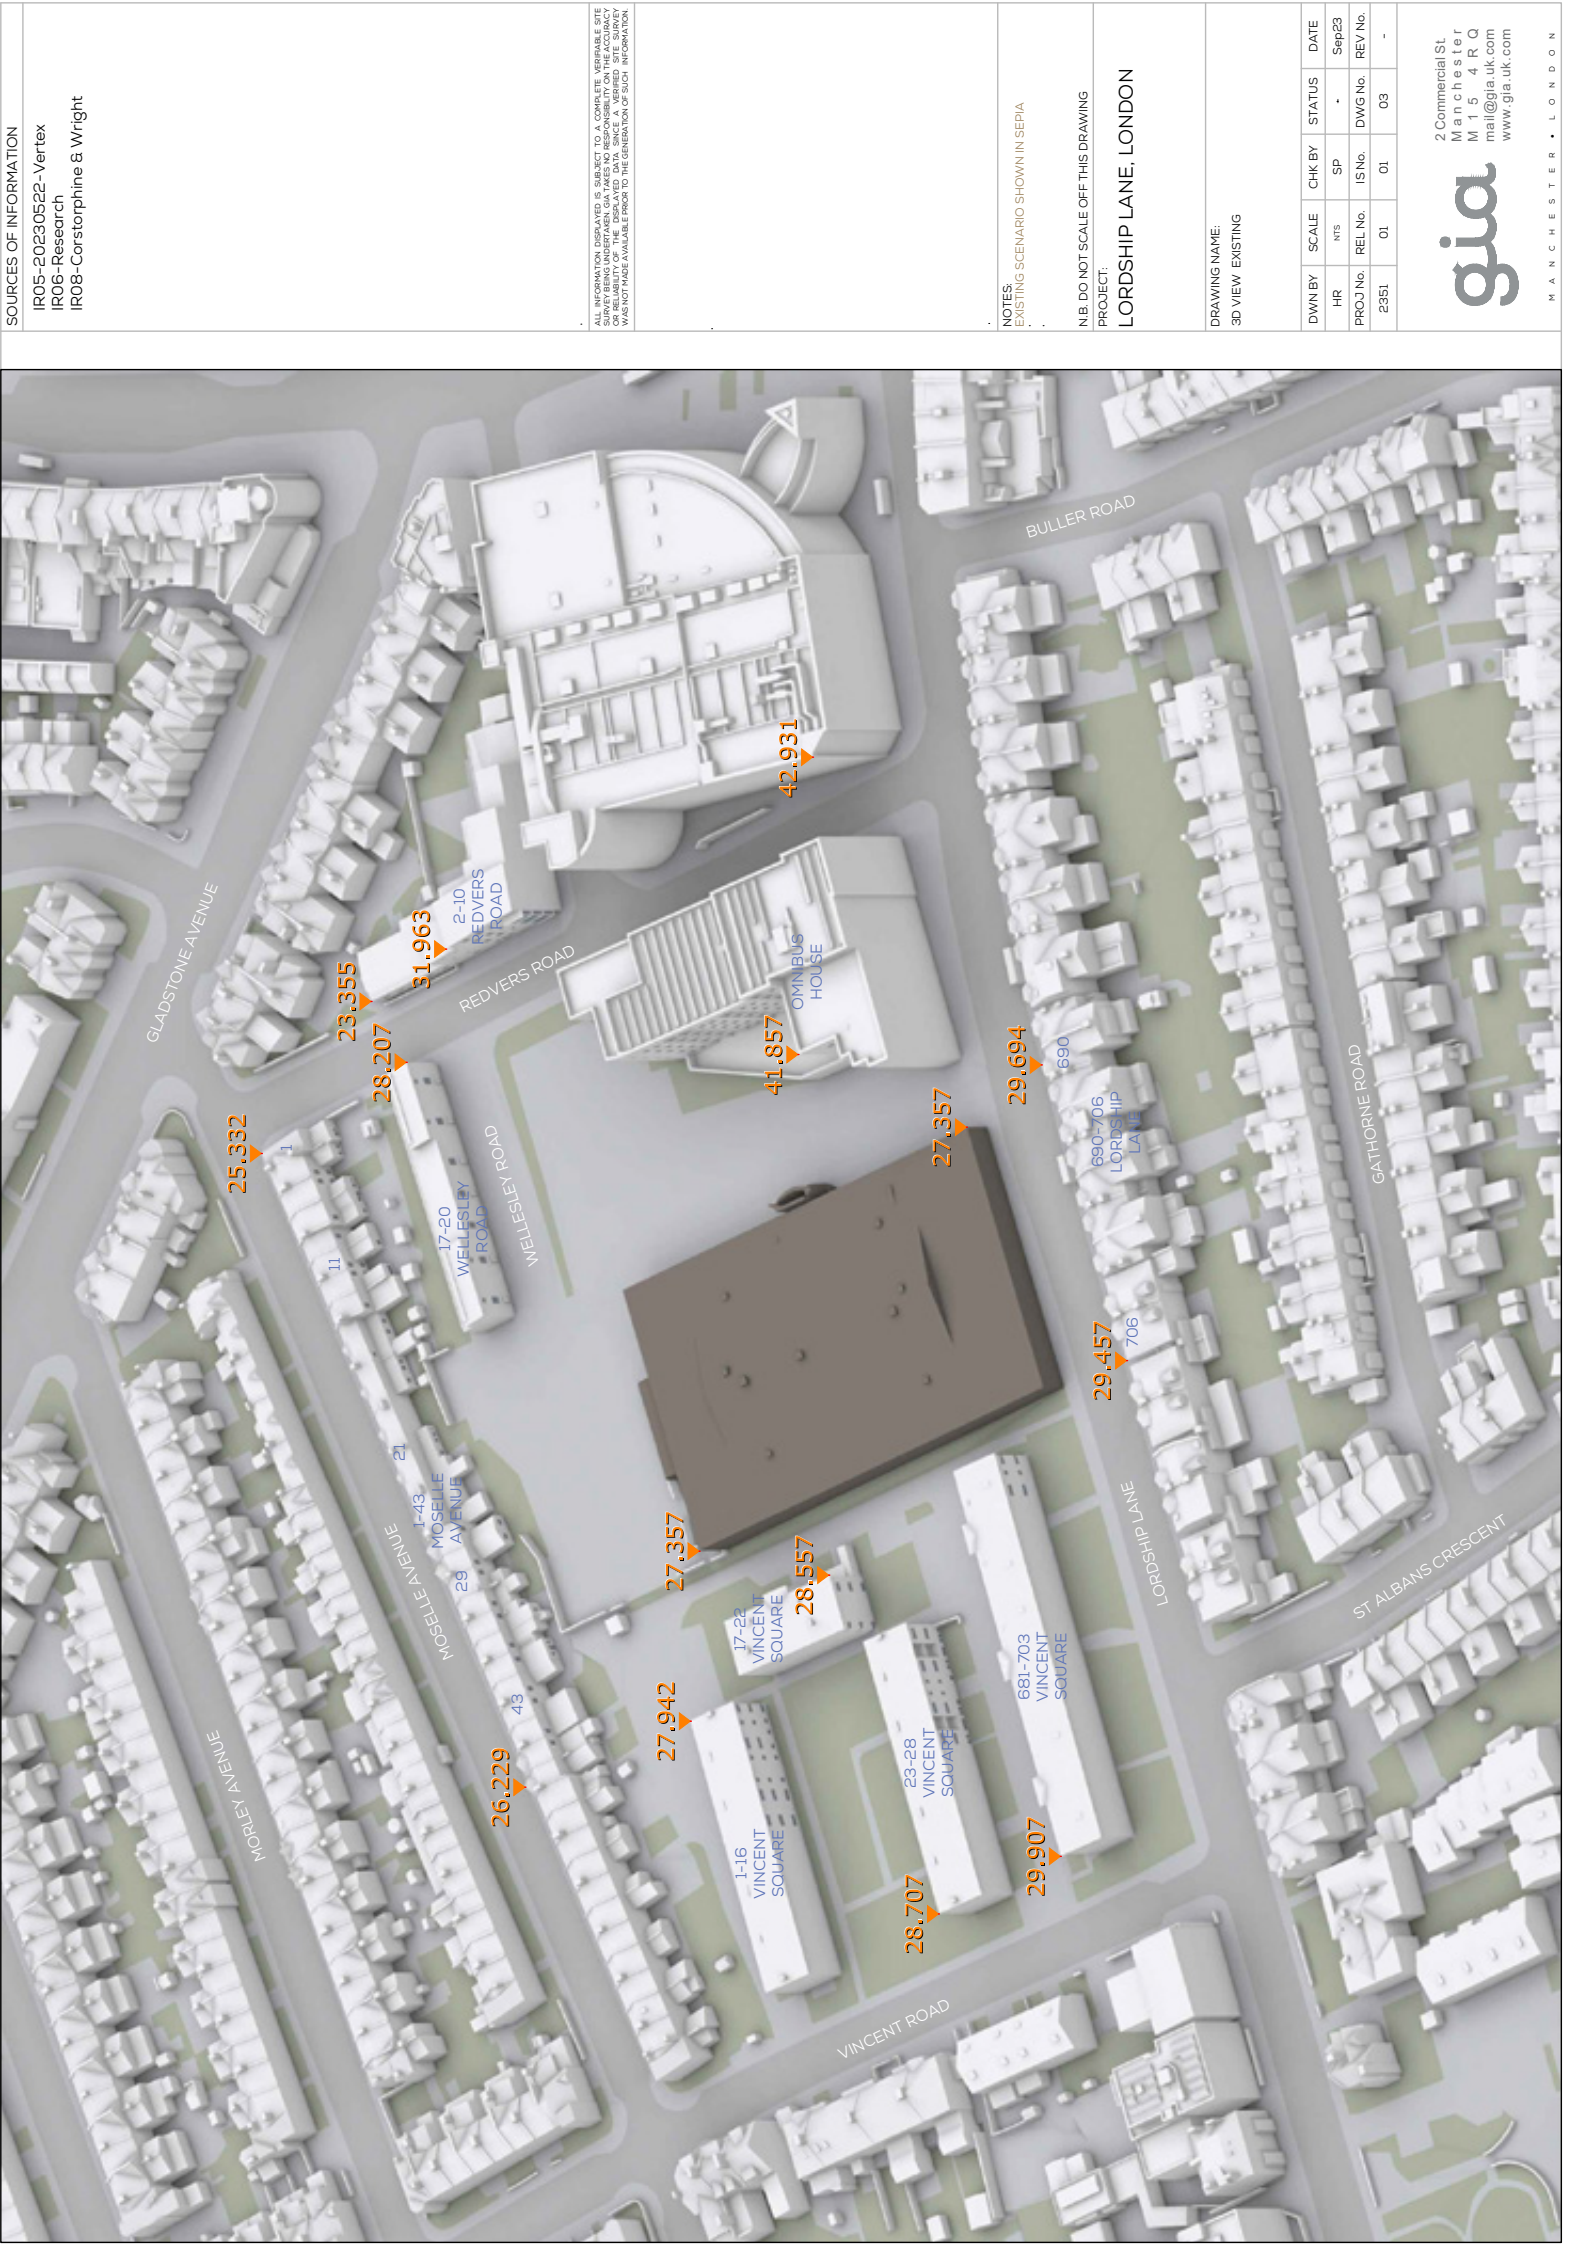

SOURCES OF INFORMATION				
IR05-20230522-Vertex				
IR06-Research				
IR08-Corstorphine & Wright				
ALL INFORMATION DISPLAYED IS SUBJECT TO A COMPLETE VERIFIABLE SITE SURVEY AND THE INFORMATION IS NOT TO BE USED FOR ANY OTHER PURPOSES OR RELIABILITY OF THE DISPLAYED DATA SINCE A VERIFIED SITE SURVEY WAS NOT MADE AVAILABLE PRIOR TO THE GENERATION OF SUCH INFORMATION.				
NOTES: EXISTING SCENARIO SHOWN IN SEPIA				
N.B. DO NOT SCALE OFF THIS DRAWING				
PROJECT: LORDSHIP LANE, LONDON				
DRAWING NAME: 3D VIEW EXISTING				
DWN BY	SCALE	CHK BY	STATUS	DATE
HR	NTS	SP	-	Sep23
PROJ No.	REL No.	IS No.	DWG No.	REV No.
2351	01	01	03	-
2 Commercial St. Manchester M15 4 RQ mail@gia.uk.com www.gia.uk.com gia MANCHESTER • LONDON				

APPENDIX 03
DRAWINGS:

PROPOSED

SOURCES OF INFORMATION

IR05-20230522-Vertex
IR06-20230822-Research
IR14-20240123-Scheme for
Pre-App

ALL INFORMATION DISPLAYED IS SUBJECT TO A COMPLETE VERIFIABLE SITE SURVEY AND THE INFORMATION IS NOT TO BE USED FOR ANY OTHER PURPOSES WITHOUT THE WRITTEN CONSENT OF GIA. THE INFORMATION IS PROVIDED AS IS AND WITHOUT WARRANTY OF ANY KIND, INCLUDING BUT NOT LIMITED TO, THE IMPLIED WARRANTIES OF MERCHANTABILITY AND FITNESS FOR A PARTICULAR PURPOSE. 

NOTES:
PROPOSED SCHEMES SHOWN IN TEAL

N.B. DO NOT SCALE OFF THIS DRAWING

PROJECT:

LORDSHIP LANE, LONDON


DRAWING NAME:
PLAN VIEW PROPOSED

DWN BY	SCALE	CHK BY	STATUS	DATE
KS	1:15	KS	-	JAN24
PROJ No.	REL No.	IS No.	DWG No.	REV No.
2351	03	01	04	-

gia

2 Commercial St
Manchester
M1 5 4 R Q
mail@gia.uk.com
www.gia.uk.com

MANCHESTER • LONDON

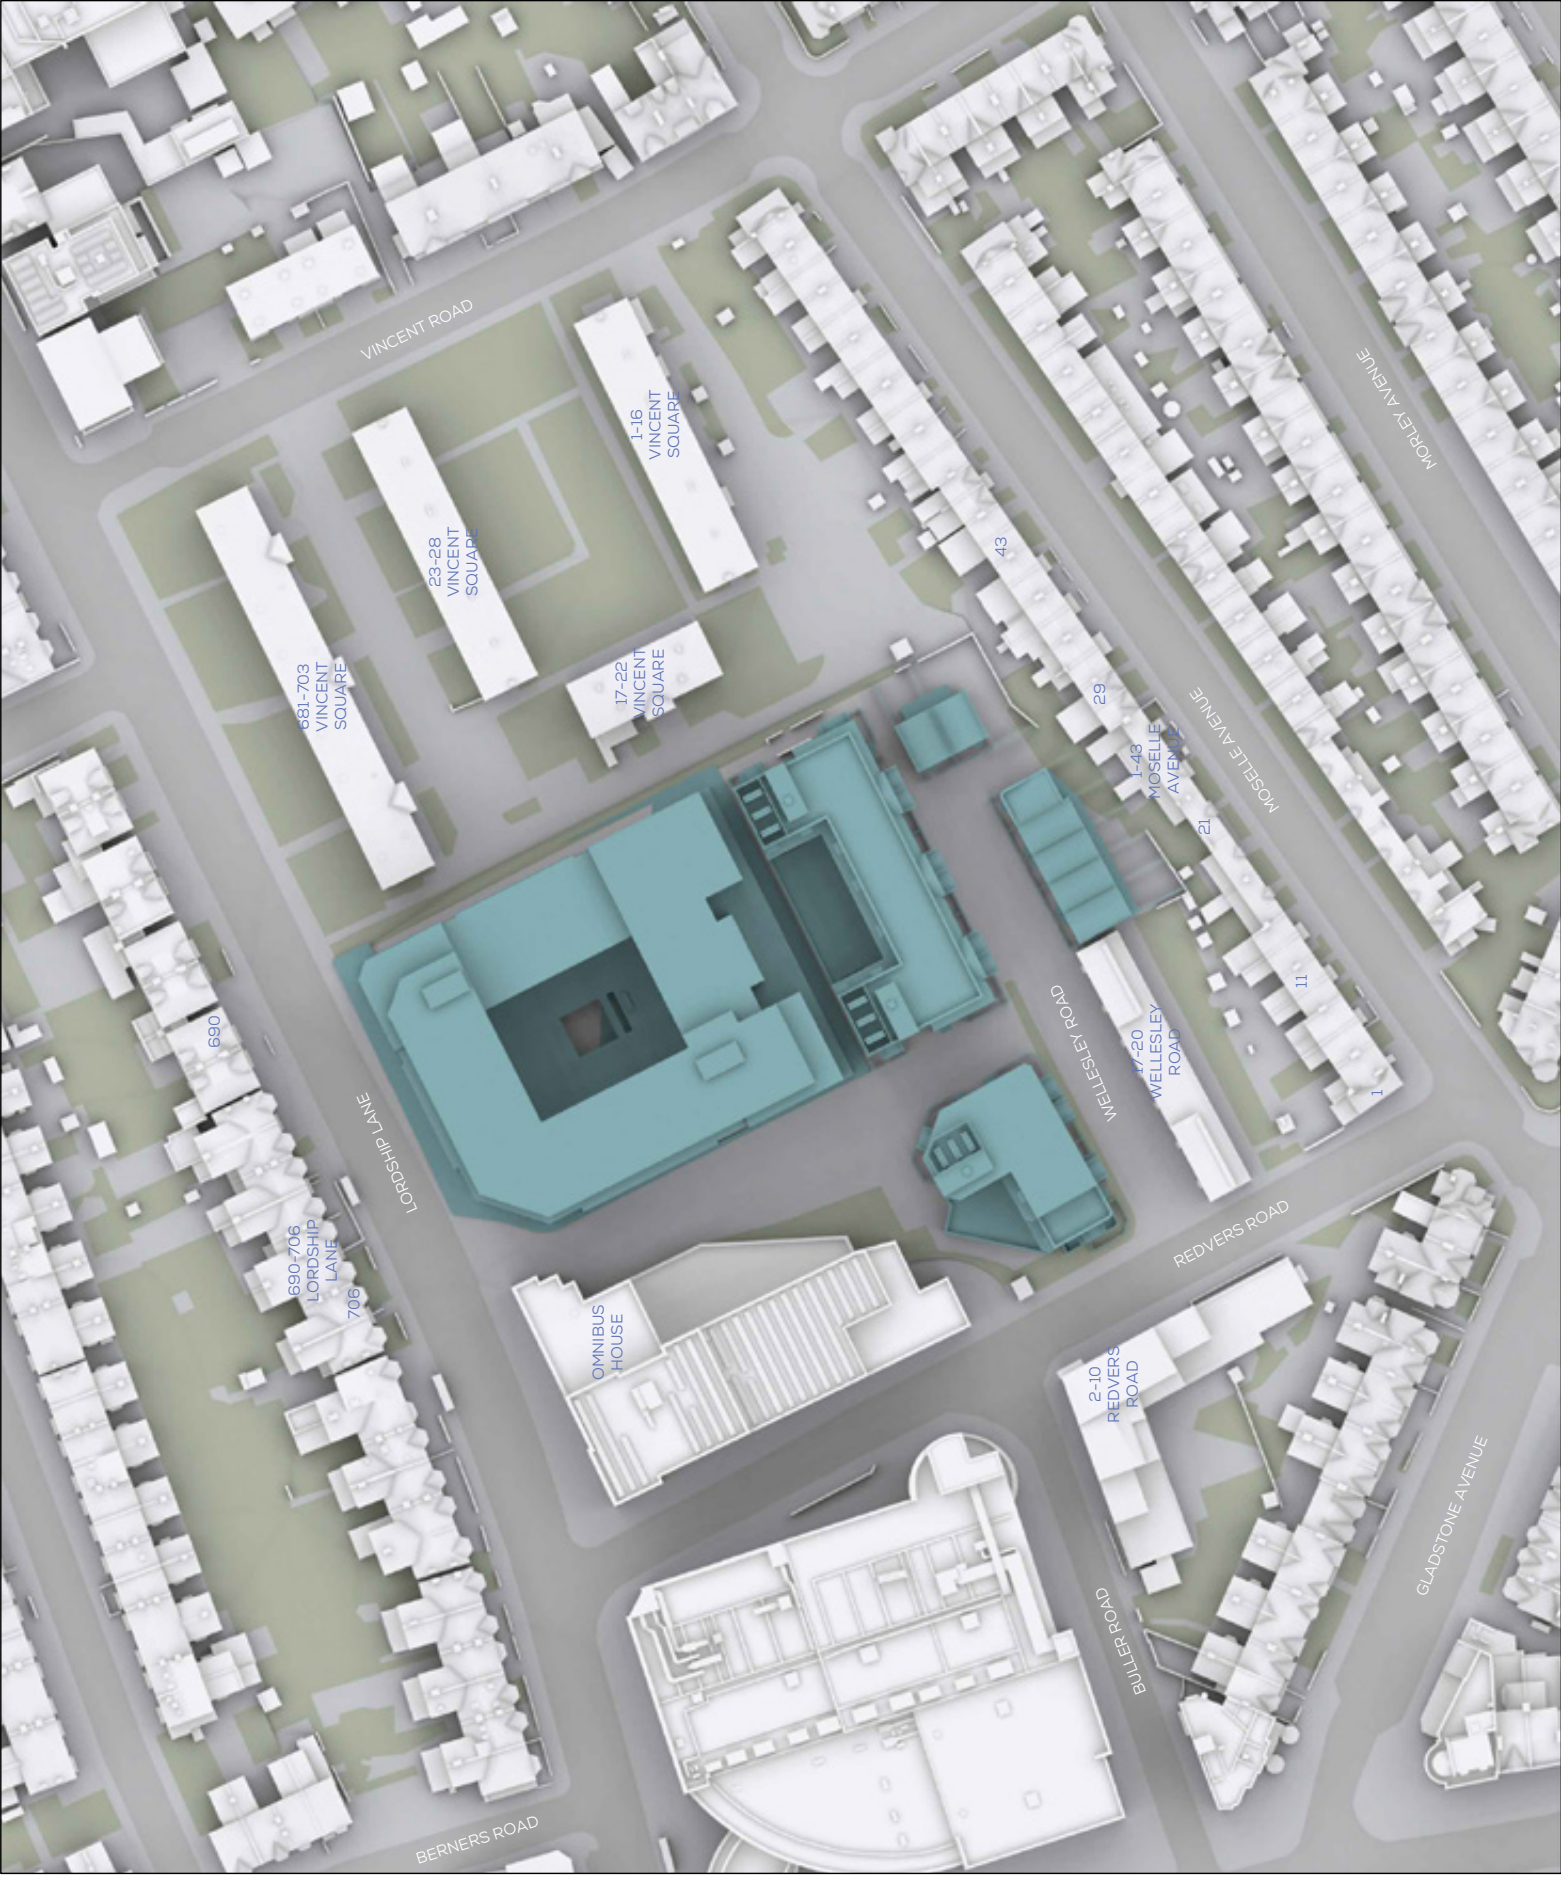

SOURCES OF INFORMATION

IR05-20230522-Vertex
IR06-20230822-Research
IR14-20240123-Scheme for
Pre-App

ALL INFORMATION DISPLAYED IS SUBJECT TO A COMPLETE VERIFIABLE SITE SURVEY AND THE INFORMATION IS NOT TO BE USED FOR ANY OTHER PURPOSES. 

NOTES:
PROPOSED SCHEME SHOWN IN TEAL

N.B. DO NOT SCALE OFF THIS DRAWING
PROJECT:

LORDSHIP LANE, LONDON


DRAWING NAME:
3D VIEW PROPOSED

DWN BY	SCALE	CHK BY	STATUS	DATE
KS	NTS	KS	-	JAN24
PROJ No.	REL No.	IS No.	DWG No.	REV No.
2351	03	01	05	-

gla

2 Commercial St
Manchester
M1 5 4 R Q
mail@gia.uk.com
www.gia.uk.com

MANCHESTER • LONDON

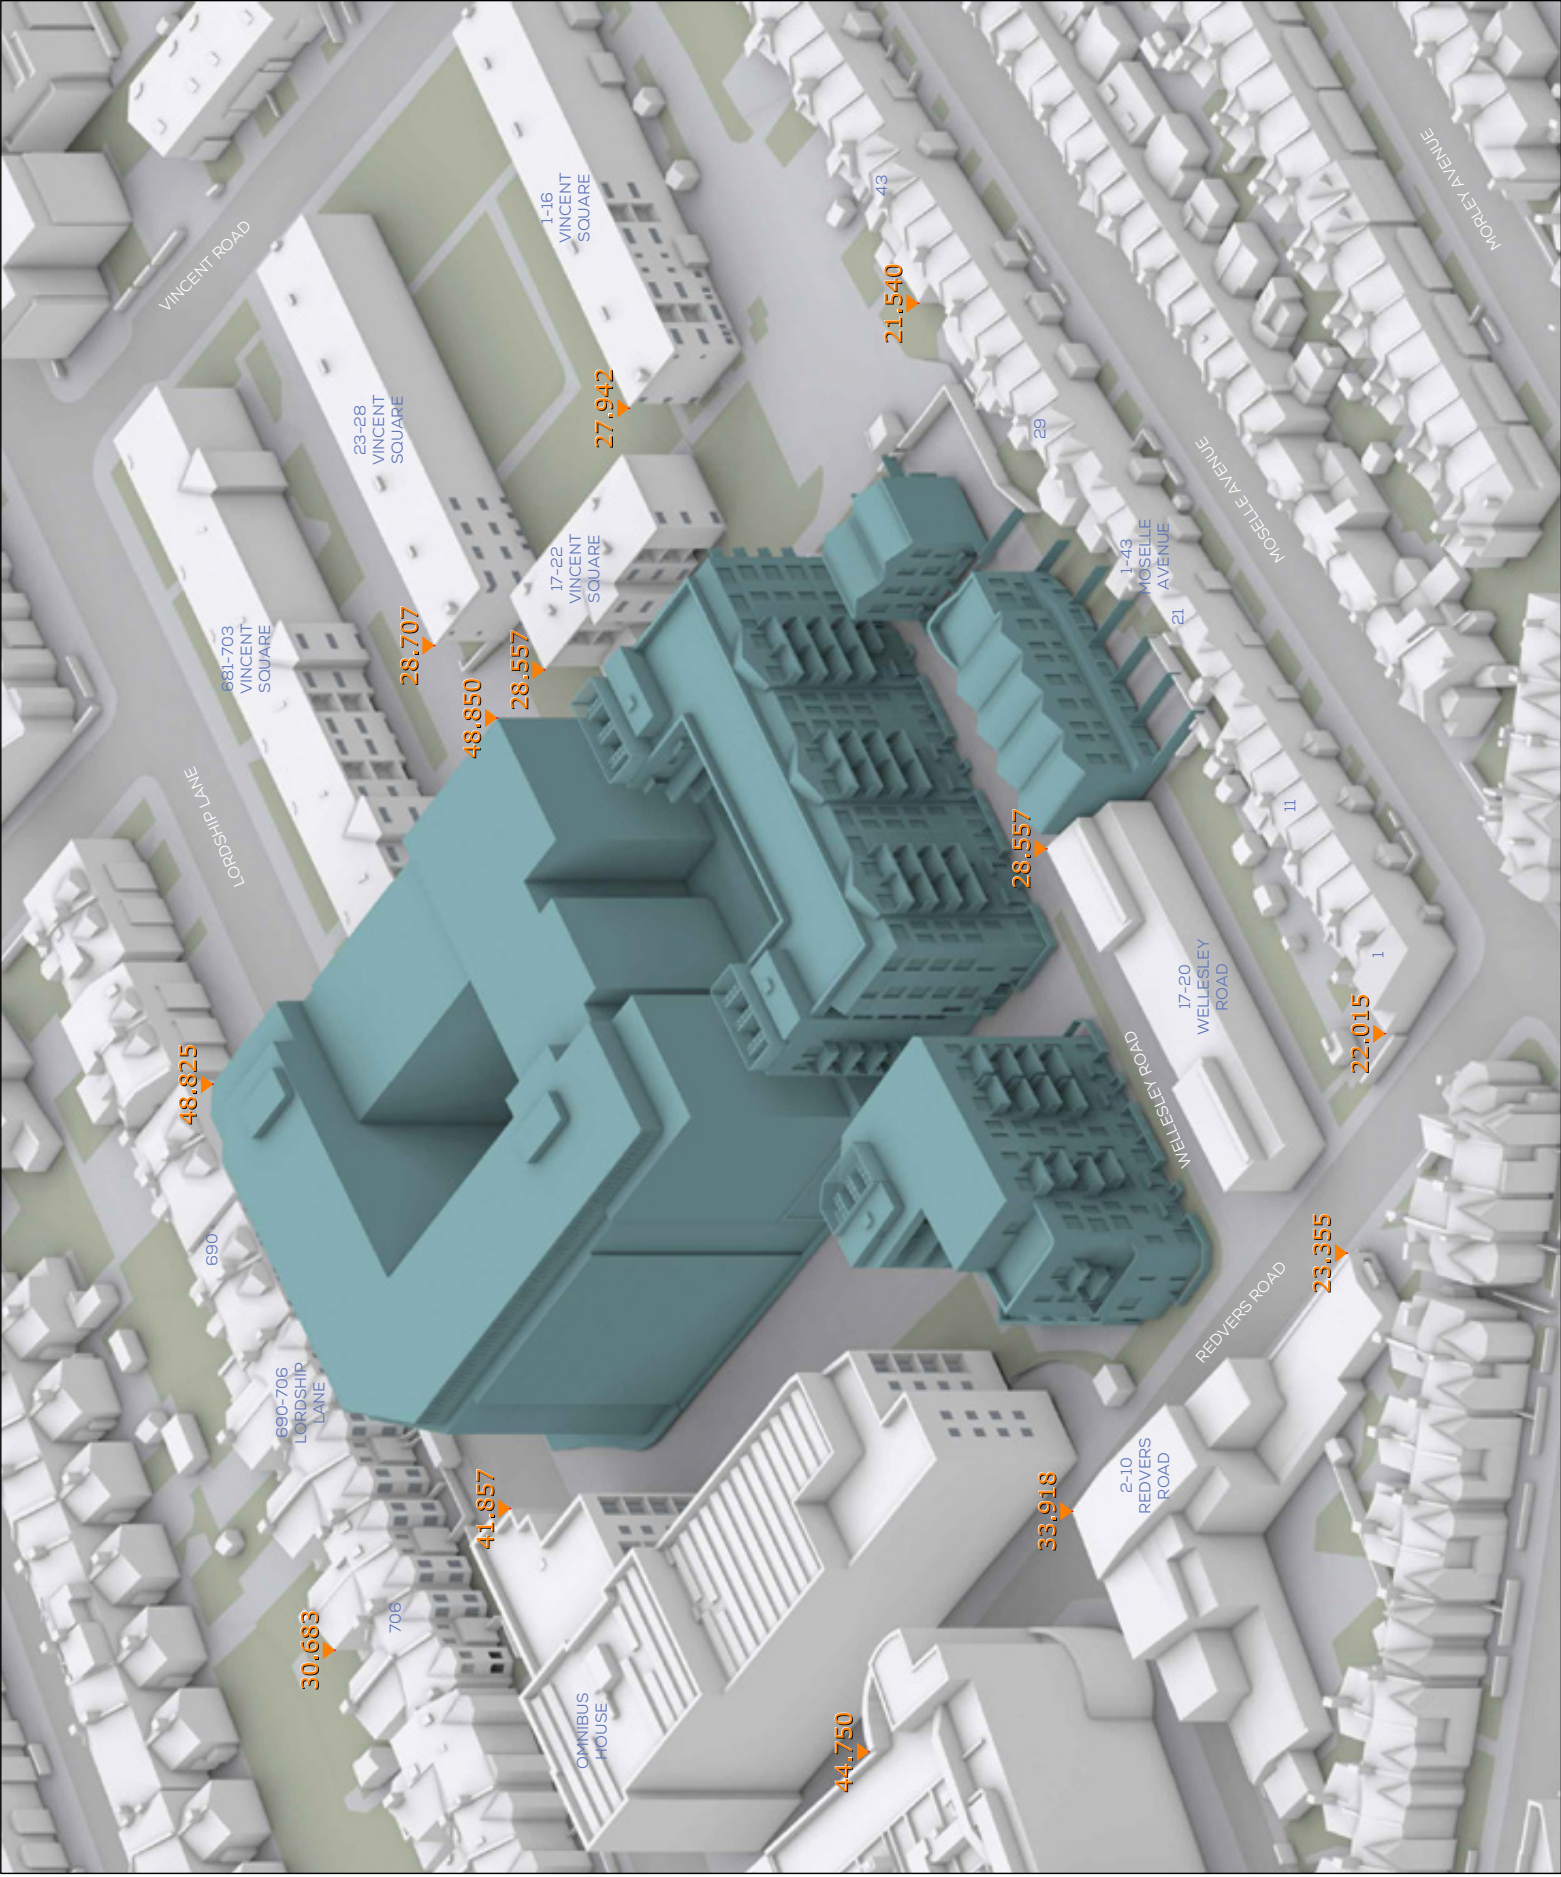

SOURCES OF INFORMATION

IR05-20230522-Vertex
IR06-20230822-Research
IR14-20240123-Scheme for
Pre-App

ALL INFORMATION DISPLAYED IS SUBJECT TO A COMPLETE VERIFIABLE SITE SURVEY AND THE INFORMATION IS NOT TO BE USED FOR ANY OTHER PURPOSE OR RELIABILITY OF THE DISPLAYED DATA SINCE A VERIFIED SITE SURVEY WAS NOT MADE AVAILABLE PRIOR TO THE GENERATION OF SUCH INFORMATION.

NOTES:
PROPOSED SCHEME SHOWN IN TEAL

N.B. DO NOT SCALE OFF THIS DRAWING

PROJECT:

LORDSHIP LANE, LONDON


DRAWING NAME:
3D VIEW PROPOSED

DWN BY	SCALE	CHK BY	STATUS	DATE
KS	NTS	KS	-	JAN24
PROJ No.	REL No.	IS No.	DWG No.	REV No.
2351	03	01	06	-

gia

2 Commercial St
Manchester
M15 4RQ
mail@gia.uk.com
www.gia.uk.com

MANCHESTER • LONDON

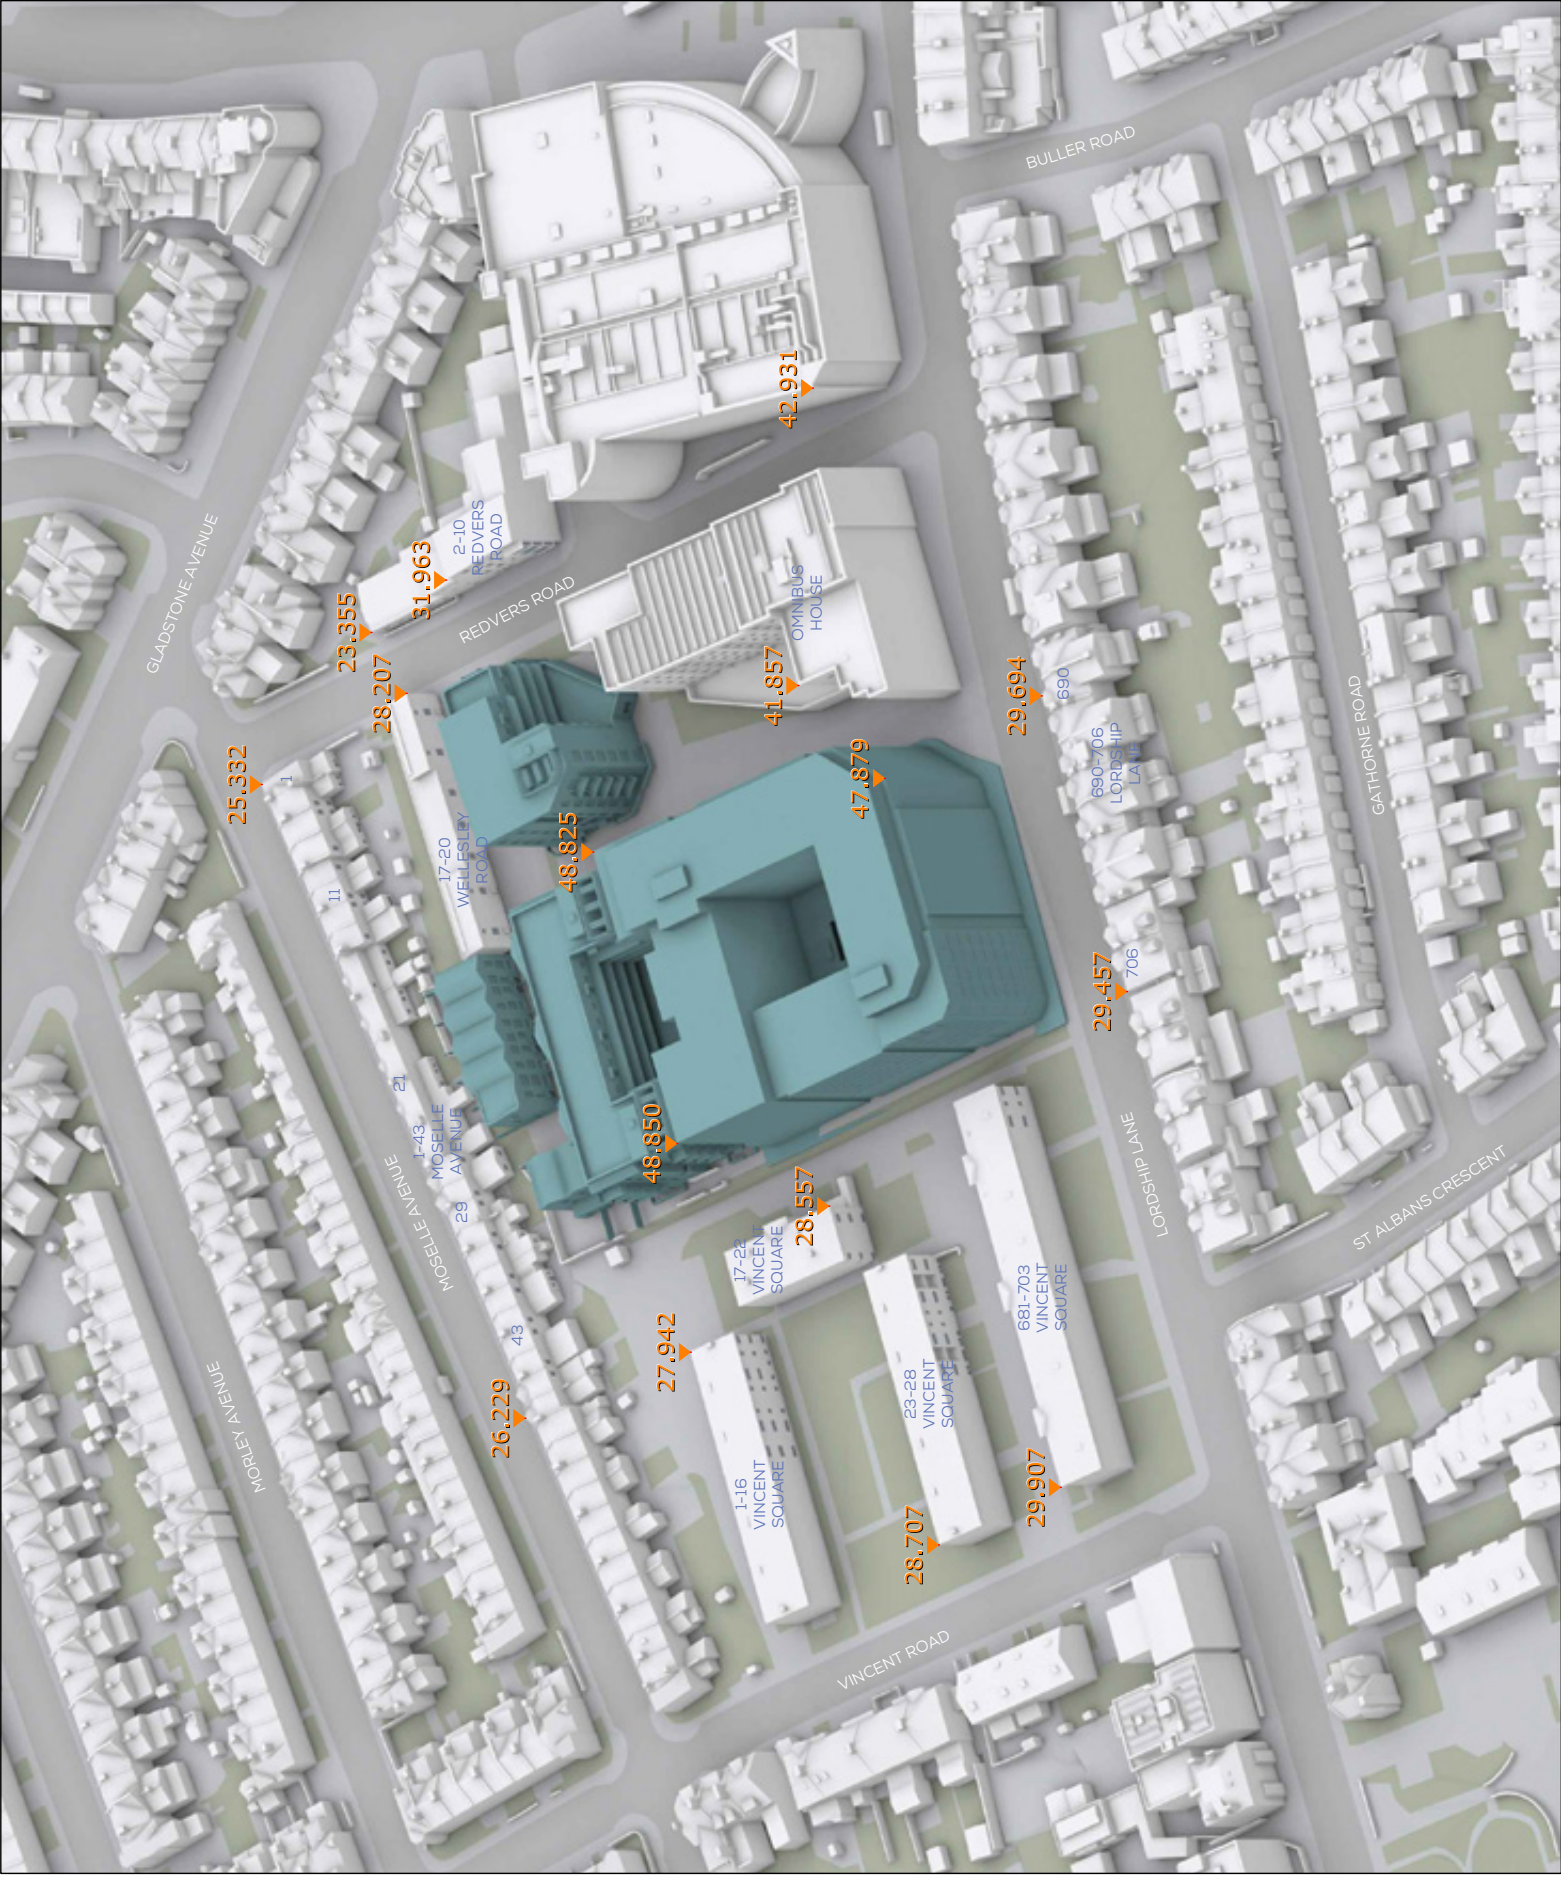

INTENTIONALLY BLANK PAGE

APPENDIX 04

RESULTS & CONTOURS

APPENDIX 04
RESULTS & CONTOURS:

VSC, NSL & APSH

PROJECT NO: 2351
PROJECT NAME: LORDSHIP LANE
30/01/2024 17:07:43

DAYLIGHT SUNLIGHT ANALYSIS
EXISTING VS. PROPOSED
RELEASE 3 ,ISSUE 1

ITERATION NO.: IR14
ARCHITECT: CORSTORPHINE WRIGHT

FLOOR	ROOM	PROPERTY TYPE	ROOM USE	WINDOW	VSC(WINDOW)					NSL					APSH (ROOM)							
					EX. %	PR. %	LOSS	LOSS %	MEETS CRITERIA	EX. %	PR. %	LOSS SOM	LOSS %	MEETS CRITERIA	EX.		PR.		LOSS %		MEETS CRITERIA	
															ANNUAL	WINTER	ANNUAL	WINTER	ANNUAL	WINTER		
4 REDVERS ROAD																						
F00	R1	Residential	Unknown	W1/F00	33.2	23.1	10.1	30.4	NO	92.3	75.9	6	17.8	YES								
				W2/F00	32.8	22.3	10.5	32	NO													
				W3/F00	33	22.6	10.4	31.5	NO													
				W4/F00	32.7	22	10.7	32.7	NO													
F01	R1	Residential	Assumed Bedroom	W1/F01	35	26	9	25.7	NO	93.5	68.1	4.6	27.1	NO								
F02	R1	Residential	Assumed Bedroom	W1/F02	36.6	28.7	7.9	21.6	YES	92.7	63	5.4	32.1	NO								
F03	R1	Residential	Bedroom	W1/F03	37.5	31	6.5	17.3	YES	96.4	71.1	4.6	26.3	NO								
690 LORDSHIP LANE																						
F00	R1	Residential	Living Room	W1/F00	18.9	18.9	0	0	YES	99.4	83	3.1	16.5	YES	79	24	59	8	25.3	66.7	YES	
				W2/F00	35.1	24.3	10.8	30.8	NO													
				W3/F00	35.1	23.8	11.3	32.2	NO													
				W4/F00	35	23.3	11.7	33.4	NO													
				W5/F00	14.6	9.3	5.3	36.3	NO													
F01	R1	Residential	Bedroom	W1/F01	36.6	26.8	9.8	26.8	NO	96.7	91.8	0.5	5.1	YES								
	R2	Residential	Bedroom	W2/F01	37.2	26.2	11	29.6	NO	96.7	76.9	3.5	20.5	NO								
				W3/F01	37.2	25.7	11.5	30.9	NO													
F02	R1	Residential	Bedroom	W1/F02	36.5	25.5	11	30.1	NO	94	71.9	3.3	23.4	NO								
				W2/F02	36.5	26	10.5	28.8	NO													
692 LORDSHIP LANE																						
F00	R1	Residential	Living Room	W1/F00	15.1	10.1	5	33.1	NO	99.4	72.9	5.1	26.7	NO	78	23	54	6	30.8	73.9	YES	
				W2/F00	34.9	20.9	14	40.1	NO													
				W3/F00	34.9	21.3	13.6	39	NO													
				W4/F00	34.9	21.8	13.1	37.5	NO													
				W5/F00	15.7	15.5	0.2	1.3	YES													
F01	R1	Residential	Bedroom	W1/F01	36	20.8	15.2	42.2	NO	97	36.4	6	62.5	NO								
	R2	Residential	Bedroom	W2/F01	37.1	23.3	13.8	37.2	NO	96.8	68.4	5	29.4	NO								
				W3/F01	37.2	23.8	13.4	36	NO													
F02	R1	Residential	Bedroom	W1/F02	36.5	23.2	13.3	36.4	NO	94	59	5.2	37.3	NO								
				W2/F02	36.5	23.7	12.8	35.1	NO													
696 LORDSHIP LANE																						
F00	R1	Residential	Living Room	W1/F00*	21.6	11.6	10	46.3	NO	99.5	81.6	2.8	18	YES	79	24	46	6	41.8	75	YES	
				W2/F00	33.7	16.2	17.5	51.9	NO													
				W3/F00	26	16.5	9.5	36.5	NO													
F01	R1	Residential	Bedroom	W1/F01*	26.6	16.3	10.3	38.7	NO	100	73	4.2	27	NO								
				W2/F01	36.8	18.5	18.3	49.7	NO													
				W3/F01	31.7	21.9	9.8	30.9	NO													
700 LORDSHIP LANE																						
F00	R1	Residential	Living Room	W1/F00*	19.7	12.5	7.2	36.5	NO	99.5	85.4	2.2	14.3	YES	78	23	46	9	41	60.9	YES	
				W2/F00	32.8	16.2	16.6	50.6	NO													
				W3/F00	25.9	13.9	12	46.3	NO													
F01	R1	Residential	Bedroom	W1/F01*	24.6	17	7.6	30.9	NO	100	68.5	4.9	31.5	NO								
				W2/F01	36.2	18.6	17.6	48.6	NO													
				W3/F01	32	19.7	12.3	38.4	NO													
704 LORDSHIP LANE																						
F00	R1	Residential	Living Room	W1/F00*	18.9	14.5	4.4	23.3	NO	99.7	89.9	1.5	9.9	YES	74	19	47	10	36.5	47.4	YES	
				W2/F00	32.1	17.8	14.3	44.5	NO													
				W3/F00	25.6	12.9	12.7	49.6	NO													
F01	R1	Residential	Bedroom	W1/F01*	23.9	19.5	4.4	18.4	YES	100	81.1	3	18.9	YES								
				W2/F01	34.8	20.4	14.4	41.4	NO													
				W3/F01	32.3	19.5	12.8	39.6	NO													
694 LORDSHIP LANE																						
F00	R1	Residential	Living Room	W1/F00	28.8	21.7	7.1	24.7	NO	99.8	89.1	1.8	10.7	YES	78	23	49	5	37.2	78.3	YES	
				W2/F00	34	17.3	16.7	49.1	NO													
				W3/F00*	25.3	14	11.3	44.7	NO													
F01	R1	Residential	Bedroom	W1/F01	33.3	25.8	7.5	22.5	NO	100	70.2	4.8	29.8	NO								
				W2/F01	37	19.7	17.3	46.8	NO													
				W3/F01*	30.9	19.3	11.6	37.5	NO													
698 LORDSHIP LANE																						

PROJECT NO: 2351
PROJECT NAME: LORDSHIP LANE
30/01/2024 17:07:43

DAYLIGHT SUNLIGHT ANALYSIS
EXISTING VS. PROPOSED
RELEASE 3 ,ISSUE 1

ITERATION NO.: IR14
ARCHITECT: CORSTORPHINE WRIGHT

FLOOR	ROOM	PROPERTY TYPE	ROOM USE	WINDOW	VSC(WINDOW)					NSL					APSH (ROOM)						
					EX. %	PR. %	LOSS	LOSS %	MEETS CRITERIA	EX. %	PR. %	LOSS SOM	LOSS %	MEETS CRITERIA	EX.		PR.		LOSS %		MEETS CRITERIA
															ANNUAL	WINTER	ANNUAL	WINTER	ANNUAL	WINTER	
F00	R1	Residential	Living Room	W1/F00	22.7	12.1	10.6	46.7	NO	99.5	78.3	3.5	21.3	NO	78	23	42	6	46.2	73.9	YES
				W2/F00	33.6	15.9	17.7	52.7	NO												
				W3/F00*	24.2	15.1	9.1	37.6	NO												
F01	R1	Residential	Bedroom	W1/F01	27.4	16.4	11	40.1	NO	100	73.8	4.2	26.2	NO							
				W2/F01	36.6	18.3	18.3	50	NO												
				W3/F01*	30.3	20.9	9.4	31	NO												

702 LORDSHIP LANE																					
F00	R1	Residential	Living Room	W1/F00	22.3	9.9	12.4	55.6	NO	99.5	71.9	4.5	27.7	NO	76	21	44	8	42.1	61.9	YES
				W2/F00	32.7	16.7	16	48.9	NO												
				W3/F00*	22.7	16.5	6.2	27.3	NO												
F01	R1	Residential	Bedroom	W1/F01	26.9	14.2	12.7	47.2	NO	100	87.9	1.9	12.1	YES							
				W2/F01	35.9	19.2	16.7	46.5	NO												
				W3/F01*	28.9	22.5	6.4	22.1	NO												

706 LORDSHIP LANE																					
F00	R1	Residential	Living Room	W1/F00	23.3	10.9	12.4	53.2	NO	99.6	81.3	3	18.4	YES	72	17	46	9	36.1	47.1	YES
				W2/F00	31.1	18.4	12.7	40.8	NO												
				W3/F00*	19.3	16.1	3.2	16.6	YES												
F01	R1	Residential	Bedroom	W1/F01	27.7	15.4	12.3	44.4	NO	100	96.8	0.5	3.2	YES							
				W2/F01	33.8	21.1	12.7	37.6	NO												
				W3/F01*	26.4	23.3	3.1	11.7	YES												

47 MOSELLE AVE																					
F01	R1	Residential	Assumed Bedroom	W1/F01	35.5	31.4	4.1	11.5	YES	96.2	75.7	2.6	21.2	NO							

45 MOSELLE AVE																					
F01	R1	Residential	Assumed Bedroom	W1/F01	35.6	31.3	4.3	12.1	YES	96.7	92.1	0.6	4.7	YES							

43 MOSELLE AVE																					
F01	R1	Residential	Assumed Bedroom	W1/F01	35.7	31	4.7	13.2	YES	96.5	72.4	3.1	25	NO							

21 MOSELLE AVE																					
F00	R1	Residential	Unknown	W1/F00	18.7	17.6	1.1	5.9	YES	88.9	88.4	0	0.5	YES	20	1	19	1	5	0	YES
				W2/F00	32.8	19.7	13.1	39.9	NO												
				W3/F00	30	18.8	11.2	37.3	NO												
				W4/F00	32.3	20.1	12.2	37.8	NO												
				W5/F00	32.5	20.8	11.7	36	NO												

39 MOSELLE AVE																					
F00	R1	Residential	Unknown	W1/F00	30.9	25.2	5.7	18.4	YES	97.4	87.9	1.3	9.7	YES							
				W2/F00	33.3	26	7.3	21.9	NO												
				W3/F00	30.4	25.1	5.3	17.4	YES												
				W4/F00	32.2	25.4	6.8	21.1	NO												
F01	R1	Residential	Assumed Bedroom	W1/F01	35.8	30.5	5.3	14.8	YES	98.8	79.8	1.9	19.3	YES							

41 MOSELLE AVE																					
F01	R1	Residential	Assumed Bedroom	W1/F01	35.7	30.8	4.9	13.7	YES	96.2	88.5	1	8.1	YES							

37 MOSELLE AVE																					
F01	R1	Residential	Assumed Bedroom	W1/F01	35.8	30.2	5.6	15.6	YES	98.7	77.8	2.1	21.2	NO							

35 MOSELLE AVE																					
F00	R1	Residential	Unknown	W1/F00	26.5	17.2	9.3	35.1	NO	94.1	68.7	3.1	27	NO							
				W2/F00	30.2	19.8	10.4	34.4	NO												
F01	R1	Residential	Assumed Bedroom	W1/F01	35.7	29.2	6.5	18.2	YES	98.5	62.9	3.6	36.2	NO							

33 MOSELLE AVE																					
F01	R1	Residential	Assumed Bedroom	W1/F01	35.7	28.8	6.9	19.3	YES	98.5	63	3.6	36	NO							

31 MOSELLE AVE																					
F01	R1	Residential	Assumed Bedroom	W1/F01	35.6	27.2	8.4	23.6	YES	98	50.4	4.8	48.6	NO							

29 MOSELLE AVE																					
F00	R1	Residential	Unknown	W1/F00	33.6	16.6	17	50.6	NO	96.4	44.2	5.2	54.2	NO							
F01	R1	Residential	Assumed Bedroom	W1/F01	35.7	26.8	8.9	24.9	NO	98	51	4.7	48	NO							

PROJECT NO: 2351
PROJECT NAME: LORDSHIP LANE
30/01/2024 17:07:43

DAYLIGHT SUNLIGHT ANALYSIS
EXISTING VS. PROPOSED
RELEASE 3 ,ISSUE 1

ITERATION NO.: IR14
ARCHITECT: CORSTORPHINE WRIGHT

FLOOR	ROOM	PROPERTY TYPE	ROOM USE	WINDOW	VSC(WINDOW)					NSL					APSH (ROOM)						
					EX. %	PR. %	LOSS	LOSS %	MEETS CRITERIA	EX. %	PR. %	LOSS SQM	LOSS %	MEETS CRITERIA	EX.		PR.		LOSS %		MEETS CRITERIA
															ANNUAL	WINTER	ANNUAL	WINTER	ANNUAL	WINTER	
27 MOSELLE AVE																					
F00	R1	Residential	Unknown	W1/F00	33.9	15.2	18.7	55.2	NO	96.4	39.7	5.1	58.9	NO							
F01	R1	Residential	Assumed Bedroom	W1/F01	35.7	25.6	10.1	28.3	NO	98.1	47.8	5.1	51.3	NO							
23 MOSELLE AVE																					
F00	R1	Residential	Unknown	W1/F00	29.3	16.7	12.6	43	NO	96.8	28.9	6.4	70.1	NO							
19 MOSELLE AVE																					
F00	R1	Residential	Unknown	W1/F00	31.4	23.8	7.6	24.2	NO	95	79.5	1.8	16.4	YES							
	R2	Residential	Unknown	W2/F00	31.5	24.3	7.2	22.9	NO	96	96	0	0	YES							
				W3/F00	30.2	23.5	6.7	22.2	NO												
17 MOSELLE AVE																					
F00	R1	Residential	Unknown	W1/F00	27.8	23.2	4.6	16.5	YES	95.5	87.1	0.9	8.8	YES							
	R2	Residential	Unknown	W2/F00	29.9	25.6	4.3	14.4	YES	95	83.9	1.2	11.7	YES							
F01	R1	Residential	Assumed Bedroom	W1/F01	34.9	29.7	5.2	14.9	YES	94.5	93.4	0.1	1.2	YES							
15 MOSELLE AVE																					
F01	R1	Residential	Assumed Bedroom	W1/F01	34.5	29.6	4.9	14.2	YES	95.2	90.1	0.7	5.3	YES							
13 MOSELLE AVE																					
F00	R1	Residential	Unknown	W1/F00	26.8	24	2.8	10.4	YES	99	96.7	0.2	2.3	YES	31	1	31	1	0	0	YES
				W2/F00	19	18.8	0.2	11	YES												
				W3/F00	14.1	13.8	0.3	2.1	YES												
				W4/F00	9.4	9.2	0.2	2.1	YES												
	R2	Residential	Unknown	W5/F00	17.3	15.2	2.1	12.1	YES	94.9	85	1.1	10.5	YES							
F01	R1	Residential	Assumed Bedroom	W1/F01	34.6	29.8	4.8	13.9	YES	95.7	90.5	0.6	5.4	YES							
11 MOSELLE AVE																					
F00	R1	Residential	Unknown	W1/F00	28.9	25.6	3.3	11.4	YES	97.5	96.6	0.1	0.8	YES							
				W2/F00	14.9	14.2	0.7	4.7	YES												
				W3/F00	11.6	11.2	0.4	3.4	YES												
	R2	Residential	Unknown	W4/F00	17.3	15.2	2.1	12.1	YES	93.9	84.2	1.1	10.3	YES							
F01	R1	Residential	Assumed Bedroom	W1/F01	34.6	29.8	4.8	13.9	YES	94.9	89.4	0.7	5.9	YES							
9 MOSELLE AVE																					
F00	R1	Residential	Unknown	W1/F00	5.3	5.2	0.1	1.9	YES	73.4	73.4	0	0	YES	4	0	4	0	0	0	YES
				W2/F00	5.5	5.4	0.1	1.8	YES												
				W3/F00	10.7	10.6	0.1	0.9	YES												
F01	R1	Residential	Assumed Bedroom	W1/F01	32.4	27.9	4.5	13.9	YES	96.1	90.8	0.6	5.5	YES							
7 MOSELLE AVE																					
F00	R1	Residential	Unknown	W1/F00	28.9	26.1	2.8	9.7	YES	93.3	70.3	2	24.7	NO							
				W2/F00	29.8	26.6	3.2	10.7	YES												
	R2	Residential	Unknown	W3/F00	29.7	26.4	3.3	11.1	YES	87.8	51.2	3	41.7	NO							
F01	R1	Residential	Assumed Bedroom	W1/F01	34.6	30.3	4.3	12.4	YES	96.7	94	0.3	2.8	YES							
5 MOSELLE AVE																					
F00	R1	Residential	Unknown	W1/F00	19.9	19.2	0.7	3.5	YES	97.7	97.4	0	0.3	YES							
	R2	Residential	Unknown	W2/F00	12.8	12.8	0	0	YES	97	95.7	0.1	1.4	YES	18	1	18	1	0	0	YES
				W3/F00	16.4	16.4	0	0	YES												
				W4/F00	30	27.2	2.8	9.3	YES												
				W5/F00	29.9	27	2.9	9.7	YES												
F01	R1	Residential	Assumed Bedroom	W1/F01	34.4	30.7	3.7	10.8	YES	98	98	0	0	YES							
3 MOSELLE AVE																					
F00	R1	Residential	Unknown	W1/F00	25.5	23.4	2.1	8.2	YES	92.8	92.1	0.1	0.8	YES							
				W2/F00	29.6	27.4	2.2	7.4	YES												
	R2	Residential	Unknown	W3/F00	19.6	17.7	1.9	9.7	YES	98	95.7	0.2	2.3	YES							
F01	R1	Residential	Assumed Bedroom	W1/F01	34.1	30.6	3.5	10.3	YES	98	98	0	0	YES							
1 MOSELLE AVE																					
F00	R1	Residential	Unknown	W1/F00	27.2	25.4	1.8	6.6	YES	78.5	73	0.7	7	YES							
				W2/F00	28.4	26.6	1.8	6.3	YES												
13 WELLESLEY ROAD																					
F00	R1	Residential	Unknown	W1/F00	13.9	3.8	10.1	72.7	NO	74.6	41	4.9	45	NO							

ITERATION NO.: IR14
ARCHITECT: CORSTORPHINE WRIGHT

FLOOR	ROOM	PROPERTY TYPE	ROOM USE	WINDOW	VSC(WINDOW)					NSL					APSH (ROOM)						
					EX. %	PR. %	LOSS	LOSS %	MEETS CRITERIA	EX. %	PR. %	LOSS SOM	LOSS %	MEETS CRITERIA	EX.		PR.		LOSS %		MEETS CRITERIA
															ANNUAL	WINTER	ANNUAL	WINTER	ANNUAL	WINTER	
				W2/F00	28.2	11.7	16.5	58.5	NO												
F01	R1	Residential	Assumed Bedroom	W1/F01	34.1	18.3	15.8	46.3	NO	95.3	65.8	4.3	31	NO							
F02	R1	Residential	Assumed Bedroom	W1/F02	37	35.3	1.7	4.6	YES	99.7	98.9	0.1	0.8	YES							
				W2/F02	35	20.7	14.3	40.9	NO												
	R2	Residential	Unknown	W3/F02	35.1	20.7	14.4	41	NO	97.4	78	1.7	19.9	YES							

11 WELLESLEY ROAD																				
F00	R1	Residential	Unknown	W1/F00	13.7	3.4	10.3	75.2	NO	80	37.8	6.1	52.8	NO						
				W2/F00	28	11.3	16.7	59.6	NO											
F01	R1	Residential	Assumed Bedroom	W1/F01	33.9	17.8	16.1	47.5	NO	96.6	62.5	5	35.4	NO						
F02	R1	Residential	Assumed Bedroom	W1/F02	37	36.6	0.4	11	YES	100	99.4	0.1	0.6	YES						
				W2/F02	34.7	19.5	15.2	43.8	NO											
	R2	Residential	Unknown	W3/F02	34.8	20.1	14.7	42.2	NO	97	68.6	2.5	29.4	NO						

9 WELLESLEY ROAD																				
F00	R1	Residential	Unknown	W1/F00	16.4	2.5	13.9	84.8	NO	75.8	14.6	8.9	80.8	NO						
				W2/F00	13.5	2	11.5	85.2	NO											
				W3/F00	27.8	8.8	19	68.3	NO											
F01	R1	Residential	Assumed Bedroom	W1/F01	33.5	15.2	18.3	54.6	NO	95.4	37.5	8.4	60.7	NO						

7 WELLESLEY ROAD																				
F00	R1	Residential	Unknown	W1/F00	13.2	2.4	10.8	81.8	NO	77.1	14.7	9	80.9	NO						
				W2/F00	27.5	8.2	19.3	70.2	NO											
F01	R1	Residential	Assumed Bedroom	W1/F01	33.2	14.7	18.5	55.7	NO	97.4	33	9.4	66.2	NO						

5 WELLESLEY ROAD																				
F00	R1	Residential	Unknown	W1/F00	12.8	3	9.8	76.6	NO	76.4	18.1	8.5	76.3	NO						
				W2/F00	27.2	8.7	18.5	68	NO											
F01	R1	Residential	Assumed Bedroom	W1/F01	32.9	15.4	17.5	53.2	NO	97.4	36	8.9	63	NO						

3 WELLESLEY ROAD																				
F00	R1	Residential	Unknown	W1/F00	12.3	3.8	8.5	69.1	NO	75.1	22	7.7	70.7	NO						
				W2/F00	26.6	10.9	15.7	59	NO											
F01	R1	Residential	Assumed Bedroom	W1/F01	32.6	18	14.6	44.8	NO	96.2	52.5	6.3	45.4	NO						
F02	R1	Residential	Assumed Bedroom	W1/F02	36.5	36.5	0	0	YES	100	99.4	0.1	0.6	YES						
				W2/F02	33.6	21.7	11.9	35.4	NO											
	R2	Residential	Unknown	W3/F02	33.7	20.4	13.3	39.5	NO	92.2	44.6	4.2	51.7	NO						

1 WELLESLEY ROAD																					
F00	R1	Residential	Unknown	W1/F00	11.9	5.7	6.2	52.1	NO	76	44.5	4.6	41.4	NO							
				W2/F00	26.2	15.1	11.1	42.4	NO												
F01	R1	Residential	Assumed Bedroom	W1/F01	32.4	22.4	10	30.9	NO	96.1	78.7	2.5	18	YES							
F02	R1	Residential	Assumed Bedroom	W1/F02	36.4	36.4	0	0	YES	99.5	99.5	0	0	YES							
				W2/F02	35.5	35.5	0	0	YES												
	R2	Residential	Unknown	W3/F02	33.6	24.8	8.8	26.2	NO	92.5	81.6	1	11.8	YES							

[illegible]

4 REDVERS ROAD																				
F01	R1	Residential	Assumed Bedroom	W2/F01	34.5	24.9	9.6	27.8	NO	99.2	82.8	3	16.6	YES						
F02	R1	Residential	Assumed Bedroom	W2/F02	36.1	27.7	8.4	23.3	YES	99.1	80.5	3.4	18.7	YES						
F03	R1	Residential	Bedroom	W2/F03	37.2	30.2	7	18.8	YES	99.1	83.5	2.8	15.8	YES						

6 REDVERS ROAD

PROJECT NO: 2351
PROJECT NAME: LORDSHIP LANE
30/01/2024 17:07:43

DAYLIGHT SUNLIGHT ANALYSIS
EXISTING VS. PROPOSED
RELEASE 3 ,ISSUE 1

ITERATION NO.: IR14
ARCHITECT: CORSTORPHINE WRIGHT

FLOOR	ROOM	PROPERTY TYPE	ROOM USE	WINDOW	VSC(WINDOW)					NSL					APSH (ROOM)						
					EX. %	PR. %	LOSS	LOSS %	MEETS CRITERIA	EX. %	PR. %	LOSS SOM	LOSS %	MEETS CRITERIA	EX.		PR.		LOSS %		MEETS CRITERIA
															ANNUAL	WINTER	ANNUAL	WINTER	ANNUAL	WINTER	
F00	R1	Residential	Unknown	W1/F00	33.5	24.7	8.8	26.3	NO	98.8	82.1	2.1	16.9	YES							
8 REDVERS ROAD																					
F00	R1	Residential	Unknown	W1/F00	33	26.6	6.4	19.4	YES	99.4	89.2	1.2	10.2	YES							
	R2	Residential	Unknown	W2/F00	33	25.9	7.1	21.5	NO	99.7	95.7	0.4	4	YES							
10 REDVERS ROAD																					
F00	R1	Residential	Unknown	W1/F00	32.7	28.6	4.1	12.5	YES	99.9	98	0.3	1.8	YES	71	18	71	18	0	0	YES
				W4/F00	20.3	20.3	0	0	YES												
				W5/F00	14.1	14.1	0	0	YES												
				W6/F00	28.8	28.8	0	0	YES												
	R2	Residential	Kitchen	W2/F00	32.7	27.6	5.1	15.6	YES	94.6	91.8	0.4	2.9	YES							
	R3	Residential	Unknown	W3/F00	32.8	27	5.8	17.7	YES	92.8	86.8	0.9	6.5	YES							
1-16 VINCENT SQUARE																					
F00	R1	Residential	Unknown	W1/F00	26.8	19.6	7.2	26.9	NO	100	98.3	0.3	1.7	YES	54	21	45	17	16.7	19	YES
				W2/F00*	23.9	23.6	0.3	1.3	YES												
				W3/F00*	25.9	25.7	0.2	0.8	YES												
				W4/F00*	27.2	27.1	0.1	0.4	YES												
	R2	Residential	Unknown	W5/F00*	28.4	28.2	0.2	0.7	YES	96.8	96.8	0	0	YES							
				W6/F00*	29.1	28.5	0.6	2.1	YES												
	R3	Residential	Bedroom	W7/F00*	29.9	28.9	1	3.3	YES	98.6	98.6	0	0	YES							
				W8/F00*	30.3	29	1.3	4.3	YES												
	R4	Residential	Bedroom	W9/F00*	30.7	29.3	1.4	4.6	YES	97.1	97.1	0	0	YES							
	R5	Residential	Unknown	W10/F00	28.1	27.8	0.3	1.1	YES	96.9	96.9	0	0	YES	64	25	63	24	1.6	4	YES
	R6	Residential	Unknown	W11/F00*	33.7	33.4	0.3	0.9	YES	98.6	98.6	0	0	YES	79	26	78	25	1.3	3.8	YES
				W12/F00*	34.2	33.9	0.3	0.9	YES												
	R7	Residential	Unknown	W13/F00	34.4	34	0.4	1.2	YES	97.5	97.5	0	0	YES	81	26	79	24	2.5	7.7	YES
	R8	Residential	Unknown	W14/F00*	34.5	34.1	0.4	1.2	YES	98.9	98.9	0	0	YES	81	26	79	24	2.5	7.7	YES
				W15/F00*	34.4	33.9	0.5	1.5	YES												
				W16/F00	34.6	34.1	0.5	1.4	YES												
F01	R1	Residential	Living Room	W1/F01	34.3	26.2	8.1	23.6	NO	99.7	98.7	0.1	1.1	YES	96	30	85	27	11.5	10	YES
				W18/F01	9.4	9.4	0	0	YES												
				W19/F01*	37.3	36.9	0.4	1.1	YES												
	R2	Residential	Bedroom	W2/F01	30.6	23.7	6.9	22.5	NO	98.5	84.5	2.4	14.3	YES							
				W3/F01*	28.6	28.3	0.3	1	YES												
				W4/F01*	30.6	30.1	0.5	1.6	YES												
	R3	Residential	Bedroom	W5/F01*	31.9	30.7	1.2	3.8	YES	95.1	92.7	0.4	2.5	YES							
				W6/F01*	32.4	31	1.4	4.3	YES												
	R4	Residential	Bedroom	W7/F01*	32.9	31.4	1.5	4.6	YES	97.5	97.5	0	0	YES							
				W8/F01*	33.2	31.6	1.6	4.8	YES												
	R5	Residential	Bedroom	W9/F01*	33.5	31.9	1.6	4.8	YES	96.4	96.4	0	0	YES							
	R6	Residential	Kitchen***	W10/F01*	37	36.9	0.1	0.3	YES	98.3	98.3	0	0	YES							
				W11/F01	9.3	9.3	0	0	YES												
	R7	Residential	Living Room	W12/F01	9.2	9.2	0	0	YES	97.6	97.6	0	0	YES	81	27	80	26	1.2	3.7	YES
				W13/F01*	37.1	36.9	0.2	0.5	YES												
	R8	Residential	Unknown	W14/F01*	36.8	36.7	0.1	0.3	YES	95.3	95.3	0	0	YES	82	28	81	27	1.2	3.6	YES
	R9	Residential	Unknown	W15/F01*	36.9	36.7	0.2	0.5	YES	95.3	95.3	0	0	YES	81	27	80	26	1.2	3.7	YES
	R10	Residential	Kitchen***	W16/F01*	37.2	37	0.2	0.5	YES	68.9	68.9	0	0.1	YES							
				W17/F01	9.6	9.3	0.3	3.1	YES												
F02	R1	Residential	Living Room	W1/F02	35	27.8	7.2	20.6	YES	99.7	99.3	0	0.4	YES	98	30	89	28	9.2	6.7	YES
				W18/F02	9.3	9.3	0	0	YES												
				W19/F02*	39	38.8	0.2	0.5	YES												
	R2	Residential	Bedroom	W2/F02	34.3	26.5	7.8	22.7	NO	100	88.1	2	11.8	YES							
				W3/F02*	33.1	31.1	2	6	YES												
				W4/F02*	33.5	31.4	2.1	6.3	YES												
	R3	Residential	Bedroom	W5/F02*	34.3	32.1	2.2	6.4	YES	95.1	94.2	0.2	0.9	YES							
				W6/F02*	34.5	32.4	2.1	6.1	YES												
	R4	Residential	Bedroom	W7/F02*	34.8	32.7	2.1	6	YES	97.5	97.5	0	0	YES							
				W8/F02*	34.9	33	1.9	5.4	YES												
	R5	Residential	Bedroom	W9/F02*	35	33.2	1.8	5.1	YES	95.5	95.5	0	0	YES							
	R6	Residential	Kitchen***	W10/F02*	38.8	38.8	0	0	YES	96.8	96.8	0	0	YES							
				W11/F02	9	9	0	0	YES												
	R7	Residential	Living Room	W12/F02	9.2	9.2	0	0	YES	97.4	97.4	0	0	YES	82	28	82	28	0	0	YES
				W13/F02*	38.9	38.8	0.1	0.3	YES												
	R8	Residential	Unknown	W14/F02*	38.7	38.6	0.1	0.3	YES	95.1	95.1	0	0	YES	82	28	82	28	0	0	YES
	R9	Residential	Unknown	W15/F02*	38.7	38.6	0.1	0.3	YES	95.2	95.2	0	0	YES	82	28	82	28	0	0	YES

PROJECT NO: 2351
PROJECT NAME: LORDSHIP LANE
30/01/2024 17:07:43

DAYLIGHT SUNLIGHT ANALYSIS
EXISTING VS. PROPOSED
RELEASE 3 ,ISSUE 1

ITERATION NO.: IR14
ARCHITECT: CORSTORPHINE WRIGHT

FLOOR	ROOM	PROPERTY TYPE	ROOM USE	WINDOW	VSC(WINDOW)					NSL					APSH (ROOM)						
					EX. %	PR. %	LOSS	LOSS %	MEETS CRITERIA	EX. %	PR. %	LOSS SOM	LOSS %	MEETS CRITERIA	EX.		PR.		LOSS %		MEETS CRITERIA
															ANNUAL	WINTER	ANNUAL	WINTER	ANNUAL	WINTER	
	R10	Residential	Kitchen***	W16/F02*	39	38.9	0.1	0.3	YES	69	69	0	0	YES							
				W17/F02	9.3	9.1	0.2	2.2	YES												

17-22 VINCENT SQUARE																					
F00	R1	Residential	Kitchen***	W1/F00*	33.7	29.4	4.3	12.8	YES	97	84.1	14	13.3	YES							
				W9/F00	6	0.4	5.6	93.3	NO												
	R2	Residential	Bedroom	W2/F00	20.5	20.5	0	0	YES	64.6	64.6	0	0	YES							
				W3/F00	23.3	18.4	4.9	21	NO												
	R3	Residential	Living Room	W4/F00*	27.7	21.5	6.2	22.4	NO	94.8	70.8	3.1	25.3	NO							
	R4	Residential	Kitchen***	W5/F00	15.2	5.1	10.1	66.4	NO	60.1	42.4	1.9	29.5	NO							
	R5	Residential	Unknown	W6/F00	24.7	10.2	14.5	58.7	NO	77.4	60.4	1.9	22	NO	44	14	25	7	43.2	50	YES
	R6	Residential	Living Room	W7/F00	22	10	12	54.5	NO	75.6	80.3	-0.6	-6.2	YES	47	15	28	10	40.4	33.3	YES
				W8/F00	8.1	3.3	4.8	59.3	NO												
F01	R1	Residential	Kitchen***	W1/F01*	36.7	32.9	3.8	10.4	YES	97.3	85.7	1.3	12	YES							
				W11/F01	7.5	0.8	6.7	89.3	NO												
	R2	Residential	Bedroom	W2/F01	24.9	24.9	0	0	YES	80.9	80.9	0	0	YES							
				W3/F01	27.7	22.7	5	18.1	YES												
	R3	Residential	Living Room	W4/F01*	31.9	25	6.9	21.6	NO	98.5	74.2	3.1	24.7	NO	40	12	6	2	85	83.3	NO
				W5/F01	8	2.7	5.3	66.3	NO												
	R4	Residential	Kitchen***	W6/F01	8.1	1	7.1	87.7	NO	96.7	73.7	2.5	23.8	NO							
				W7/F01	26.2	8	18.2	69.5	NO												
	R5	Residential	Unknown	W8/F01	31.5	12.3	19.2	61	NO	95.3	63.4	3.5	33.5	NO	55	17	28	8	49.1	52.9	YES
	R6	Residential	Living Room	W9/F01	27.1	11.6	15.5	57.2	NO	97.3	81.1	1.9	16.7	YES	55	18	29	10	47.3	44.4	YES
				W10/F01	8.8	4.2	4.6	52.3	NO												
F02	R1	Residential	Kitchen***	W1/F02*	37.7	34.5	3.2	8.5	YES	97.2	88.4	1	9	YES							
				W11/F02	8.5	1.6	6.9	81.2	NO												
	R2	Residential	Bedroom	W2/F02	30.9	30.9	0	0	YES	99.4	99.4	0	0	YES							
				W3/F02	33.2	28.5	4.7	14.2	YES												
	R3	Residential	Living Room	W4/F02*	35	28.2	6.8	19.4	YES	98.9	76.6	2.8	22.6	NO	42	13	8	2	81	84.6	NO
				W5/F02	9.3	3.7	5.6	60.2	NO												
	R4	Residential	Kitchen***	W6/F02	9	1.7	7.3	81.1	NO	97.1	80	1.8	17.6	YES							
				W7/F02	29.7	9.7	20	67.3	NO												
	R5	Residential	Unknown	W8/F02	35.9	14.4	21.5	59.9	NO	95.3	66.1	3.2	30.7	NO	57	20	27	9	52.6	55	YES
	R6	Residential	Living Room	W9/F02	30.5	13.8	16.7	54.8	NO	96.6	81.4	1.8	15.7	YES	55	20	31	9	43.6	55	YES
				W10/F02	9.5	5.1	4.4	46.3	NO												

23-28 VINCENT SQUARE																					
F00	R1	Residential	Bedroom	W1/F00	24	13.1	10.9	45.4	NO	99.7	93.4	11	6.3	YES							
				W2/F00*	24.9	24.6	0.3	1.2	YES												
				W3/F00*	28.2	28	0.2	0.7	YES												
	R2	Residential	Unknown	W4/F00*	29.2	28.9	0.3	1	YES	96.5	96.5	0	0	YES	72	17	69	17	4.2	0	YES
				W5/F00*	30	29.7	0.3	1	YES												
	R3	Residential	Unknown	W6/F00*	30.4	30.2	0.2	0.7	YES	96	96	0	0	YES	71	16	68	16	4.2	0	YES
	R4	Residential	Unknown	W7/F00	25.4	24.4	1	3.9	YES	58.2	58.1	0	0.1	YES							
				W8/F00	25.4	24.4	1	3.9	YES												
	R5	Residential	Unknown	W9/F00*	25.4	24.2	1.2	4.7	YES	60.7	60.7	0	0	YES							
	R6	Residential	Unknown	W10/F00	25.4	24.2	1.2	4.7	YES	60.5	60.5	0	0	YES							
				W11/F00	25.3	24	1.3	5.1	YES												
				W12/F00	25.4	24	1.4	5.5	YES												
	R7	Residential	Unknown	W13/F00*	25.4	23.7	1.7	6.7	YES	61.1	60.4	0.1	1.2	YES							
				W14/F00	25.3	23.4	1.9	7.5	YES												
				W15/F00*	25.4	23.4	2	7.9	YES												
	R8	Residential	Unknown	W16/F00*	25.5	23.4	2.1	8.2	YES	60.6	60.6	0	0	YES							
	R9	Residential	Unknown	W17/F00*	24.3	23	1.3	5.3	YES	54.4	54.4	0	0	YES							
				W18/F00	22.7	22.6	0.1	0.4	YES												
				W19/F00*	18.3	17.9	0.4	2.2	YES												
F01	R1	Residential	Kitchen***	W1/F01	32.7	18.7	14	42.8	NO	92.4	88.2	0.5	4.5	YES							
				W15/F01	8.2	8.2	0	0	YES												
				W16/F01*	29.9	27.1	2.8	9.4	YES												
	R2	Residential	Bedroom	W2/F01	28	16.4	11.6	41.4	NO	99.8	98.7	0.2	1.1	YES							
				W3/F01*	29.2	28.6	0.6	2.1	YES												
				W4/F01*	31.6	31.1	0.5	1.6	YES												
	R3	Residential	Bedroom	W5/F01*	32.6	32.2	0.4	1.2	YES	99.3	99.1	0	0.2	YES							
				W6/F01*	33.2	32.8	0.4	1.2	YES												
	R4	Residential	Living Room	W7/F01*	29.5	28.5	1	3.4	YES	86.6	86.6	0	0	YES	13	1	9	0	30.8	100	YES
				W8/F01	7.9	6.3	1.6	20.3	NO												
	R5	Residential	Kitchen***	W9/F01	7.8	7.8	0	0	YES	97.9	97.9	0	0	YES							

ITERATION NO.: IR14
ARCHITECT: CORSTORPHINE WRIGHT

681-703 VINCENT SQUARE																						
F00	R1	Residential	Bedroom	W1/F00	17.1	6.9	10.2	59.6	NO	95.7	92.7	0.4	3.2	YES								
				W19/F00*	29.9	29	0.9	3	YES													
				W20/F00*	28.9	28.1	0.8	2.8	YES													
	R2	Residential	Living Room	W2/F00	17.1	4.4	12.7	74.3	NO	97.8	90.7	0.9	7.2	YES	65	15	42	7	35.4	53.3	YES	
				W3/F00*	29.5	22.3	7.2	24.4	NO													
				W4/F00	7.4	7.4	0	0	YES													
	R3	Residential	Kitchen***	W5/F00	6.3	15	4.8	76.2	NO	95.7	95.7	0	0.1	YES								
				W6/F00*	26.7	19.9	6.8	25.5	NO													
	R4	Residential	Living Room	W7/F00*	31.3	25.1	6.2	19.8	YES	94.6	89.3	0.7	5.6	YES	74	20	52	9	29.7	55	YES	
	R5	Residential	Living Room	W8/F00*	26.4	23.8	2.6	9.8	YES	94.7	94.7	0	0	YES	52	14	47	9	9.6	35.7	YES	
				W9/F00	7.2	7.2	0	0	YES													
	R6	Residential	Kitchen***	W10/F00	8.1	3.8	4.3	53.1	NO	92.9	92.9	0	0	YES								
				W11/F00*	29.7	25.6	4.1	13.8	YES													
	R7	Residential	Living Room	W12/F00*	29.2	25.4	3.8	13	YES	92.4	92.3	0	0	YES	71	19	59	10	16.9	47.4	YES	
				W13/F00	6.9	6.9	0	0	YES													
	R8	Residential	Kitchen***	W14/F00	8.3	4.8	3.5	42.2	NO	84.2	80.5	0.4	4.3	YES								
				W15/F00*	24.3	21.4	2.9	11.9	YES													
	R9	Residential	Unknown	W16/F00*	27.7	25.4	2.3	8.3	YES	94.1	94	0	0.1	YES	70	16	62	9	11.4	43.8	YES	
	R10	Residential	Bedroom	W17/F00*	31	30.1	0.9	2.9	YES	94.9	94.6	0	0.3	YES								
				W18/F00*	30.7	29.7	1	3.3	YES													
F01	R1	Residential	Bedroom	W1/F01	28.1	7.8	20.3	72.2	NO	98.4	93.2	0.6	5.3	YES								
				W18/F01*	33.4	31.1	2.3	6.9	YES													
				W19/F01*	32.9	30.2	2.7	8.2	YES													
	R2	Residential	Living Room	W2/F01	28.6	5.2	23.4	81.8	NO	99.5	92	1	7.6	YES	87	24	46	9	47.1	62.5	YES	
				W3/F01*	34.6	24.7	9.9	28.6	NO													
				W4/F01	8.8	8.8	0	0	YES													
	R3	Residential	Kitchen***	W5/F01	9.1	2.1	7	76.9	NO	95.8	95.7	0	0.1	YES								
				W6/F01*	30.4	22.4	8	26.3	NO													
	R4	Residential	Living Room	W7/F01*	35.1	28.3	6.8	19.4	YES	94.6	91.9	0.3	2.9	YES	79	25	59	13	25.3	48	YES	
	R5	Residential	Living Room	W8/F01*	29.9	27.1	2.8	9.4	YES	94.7	94.7	0	0	YES	57	18	53	14	7	22.2	YES	
				W9/F01	8.4	8.4	0	0	YES													
	R6	Residential	Kitchen***	W10/F01	9.1	4.6	4.5	49.5	NO	94.1	94.1	0	0	YES								
				W11/F01*	33.8	29.6	4.2	12.4	YES													
	R7	Residential	Living Room	W12/F01*	33.3	29.6	3.7	11.1	YES	93.8	93.8	0	0	YES	79	25	70	17	11.4	32	YES	
				W13/F01	8.1	8.1	0	0	YES													
	R8	Residential	Kitchen***	W14/F01	9.2	5.8	3.4	37	NO	94.8	94.8	0	0	YES								
				W15/F01*	28.1	25.2	2.9	10.3	YES													
	R9	Residential	Unknown	W16/F01*	32.2	29.9	2.3	7.1	YES	94.1	94.1	0	0	YES	75	21	69	15	8	28.6	YES	
	R10	Residential	Bedroom	W17/F01*	33.7	32	1.7	5	YES	95.1	92.2	0.3	3	YES								
F02	R1	Residential	Bedroom	W1/F02	35.5	8.5	27	76.1	NO	99.9	93.2	0.8	6.7	YES								
				W18/F02*	36.3	33.5	2.8	7.7	YES													
				W19/F02*	36.4	32.6	3.8	10.4	YES													
	R2	Residential	Living Room	W2/F02	35.2	5.7	29.5	83.8	NO	99.5	94	0.7	5.5	YES	97	28	51	11	47.4	60.7	YES	
				W3/F02*	37.5	26.8	10.7	28.5	NO													

PROJECT NO: 2351
PROJECT NAME: LORDSHIP LANE
30/01/2024 17:07:43

DAYLIGHT SUNLIGHT ANALYSIS
EXISTING VS. PROPOSED
RELEASE 3 ,ISSUE 1

ITERATION NO.: IR14
ARCHITECT: CORSTORPHINE WRIGHT

FLOOR	ROOM	PROPERTY TYPE	ROOM USE	WINDOW	VSC(WINDOW)					NSL					APSH (ROOM)						
					EX. %	PR. %	LOSS	LOSS %	MEETS CRITERIA	EX. %	PR. %	LOSS SOM	LOSS %	MEETS CRITERIA	EX.		PR.		LOSS %		MEETS CRITERIA
															ANNUAL	WINTER	ANNUAL	WINTER	ANNUAL	WINTER	
				W4/F02	9.9	9.9	0	0	YES												
	R3	Residential	Kitchen***	W5/F02	10.3	2.7	7.6	73.8	NO	95.8	95.8	0	0	YES							
				W6/F02*	32.8	25	7.8	23.8	NO												
	R4	Residential	Unknown	W7/F02*	37.6	31.2	6.4	17	YES	94.6	94	0.1	0.7	YES	80	26	65	15	18.8	42.3	YES
	R5	Residential	Living Room	W8/F02*	33	30.4	2.6	7.9	YES	94.8	94.7	0	0	YES	61	19	58	16	4.9	15.8	YES
				W9/F02	9.6	9.6	0	0	YES												
	R6	Residential	Kitchen***	W10/F02	9.8	5.6	4.2	42.9	NO	94.1	94.1	0	0	YES							
				W11/F02*	36.8	32.9	3.9	10.6	YES												
	R7	Residential	Living Room	W12/F02*	36.6	33.1	3.5	9.6	YES	93.8	93.8	0	0	YES	79	26	73	20	7.6	23.1	YES
				W13/F02	9.4	9.4	0	0	YES												
	R8	Residential	Kitchen***	W14/F02	10	6.7	3.3	33	NO	94.8	94.8	0	0	YES							
				W15/F02*	32	29.3	2.7	8.4	YES												
	R9	Residential	Unknown	W16/F02*	36	33.8	2.2	6.1	YES	94.1	94.1	0	0	YES	79	26	75	22	5.1	15.4	YES
	R10	Residential	Bedroom	W17/F02*	36.5	34.5	2	5.5	YES	95	92.3	0.3	2.9	YES							

OMNIBUS HOUSE																						
F01	R1	Residential	Living Room	W1/F01	36.3	25	11.3	31.1	NO	98.9	91.9	0.6	7	YES	78	23	55	17	29.5	26.1	YES	
	R2	Residential	Bedroom	W2/F01	36.7	23.6	13.1	35.7	NO	95.1	93.1	0.3	2.1	YES								
				W3/F01	24.8	10.8	14	56.5	NO													
	R3	Residential	Bedroom	W4/F01	27.3	12.7	14.6	53.5	NO	93.9	64.3	2.8	31.5	NO								
	R4	Residential	Bedroom	W5/F01	32.3	16.1	16.2	50.2	NO	97	61.3	2.9	36.8	NO								
	R5	Residential	Living Room	W6/F01	20.8	5.1	15.7	75.5	NO	99.4	76.6	4.5	23	NO	61	23	32	10	47.5	56.5	YES	
				W7/F01	24.6	9.2	15.4	62.6	NO													
				W8/F01	19.3	8.8	10.5	54.4	NO													
				W9/F01	37.7	16.1	21.6	57.3	NO													
	R6	Residential	Bedroom	W10/F01	36.6	17.2	19.4	53	NO	98.8	40.4	8	59.1	NO								
	R7	Residential	Bedroom	W11/F01	36.9	17.2	19.7	53.4	NO	98.2	42.3	6.2	57	NO								
	R8**	Residential	Living Room	W12/F01	22.9	6.7	16.2	70.7	NO	97.5	19.3	19.7	80.2	NO								
				W13/F01	26.1	8.2	17.9	68.6	NO													
				W14/F01	23.1	7.1	16	69.3	NO													
	R9**	Residential	Living Room	W15/F01	22.7	6.5	16.2	71.4	NO	97.4	16.8	20.3	82.8	NO								
				W16/F01	26.1	8.2	17.9	68.6	NO													
				W17/F01	23.1	6.9	16.2	70.1	NO													
	R10	Residential	Bedroom	W18/F01	35.9	16.8	19.1	53.2	NO	99.4	30	7.6	69.9	NO								
	R11	Residential	Bedroom	W19/F01	35.4	16.5	18.9	53.4	NO	98.1	31.1	9.2	68.3	NO								
	R12**	Residential	Living Room	W20/F01	21.1	6	15.1	71.6	NO	97.4	15.3	20.7	84.3	NO								
				W21/F01	24.7	7.3	17.4	70.4	NO													
				W22/F01	23.1	6.3	16.8	72.7	NO													
	R13	Residential	Bedroom	W23/F01	32.6	14.4	18.2	55.8	NO	98.5	30.8	7.4	68.7	NO								
	R14	Residential	Bedroom	W24/F01	30.8	13.1	17.7	57.5	NO	98.2	29	9.3	70.5	NO								
	R15	Residential	Living Room	W25/F01	14.5	12.3	2.2	15.2	YES	99.9	99.8	0	0.1	YES	55	14	32	9	41.8	35.7	YES	
				W26/F01	20.5	13.3	7.2	35.1	NO													
				W28/F01	21.2	12.5	8.7	41	NO													
				W37/F01	31.3	9	22.3	71.2	NO													
	R16	Residential	Bedroom	W27/F01	26.2	16.5	9.7	37	NO	81.8	81.4	0.1	0.6	YES								
	R17	Residential	Living Room	W29/F01	14	3.1	10.9	77.9	NO	99.6	24.9	9.8	75	NO								
				W31/F01	18.5	4.5	14	75.7	NO													
				W33/F01	18.8	4.9	13.9	73.9	NO													
	R18	Residential	Living Room	W30/F01	12.6	10.1	2.5	19.8	YES	99.9	99.8	0	0.1	YES	40	10	24	6	40	40	NO	
				W32/F01	18	11.5	6.5	36.1	NO													
				W34/F01	18.6	11.2	7.4	39.8	NO													
	R19	Residential	Bedroom	W35/F01	21.8	9.4	12.4	56.9	NO	87.4	22.8	8.6	74	NO								
	R20	Residential	Bedroom	W36/F01	20.7	13	7.7	37.2	NO	63.4	63.1	0	0.4	YES								
	R21	Residential	Bedroom	W38/F01	30.7	9.8	20.9	68.1	NO	95.2	57.4	5	39.7	NO								
	R22	Residential	Living Room	W39/F01	21.8	7.7	14.1	64.7	NO	100	98.2	0.5	18	YES	44	10	14	3	68.2	70	NO	
				W40/F01	30.3	30.2	0.1	0.3	YES													
				W41/F01	10.1	10.1	0	0	YES													
				W42/F01	11.7	11.7	0	0	YES													
				W43/F01	9.9	9.9	0	0	YES													
F02	R1	Residential	Living Room	W1/F02	38.1	28.4	9.7	25.5	YES	98.9	94.2	0.4	4.7	YES	81	26	63	20	22.2	23.1	YES	
	R2	Residential	Bedroom	W2/F02	38.4	27	11.4	29.7	YES	95.2	93.7	0.2	16	YES								
				W3/F02	25.7	13	12.7	49.4	NO													
	R3	Residential	Bedroom	W4/F02	28.1	15.2	12.9	45.9	NO	94	69.5	2.3	26.1	NO								
	R4	Residential	Bedroom	W5/F02	33.3	18.9	14.4	43.2	NO	97	67.2	2.4	30.8	NO								
	R5	Residential	Living Room	W6/F02	21.4	7.3	14.1	65.9	NO	99.4	81.3	3.6	18.3	YES	61	23	39	14	36.1	39.1	YES	
				W7/F02	25.4	11.5	13.9	54.7	NO													
				W8/F02	20	10.6	9.4	47	NO													

ITERATION NO.: IR14
ARCHITECT: CORSTORPHINE WRIGHT

PROJECT NO: 2351
PROJECT NAME: LORDSHIP LANE
30/01/2024 17:07:43

DAYLIGHT SUNLIGHT ANALYSIS
EXISTING VS. PROPOSED
RELEASE 3 ,ISSUE 1

ITERATION NO.: IR14
ARCHITECT: CORSTORPHINE WRIGHT

Floor	Room	Property Type	Room Use	Window	VSC(WINDOW)					NSL					APSH (ROOM)						
					EX. %	PR. %	LOSS	LOSS %	Meets Criteria	EX. %	PR. %	LOSS SOM	LOSS %	Meets Criteria	EX.		PR.		LOSS %		Meets Criteria
															Annual	Winter	Annual	Winter	Annual	Winter	
	R18	Residential	Living Room	W30/F03	14.5	12.9	1.6	11	YES	99.9	99.9	0	0	YES	46	12	36	9	21.7	25	YES
				W32/F03	20	14.9	5.1	25.5	NO												
				W34/F03	20.5	14.5	6	29.3	NO												
	R19	Residential	Bedroom	W35/F03	23.7	12.7	11	46.4	NO	87.9	31.9	7.4	63.7	NO							
	R20	Residential	Bedroom	W36/F03	22	15.9	6.1	27.7	NO	65.5	65.5	0	0.1	YES							
	R21	Residential	Bedroom	W38/F03	33.2	11.8	21.4	64.5	NO	96.3	58.3	5	39.4	NO							
	R22	Residential	Living Room	W39/F03	22.8	9.4	13.4	58.8	NO	99.9	98.3	0.4	1.6	YES	45	10	18	4	60	60	NO
				W40/F03	34.9	34.8	0.1	0.3	YES												
				W41/F03	13.2	13.2	0	0	YES												
				W42/F03	15.5	15.5	0	0	YES												
				W43/F03	13.1	13.1	0	0	YES												
F04	R1	Residential	Living Room	W1/F04	39.5	34.7	4.8	12.2	YES	98.9	98.9	0	0	YES	83	28	74	25	10.8	10.7	YES
	R2	Residential	Bedroom	W2/F04	39.5	33.7	5.8	14.7	YES	95.2	95.2	0	0	YES							
				W3/F04	29.4	21.5	7.9	26.9	NO												
	R3	Residential	Bedroom	W4/F04	30.2	23.3	6.9	22.8	NO	96.4	96.1	0	0.3	YES							
	R4	Residential	Bedroom	W5/F04	35.6	27.6	8	22.5	YES	99.1	98.5	0.1	0.6	YES							
	R5	Residential	Living Room	W6/F04	21.4	13.5	7.9	36.9	NO	99.6	99.4	0	0.2	YES	61	23	52	18	14.8	21.7	YES
				W7/F04	25.7	17.8	7.9	30.7	NO												
				W8/F04	20.8	15.6	5.2	25	NO												
				W9/F04	39.6	25.6	14	35.4	NO												
	R6	Residential	Bedroom	W10/F04	39.4	25.4	14	35.5	NO	98.8	56.5	5.8	42.8	NO							
	R7	Residential	Bedroom	W11/F04	39.3	25.3	14	35.6	NO	98.2	58.2	4.4	40.7	NO							
	R8**	Residential	Living Room	W12/F04	24.9	12.6	12.3	49.4	NO	97.5	34.3	15.9	64.8	NO							
				W13/F04	28.1	14.9	13.2	47	NO												
				W14/F04	24.9	13.1	11.8	47.4	NO												
	R9**	Residential	Living Room	W15/F04	24.8	12.4	12.4	50	NO	97.5	33.4	16.1	65.7	NO							
				W16/F04	28	14.8	13.2	47.1	NO												
				W17/F04	24.9	12.8	12.1	48.6	NO												
	R10	Residential	Bedroom	W18/F04	38.9	24.7	14.2	36.5	NO	99.5	46.2	5.9	53.5	NO							
	R11	Residential	Bedroom	W19/F04	38.6	24.5	14.1	36.5	NO	98.1	45.9	7.1	53.2	NO							
	R12**	Residential	Living Room	W20/F04	23.9	12.2	11.7	49	NO	97.4	31.8	16.5	67.4	NO							
				W21/F04	27.3	14.2	13.1	48	NO												
				W22/F04	24.8	12.2	12.6	50.8	NO												
	R13	Residential	Bedroom	W23/F04	36.8	23.1	13.7	37.2	NO	99.3	45.8	5.9	53.9	NO							
	R14	Residential	Bedroom	W24/F04	35.4	22	13.4	37.9	NO	98.4	44.8	7.2	54.5	NO							
	R15	Residential	Living Room	W25/F04	20.3	18.4	1.9	9.4	YES	99.9	99.8	0	0.1	YES	64	20	47	17	26.6	15	YES
				W26/F04	26.1	20.3	5.8	22.2	NO												
				W27/F04	23.9	17.2	6.7	28	NO												
				W37/F04	34.1	14.2	19.9	58.4	NO												
	R16	Residential	Bedroom	W28/F04	31.7	24.9	6.8	21.5	NO	96.2	96.2	0	0	YES							
	R17	Residential	Living Room	W29/F04	17	8.4	8.6	50.6	NO	99.6	57.2	5.6	42.6	NO							
				W31/F04	21.6	10.8	10.8	50	NO												
				W33/F04	21.6	11.1	10.5	48.6	NO												
	R18	Residential	Living Room	W30/F04	16	14.8	1.2	7.5	YES	99.9	99.9	0	0	YES	49	13	40	10	18.4	23.1	YES
				W32/F04	21.4	17.3	4.1	19.2	YES												
				W34/F04	21.6	16.7	4.9	22.7	NO												
	R19	Residential	Bedroom	W35/F04	24.5	15.1	9.4	38.4	NO	87.6	37.9	6.6	56.7	NO							
	R20	Residential	Bedroom	W36/F04	22.8	17.7	5.1	22.4	NO	69.6	69.6	0	0	YES							
	R21	Residential	Bedroom	W38/F04	33.3	13.1	20.2	60.7	NO	96.2	58.8	5	38.9	NO							
	R22	Residential	Living Room	W39/F04	22.9	10.5	12.4	54.1	NO	99.9	98.3	0.4	1.6	YES	45	10	20	4	55.6	60	NO
				W40/F04	36	35.9	0.1	0.3	YES												
				W41/F04	13.8	13.8	0	0	YES												
				W42/F04	16.1	16.1	0	0	YES												
				W43/F04	13.6	13.6	0	0	YES												
F05	R1	Residential	Bedroom	W1/F05	39.5	28.8	10.7	27.1	YES	98.8	64.9	4.6	34.2	NO							
	R2	Residential	Bedroom	W2/F05	39.5	28.6	10.9	27.6	YES	98.4	65.8	3.6	33.1	NO							
	R3**	Residential	Living Room	W3/F05	25.5	15.5	10	39.2	NO	97.6	46.3	12.9	52.6	NO							
				W4/F05	28.7	18.3	10.4	36.2	NO												
				W5/F05	25.4	16.1	9.3	36.6	NO												
	R4**	Residential	Living Room	W6/F05	25.5	15.4	10.1	39.6	NO	97.5	45.3	13.1	53.5	NO							
				W7/F05	28.7	18.1	10.6	36.9	NO												
				W8/F05	25.4	15.8	9.6	37.8	NO												
	R5	Residential	Bedroom	W9/F05	39.3	28	11.3	28.8	YES	99.5	57.1	4.7	42.6	NO							
	R6	Residential	Bedroom	W10/F05	39.1	27.9	11.2	28.6	YES	98.1	55.9	5.8	43	NO							
	R7**	Residential	Living Room	W11/F05	25	15.4	9.6	38.4	NO	97.4	44.5	13.3	54.4	NO							
				W12/F05	28.4	17.7	10.7	37.7	NO												
				W13/F05	25.4	15.2	10.2	40.2	NO												

PROJECT NO: 2351
PROJECT NAME: LORDSHIP LANE
30/01/2024 17:07:43

DAYLIGHT SUNLIGHT ANALYSIS
EXISTING VS. PROPOSED
RELEASE 3 ,ISSUE 1

ITERATION NO.: IR14
ARCHITECT: CORSTORPHINE WRIGHT

FLOOR	ROOM	PROPERTY TYPE	ROOM USE	WINDOW	VSC(WINDOW)					NSL					APSH (ROOM)						
					EX. %	PR. %	LOSS	LOSS %	MEETS CRITERIA	EX. %	PR. %	LOSS SOM	LOSS %	MEETS CRITERIA	EX.		PR.		LOSS %		MEETS CRITERIA
															ANNUAL	WINTER	ANNUAL	WINTER	ANNUAL	WINTER	
	R8	Residential	Bedroom	W14/F05	38.2	27.2	11	28.8	YES	99.3	55.8	4.8	43.8	NO							
	R9	Residential	Bedroom	W15/F05	37.4	26.6	10.8	28.9	NO	98.4	54.9	5.9	44.2	NO							
	R10	Residential	Bedroom	W16/F05	34.2	28.7	5.5	16.1	YES	97	97	0	0	YES							
	R11	Residential	Living Room	W17/F05	22.2	20.9	1.3	5.9	YES	99.9	99.9	0	0	YES	68	23	54	20	20.6	13	YES
				W18/F05	27.8	23.3	4.5	16.2	YES												
				W19/F05	24.5	19.1	5.4	22	NO												
				W28/F05	35.5	18.2	17.3	48.7	NO												
	R12	Residential	Living Room	W20/F05	19.9	12.7	7.2	36.2	NO	99.6	81.2	2.4	18.5	YES							
				W21/F05	24.7	15.6	9.1	36.8	NO												
				W24/F05	23.5	14.7	8.8	37.4	NO												
	R13	Residential	Living Room	W22/F05	18.3	17.6	0.7	3.8	YES	99.9	99.9	0	0	YES	54	17	48	14	11.1	17.6	YES
				W23/F05	23.7	20.6	3.1	13.1	YES												
				W25/F05	23.1	19.4	3.7	16	YES												
	R14	Residential	Bedroom	W26/F05	27.3	19.6	7.7	28.2	NO	96.7	53.1	5.8	45.1	NO							
	R15	Residential	Bedroom	W27/F05	23.9	20	3.9	16.3	YES	73.8	73.8	0	0	YES							
	R16	Residential	Bedroom	W29/F05	33.4	15.1	18.3	54.8	NO	96.3	60.3	4.8	37.4	NO							
	R17	Residential	Living Room	W30/F05	23.2	12.3	10.9	47	NO	100	98.7	0.3	1.3	YES	58	12	34	6	41.4	50	YES
				W31/F05	39.5	39.5	0	0	YES												
				W32/F05	39.5	39.5	0	0	YES												
				W33/F05	39.5	39.5	0	0	YES												
				W34/F05	39.5	39.5	0	0	YES												
F06	R1	Residential	Living Room	W1/F06	22.6	16.8	5.8	25.7	NO	99.6	99.6	0	0	YES							
				W2/F06	27.3	19.9	7.4	27.1	NO												
				W3/F06	24.5	17.2	7.3	29.8	NO												
	R2	Residential	Bedroom	W4/F06	38.6	31.3	7.3	18.9	YES	99.1	81.8	2.3	17.5	YES							

