


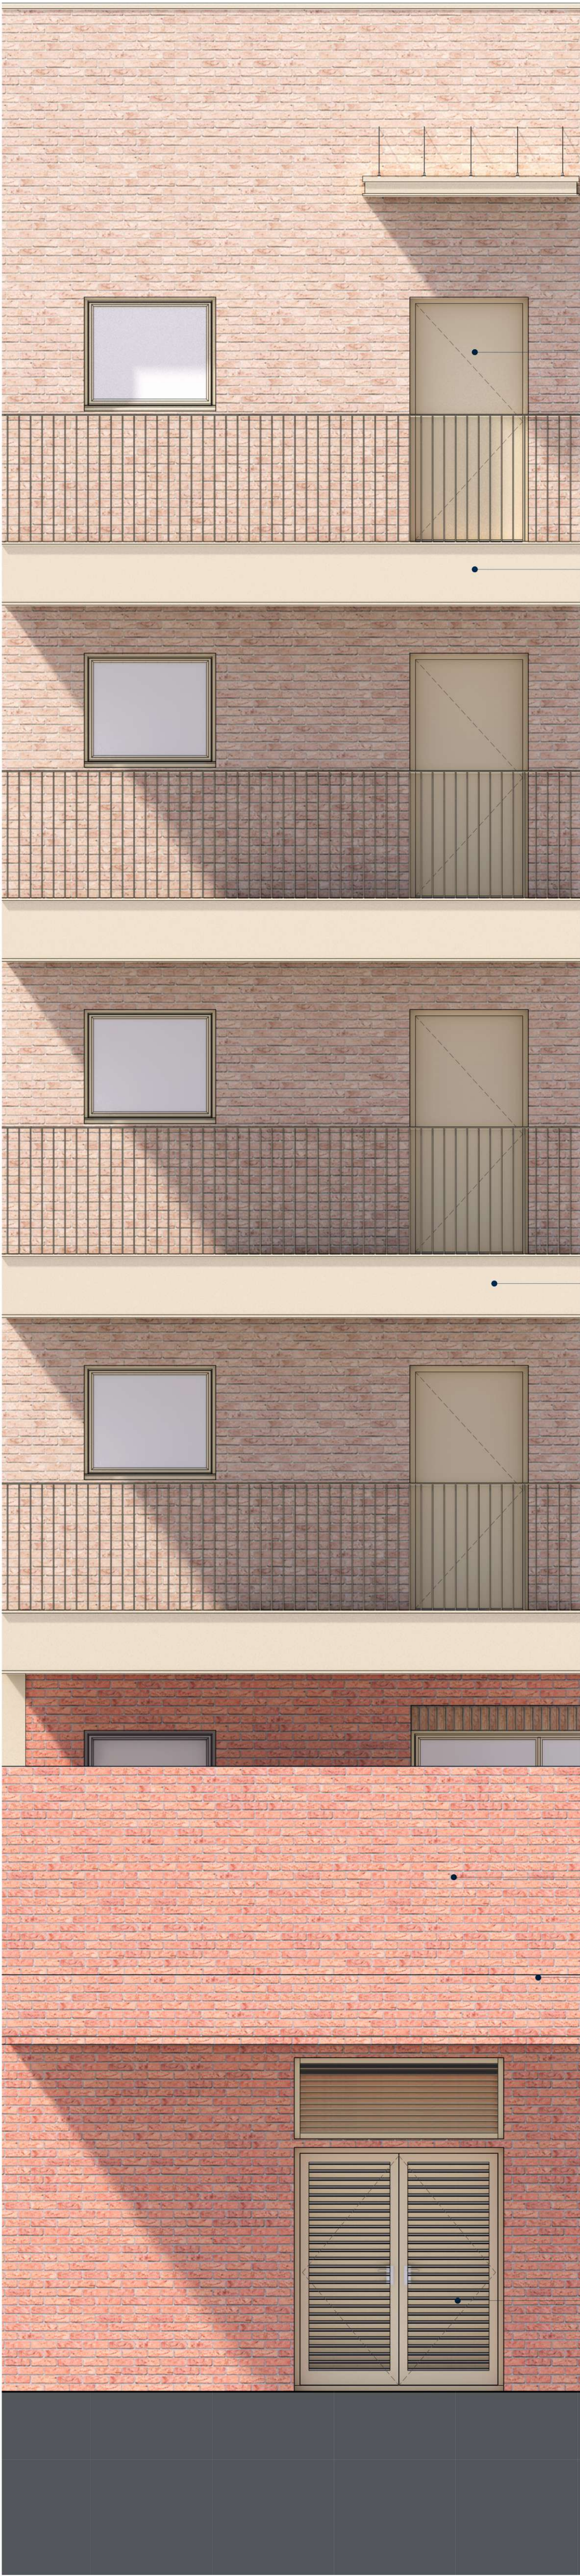

Muted Gold PPC Aluminium Windows / Doors

Muted Gold Gallery Access with Railing

Muted Gold Gallery Access with Railing


Dark Red Brick Stretcher Bond with Light Grey Mortar

Dark Red Brick Banding with Single Projecting Course

Muted Gold PPC Aluminium Louvre Door


Elevation - C Bay Elevation 06 Lower

1 : 25

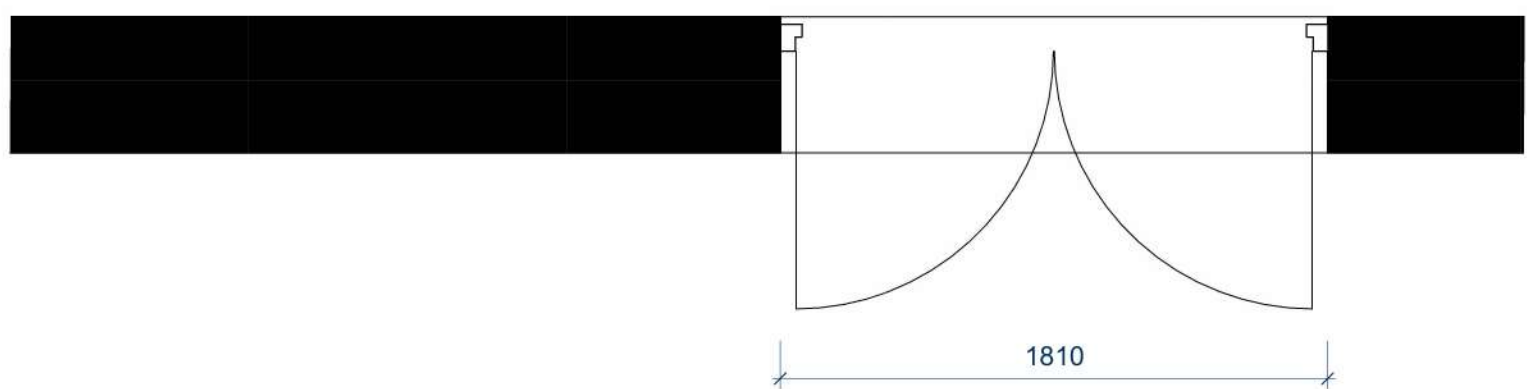


Plan - C Bay Elevation 06 Lower

1 : 25

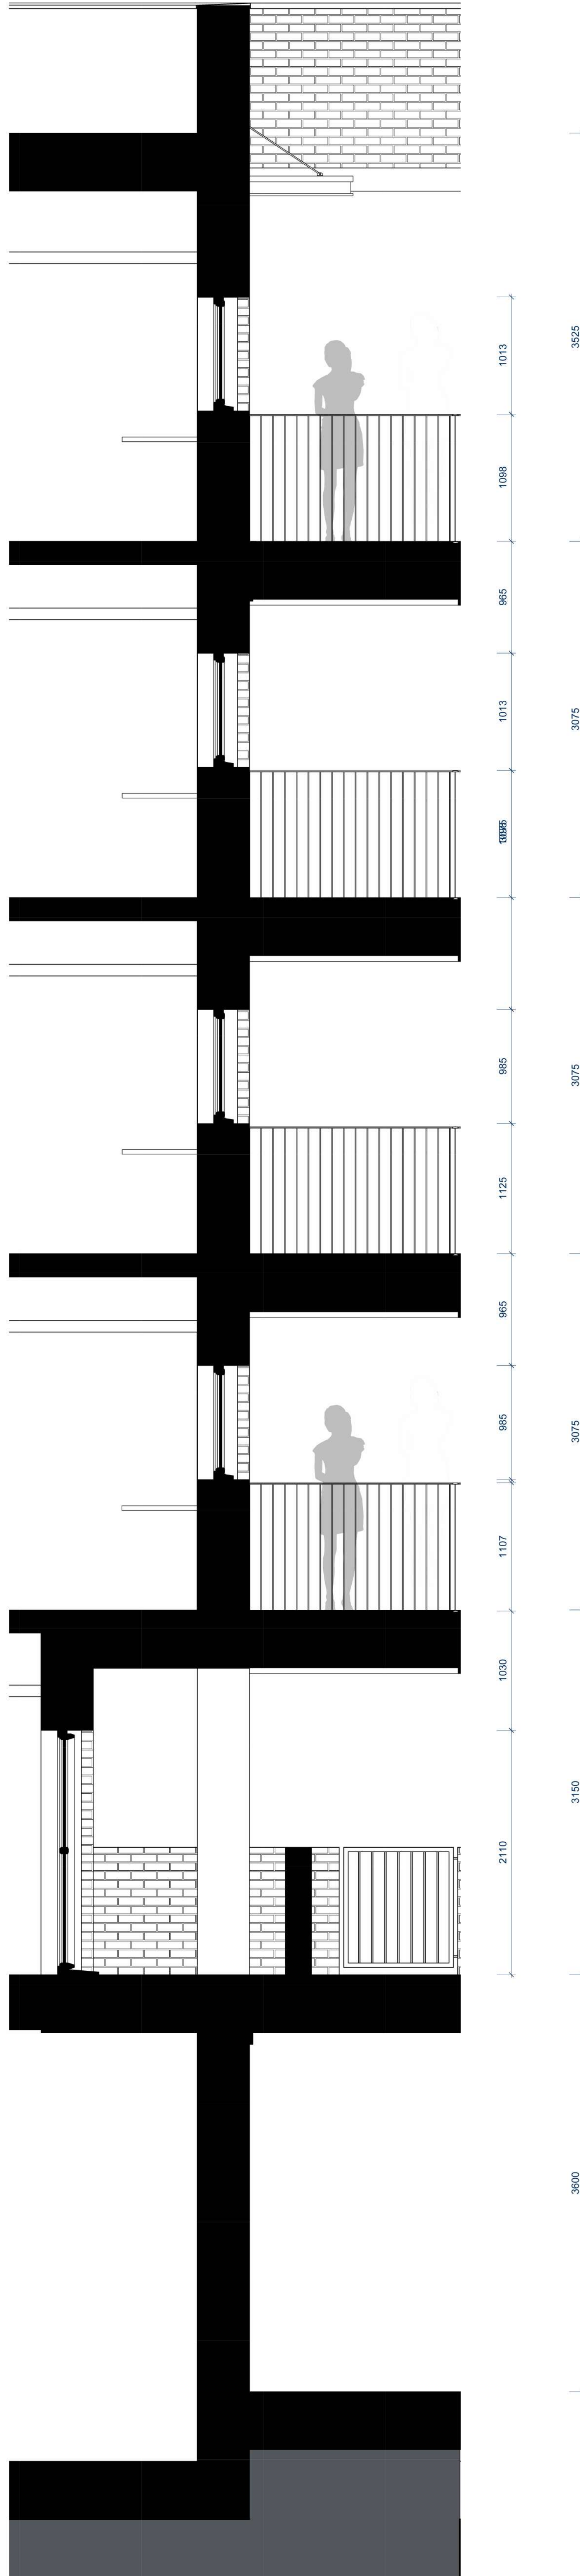

Section - C Bay Elevation - Section 06 Lower

1 : 25

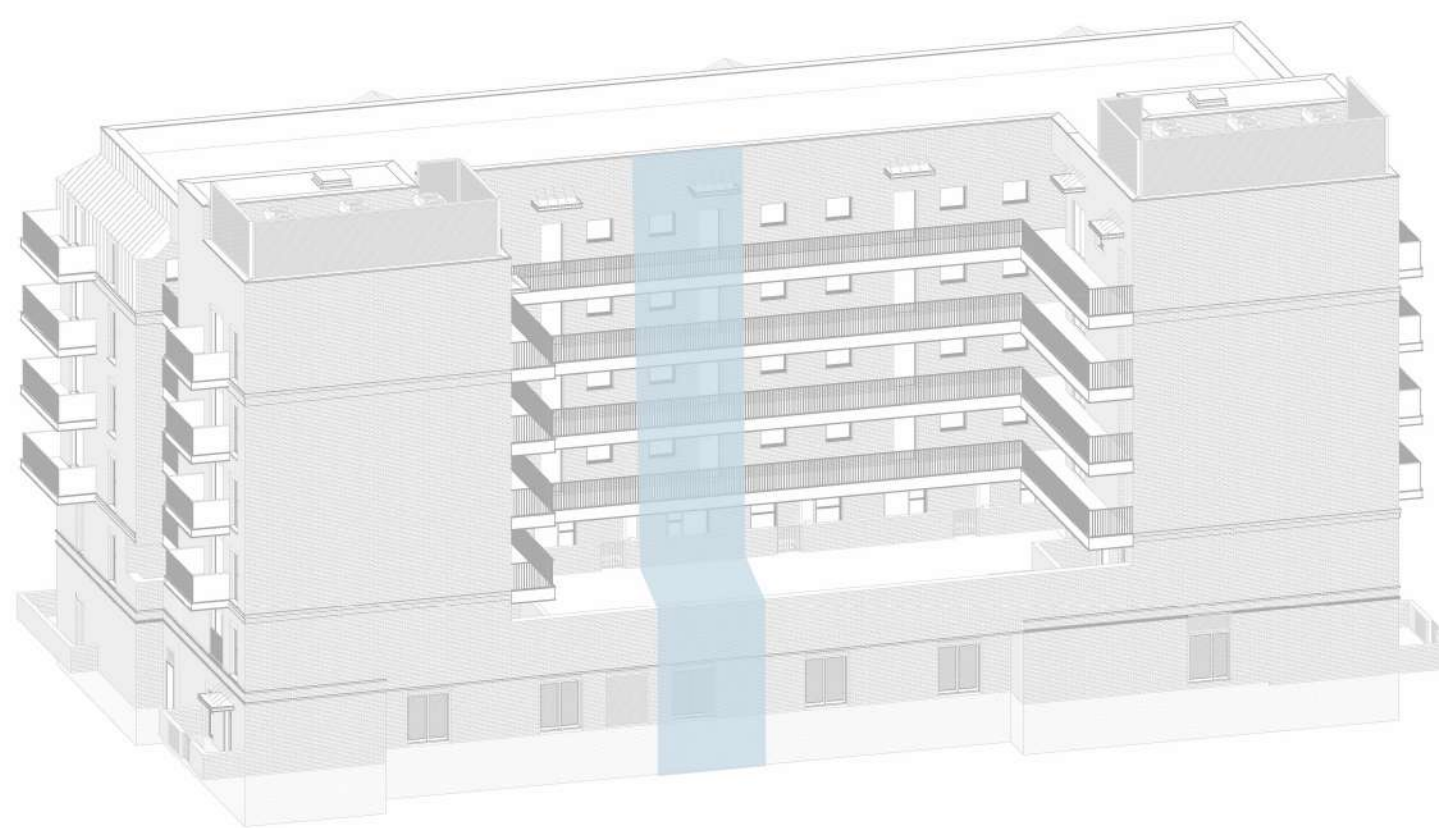

Block C -Bay Elevation 06 3D