




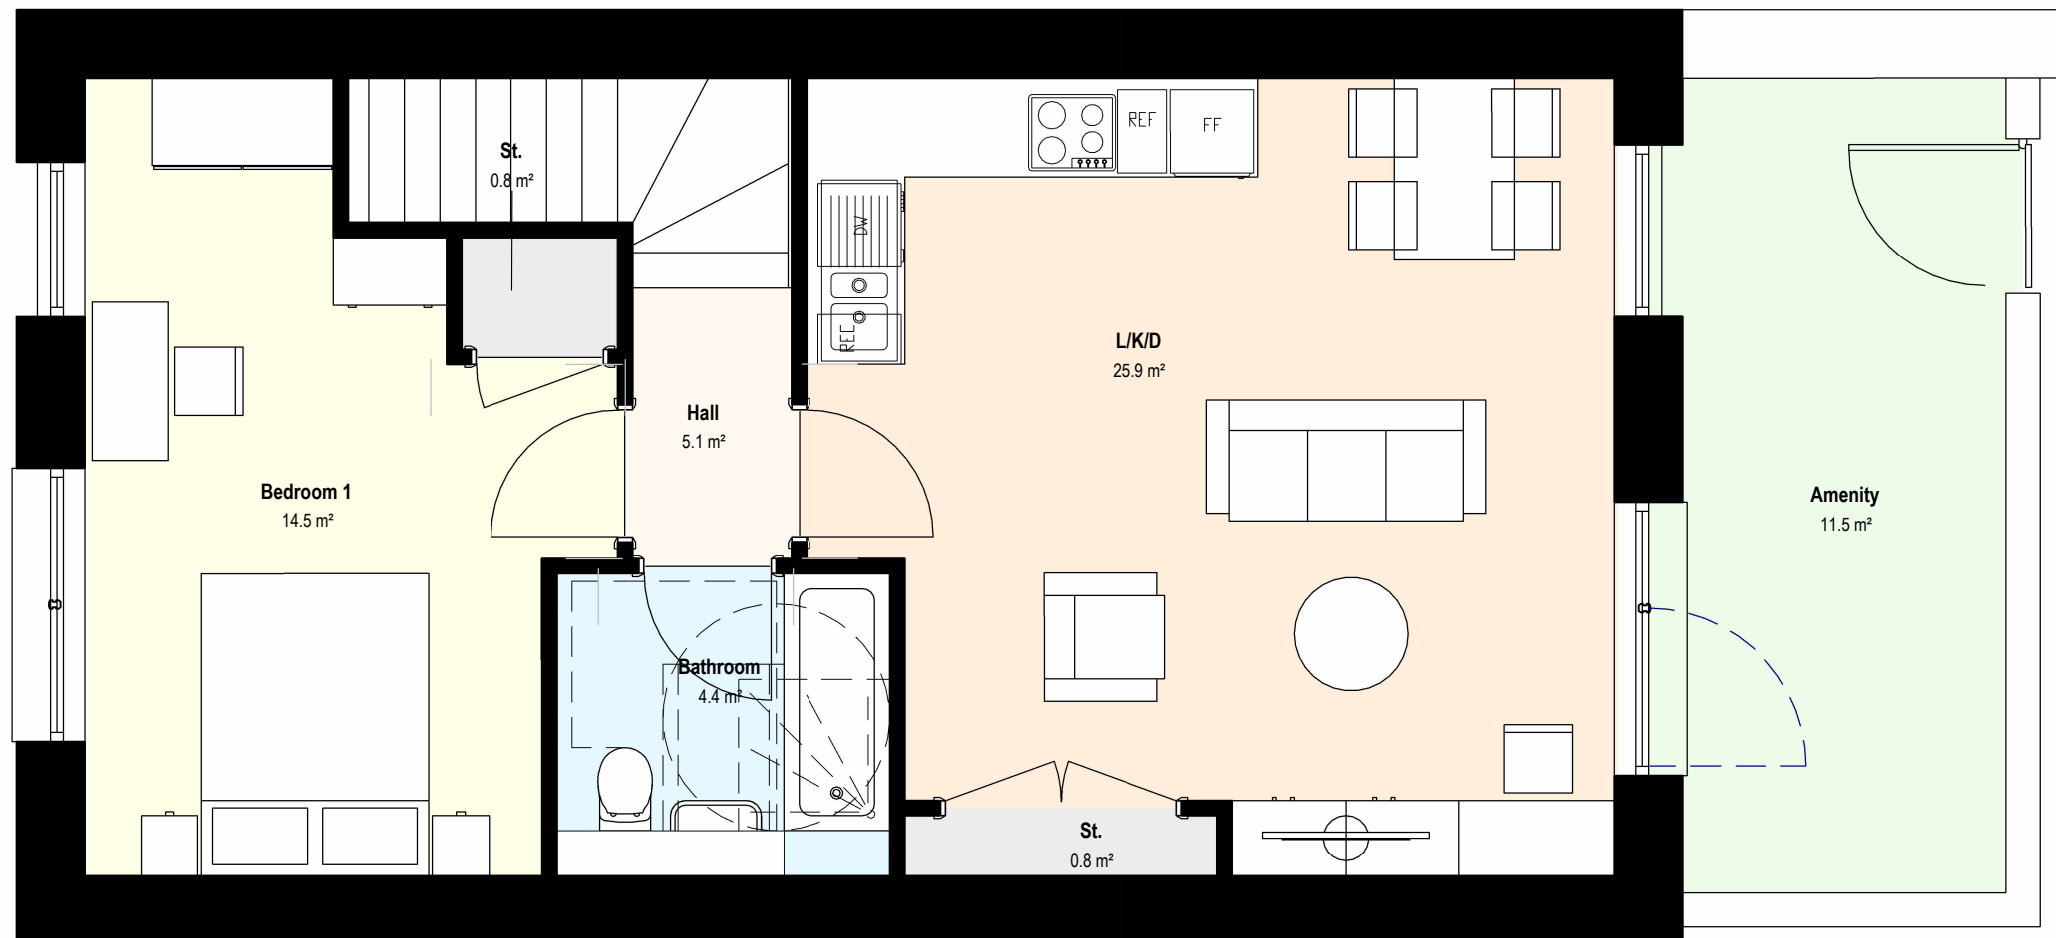


2 M2401-G First Floor
1 : 50

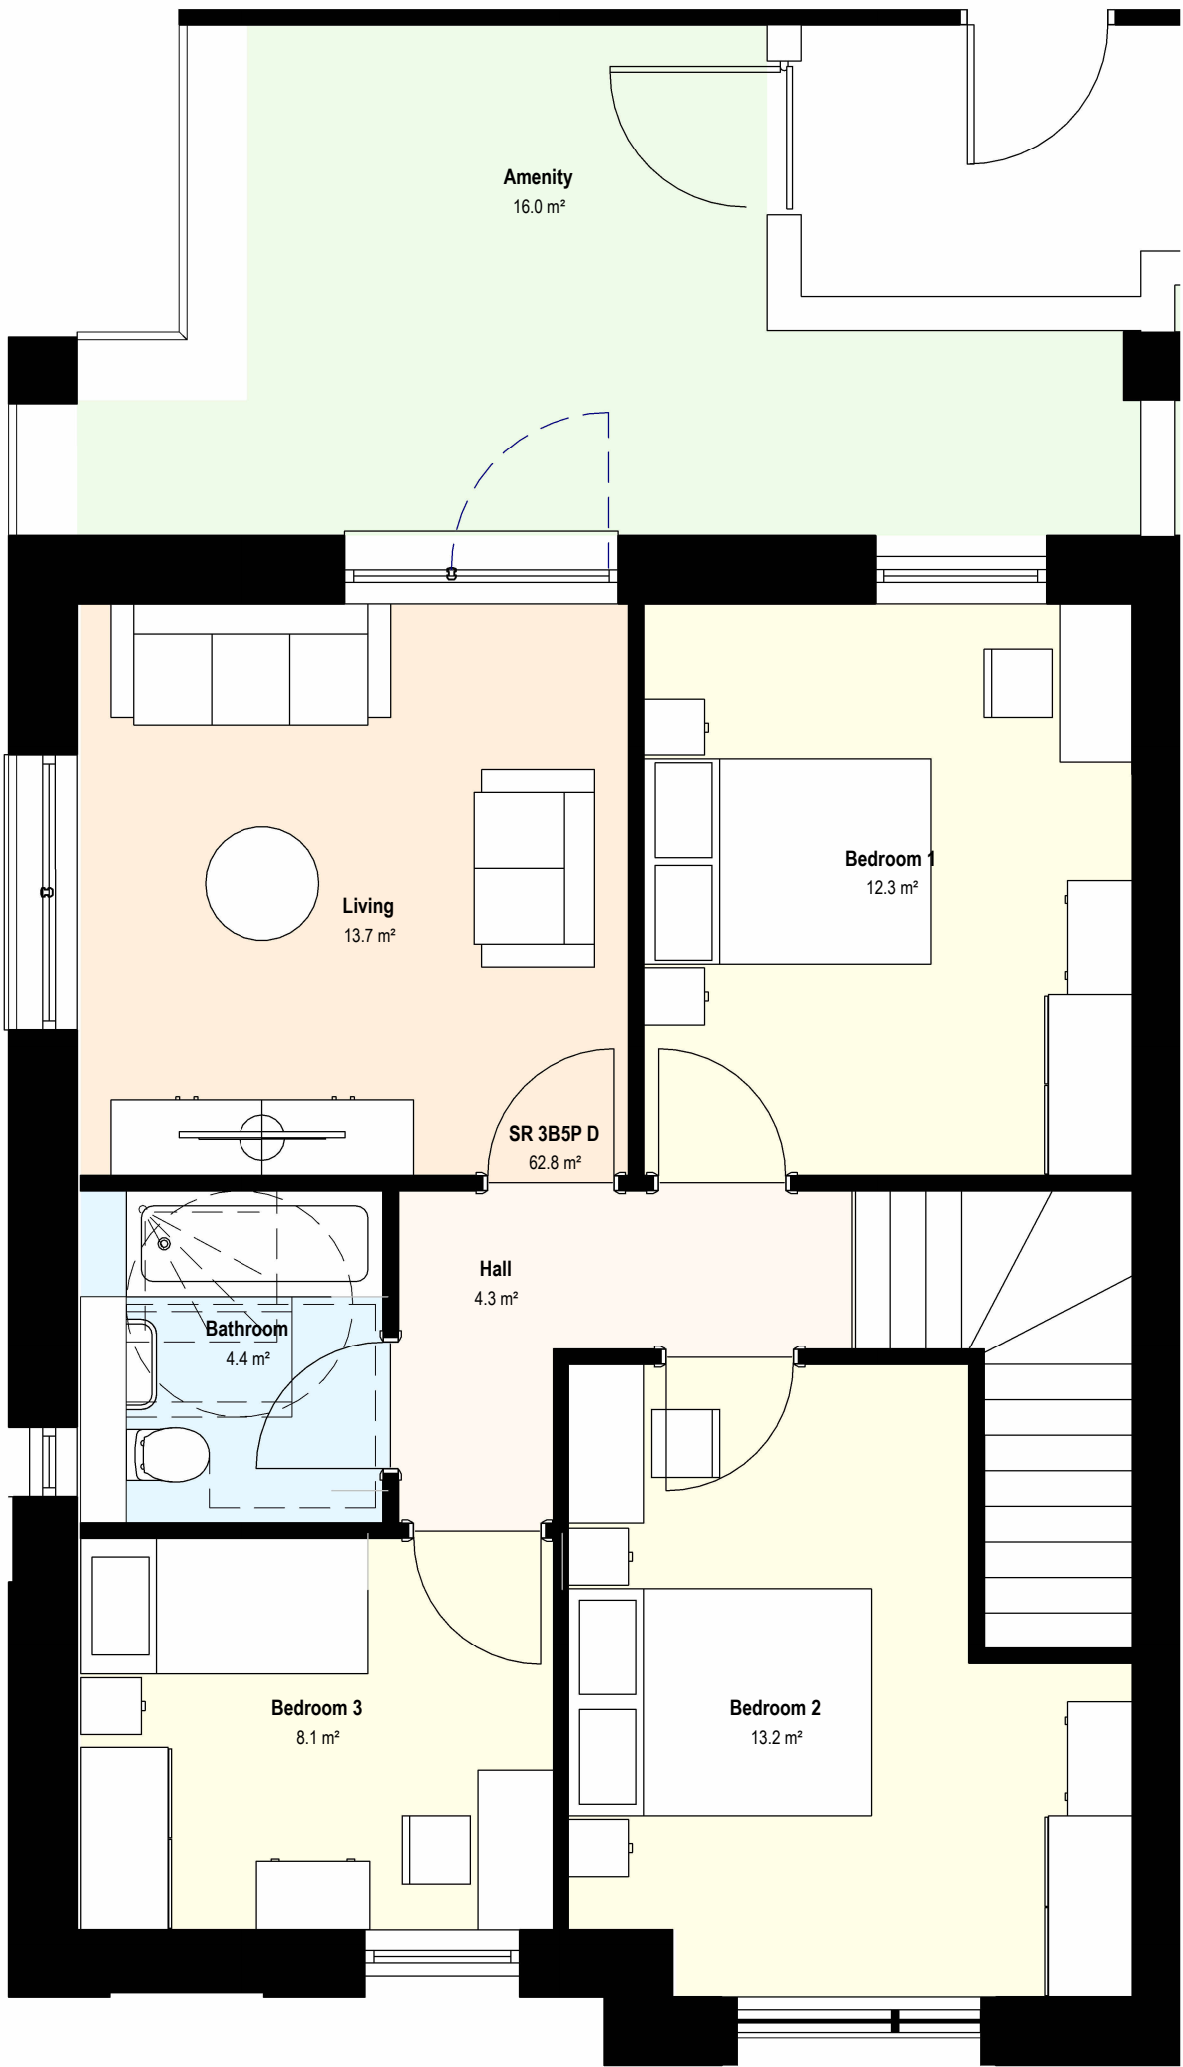

4 M3501-G First Floor
1 : 50

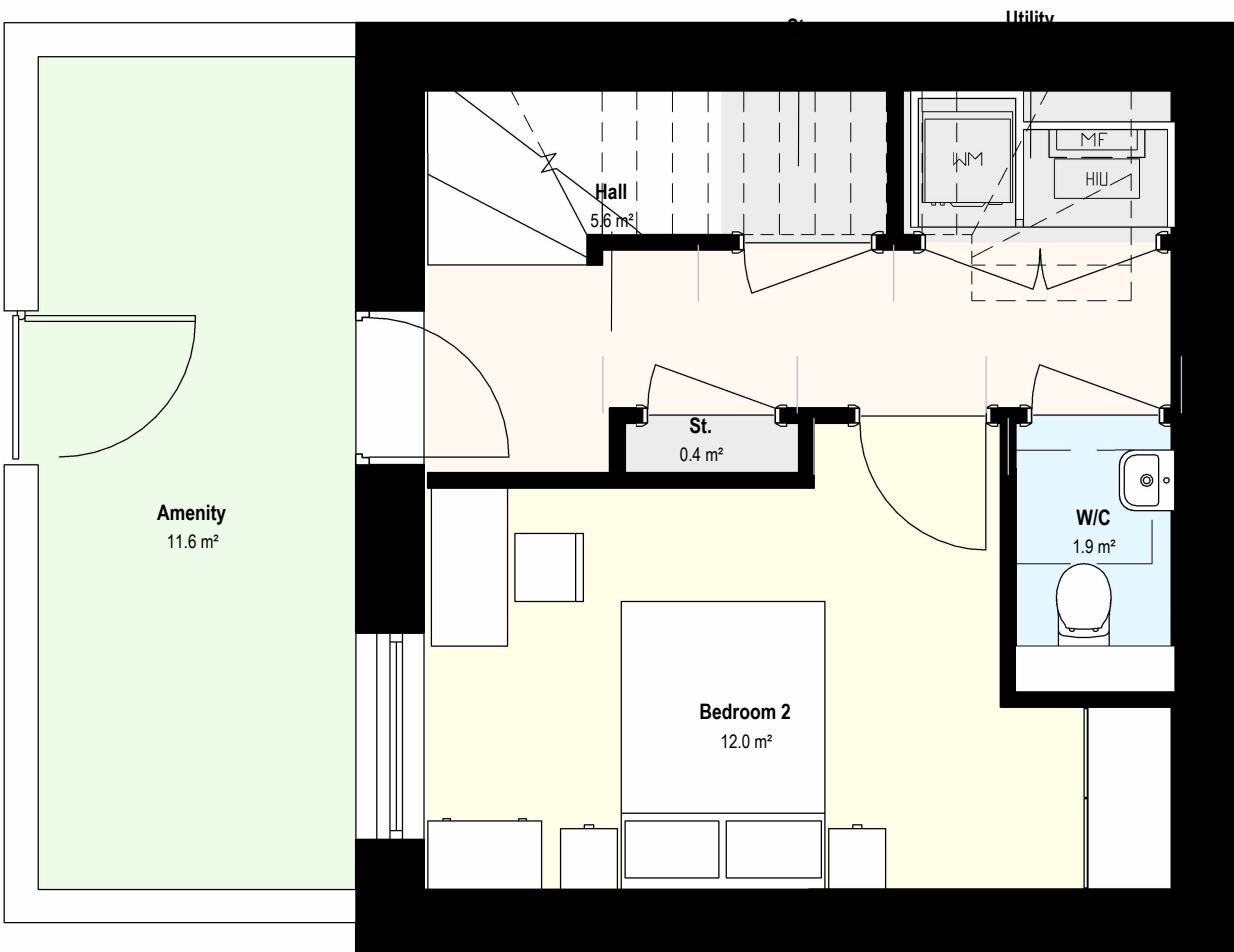


1 M2401-G Ground Floor
1 : 50

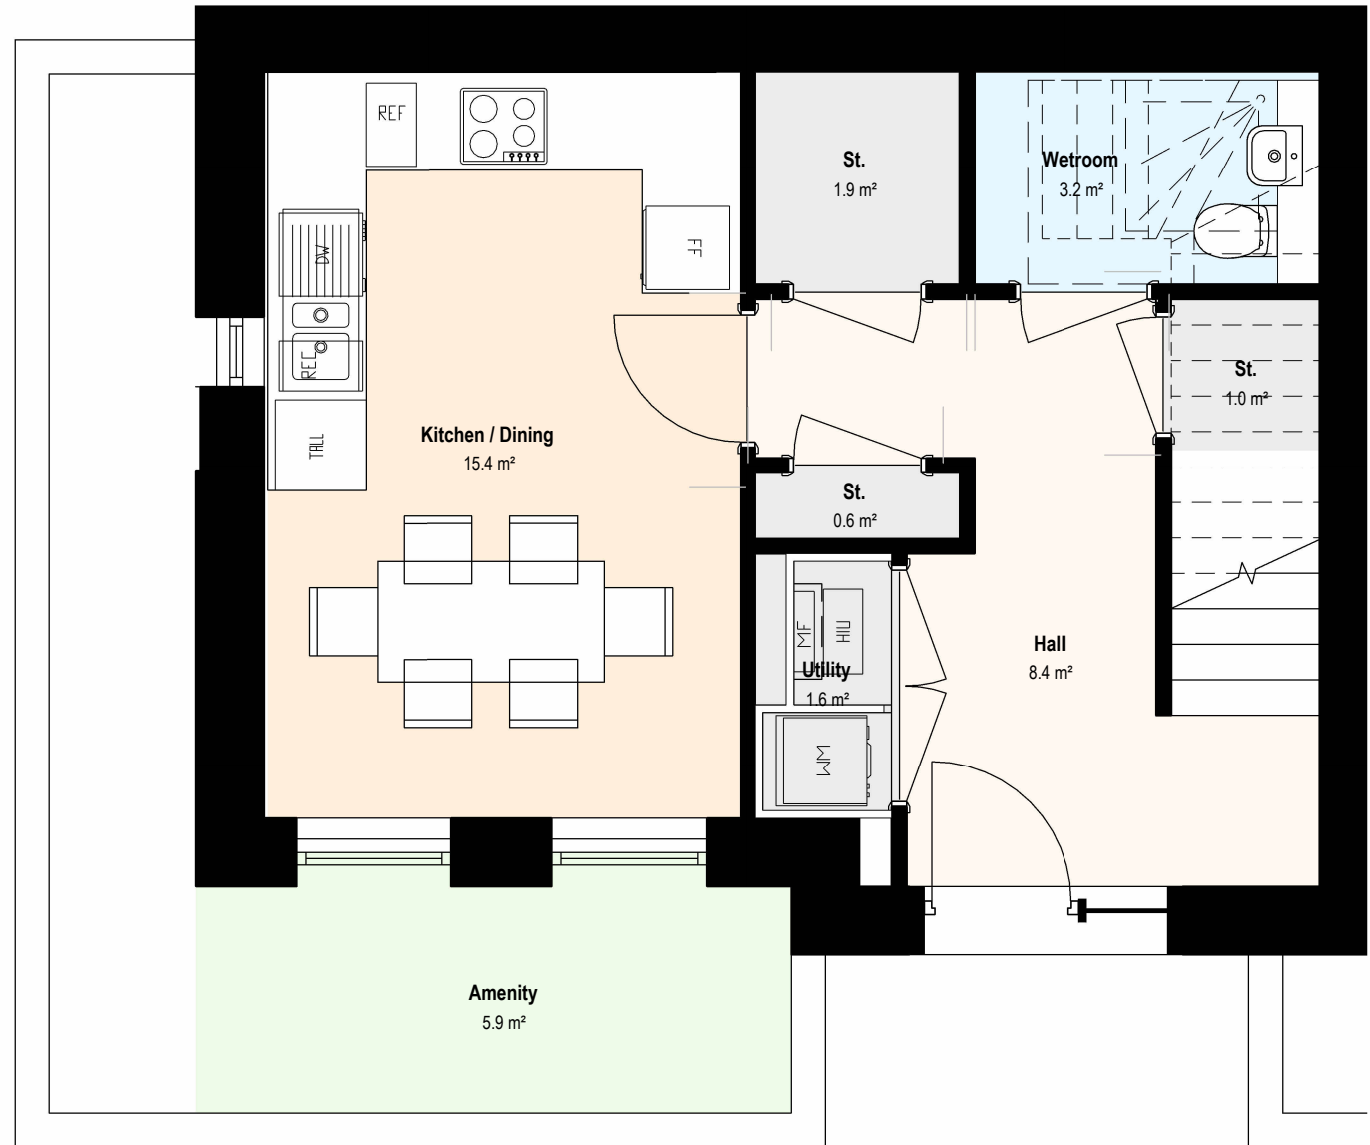

3 M3501-G Ground Floor
1 : 50

Key Plan

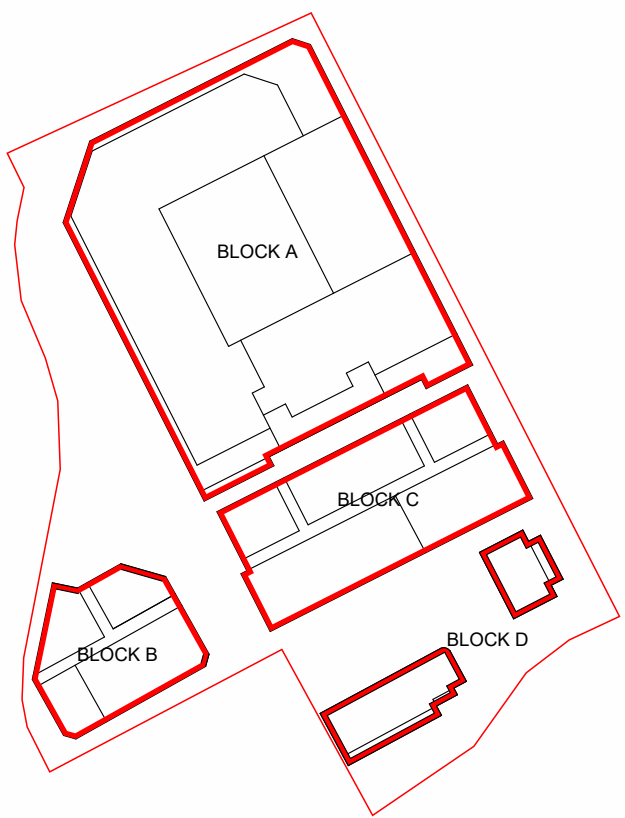

M2401-G	
Name	Area
Bedroom 2	12.0 m²
Hall	5.6 m²
W/C	1.9 m²
Utility	1.7 m²
St.	1.0 m²
St.	0.4 m²
L/K/D	25.9 m²
Bedroom 1	14.5 m²
Hall	5.1 m²
Bathroom	4.4 m²
St.	0.8 m²
St.	0.8 m²

M3501-G	
Name	Area
Kitchen / Dining	15.4 m²
Hall	8.4 m²
Wetroom	3.2 m²
St.	1.9 m²
Utility	1.6 m²
St.	1.0 m²
St.	0.6 m²
Living	13.7 m²
Bedroom 2	13.2 m²
Bedroom 1	12.3 m²
Bedroom 3	8.1 m²
Bathroom	4.4 m²
Hall	4.3 m²

Client:
TRI 7 (& Fusion)

Project:
Lordship Lane, Wood Green, London

Drawing Title:
Block B&C Maisonette Types 01

Drawing Status:
PLANNING

Corstorphine & Wright

Stourbridge Studio
The Old Library, Hagley Road, Stourbridge, West Midlands, DY8 1QH
01354 909 850

corstorphine-wright.com

Drawing No.
21820-0325

Drawn Checked Paper Size Scale Date
Author Checkat1 1 : 50 12/05/23

Revision
P-00