


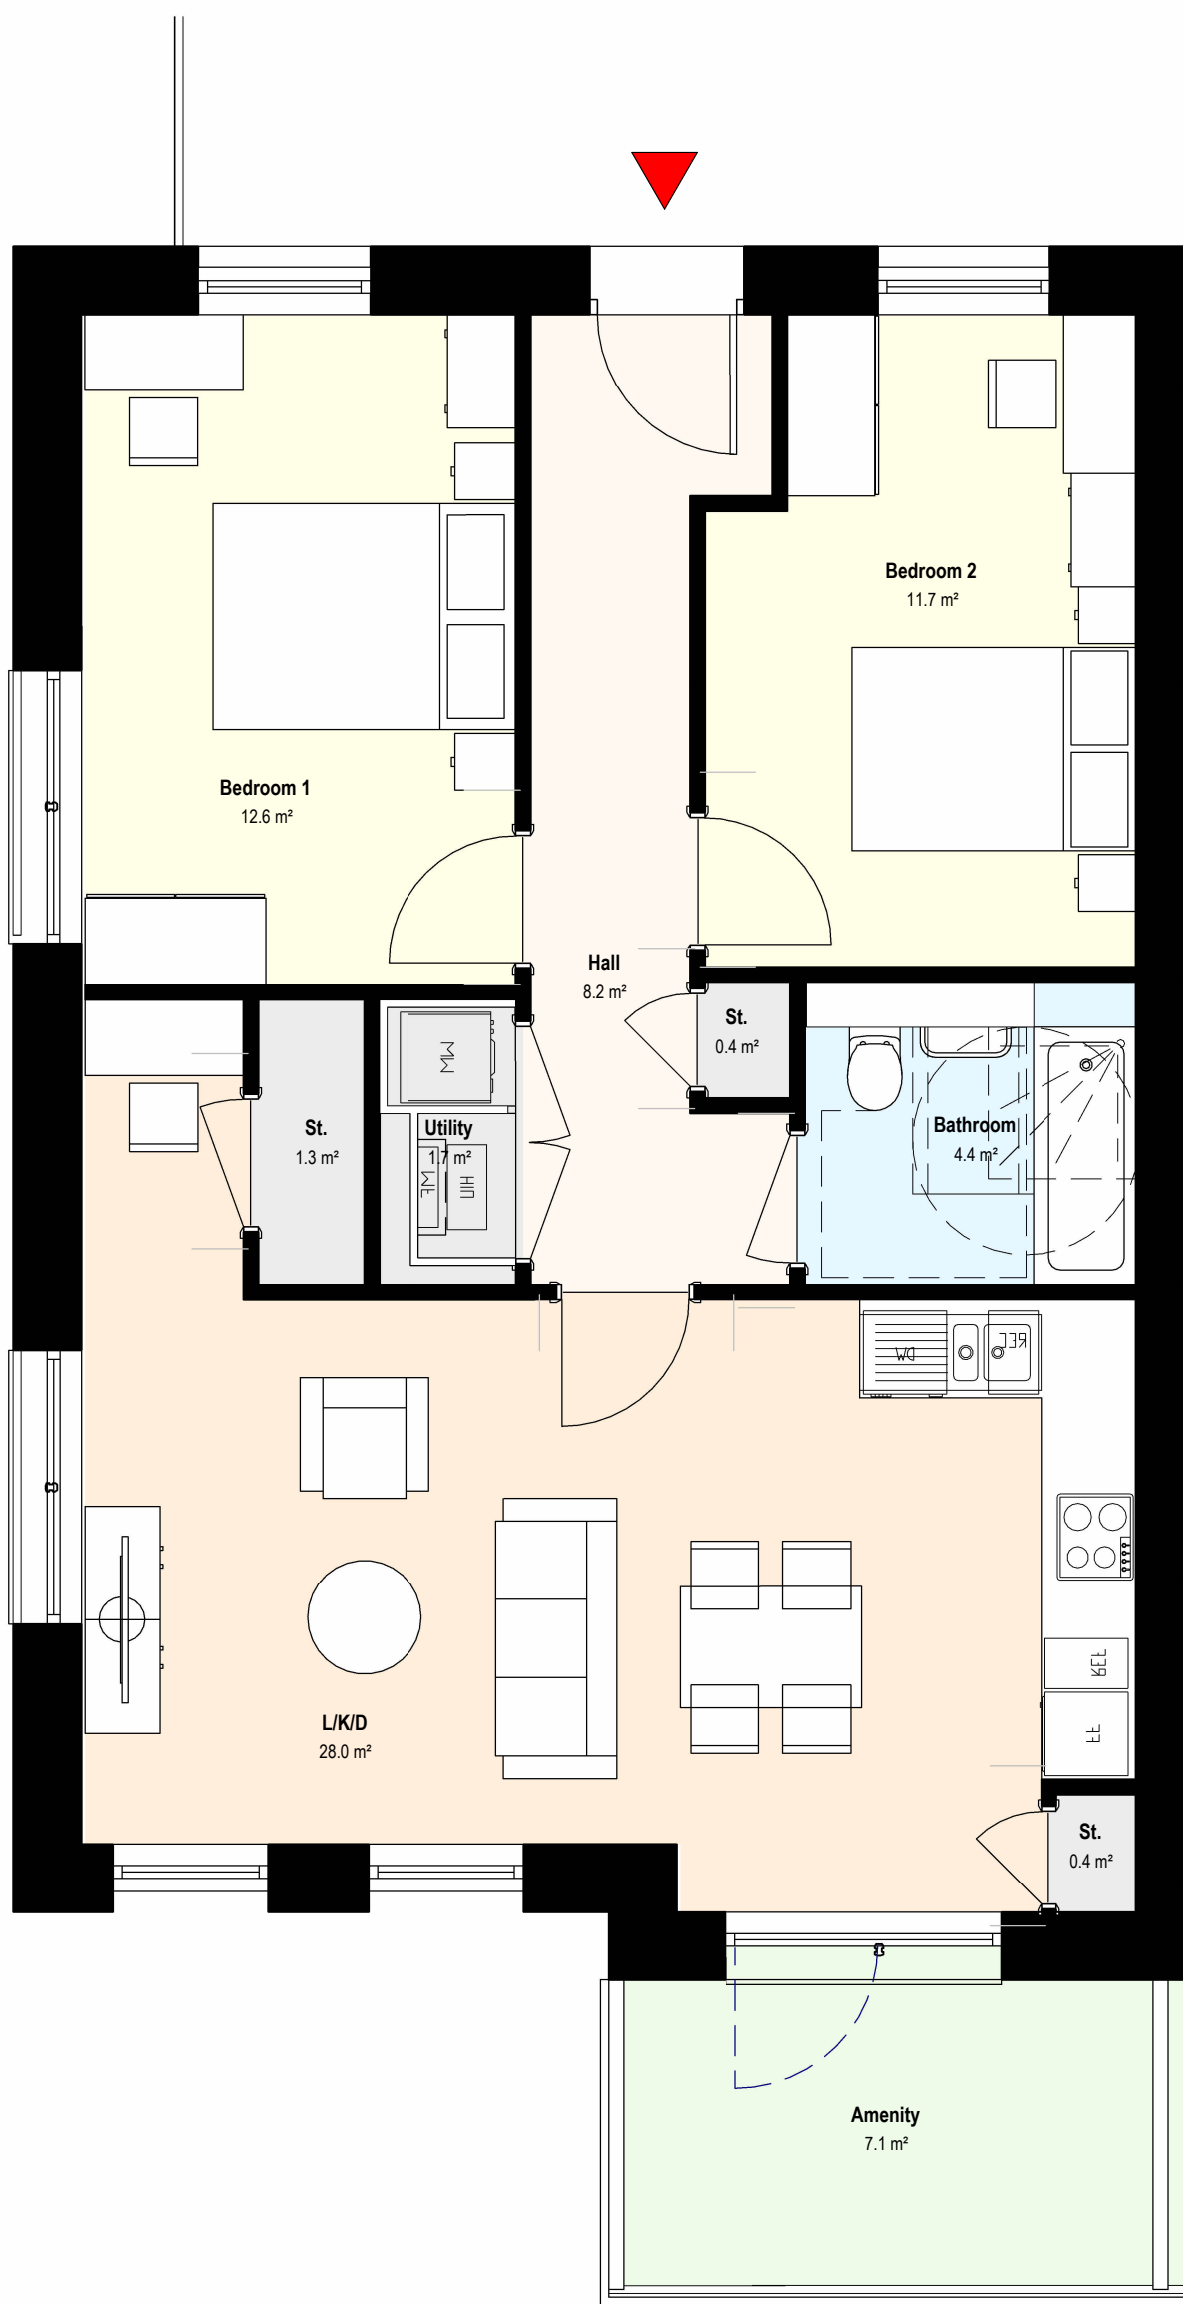


1 A2401-G
1 : 50



2 A2402-G
1 : 50

Key Plan

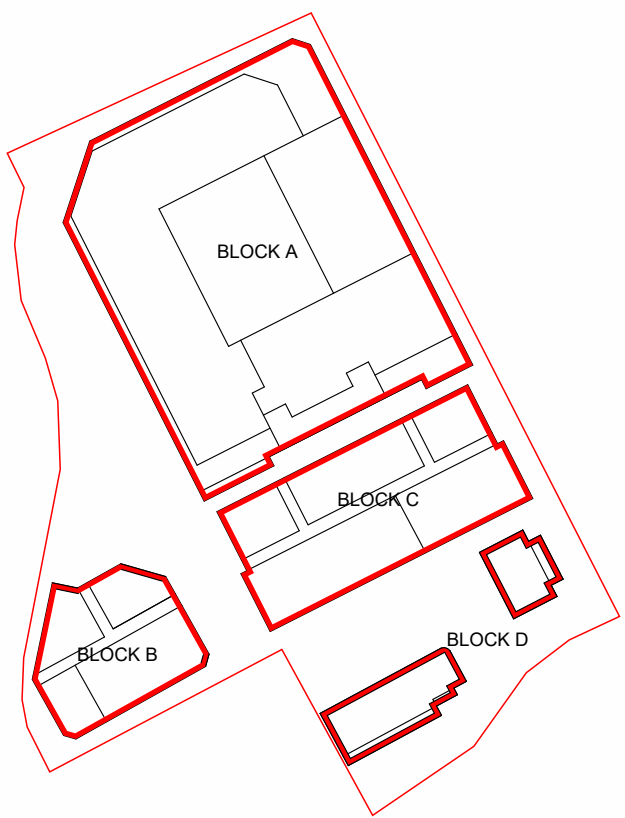

A2401-G	
Name	Area
L/K/D	28.0 m²
Bedroom 1	12.6 m²
Bedroom 2	11.7 m²
Hall	8.2 m²
Bathroom	4.4 m²
Utility	1.7 m²
St.	1.3 m²
St.	0.4 m²
St.	0.4 m²

A2402-G	
Name	Area
L/K/D	27.2 m²
Bedroom 1	12.6 m²
Bedroom 2	11.7 m²
Hall	8.2 m²
Bathroom	4.4 m²
Utility	1.7 m²
St.	1.3 m²
St.	0.4 m²
St.	0.4 m²

Client:
TRI 7 (& Fusion)

Project:
Lordship Lane, Wood Green, London

Drawing Title:
Block B&C 2 Bed Apartment Types
01
Drawing Status:
PLANNING

Corstorphine & Wright

Stourbridge Studio
The Old Library, Hagley Road, Stourbridge, West Midlands, DY8 1QH
01354 909 850

corstorphine-wright.com

Drawing No. 21820-0320		Revision P-00	
Drawn DS	Checked AB	Paper Size A1	Scale 1 : 50
Date 12/05/23			