





1 Elevation - C Bay Elevation 01
1 : 25

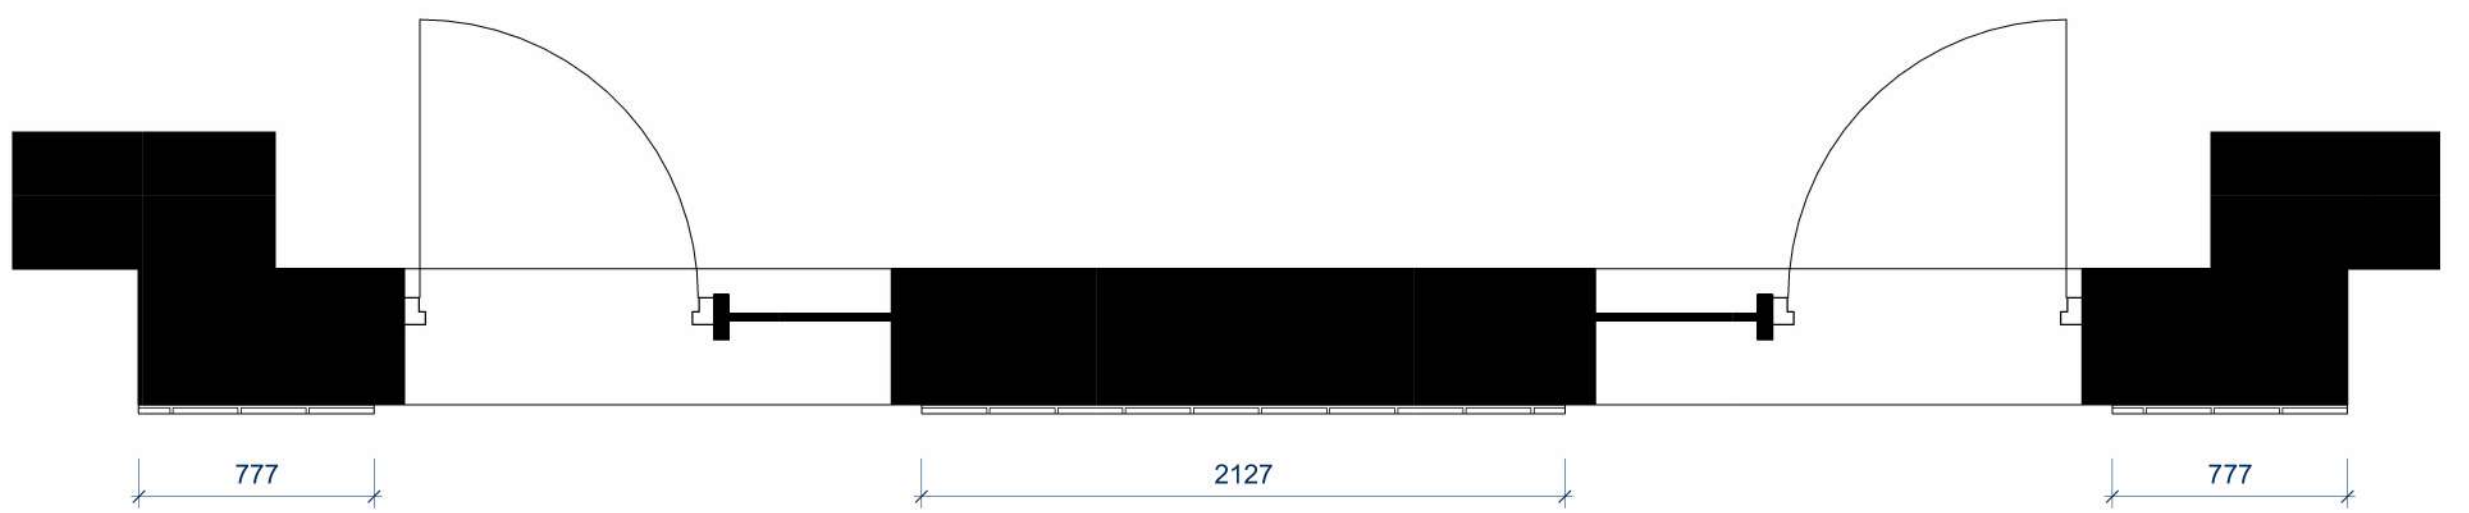

2 Plan - C Bay Elevation 01
1 : 25

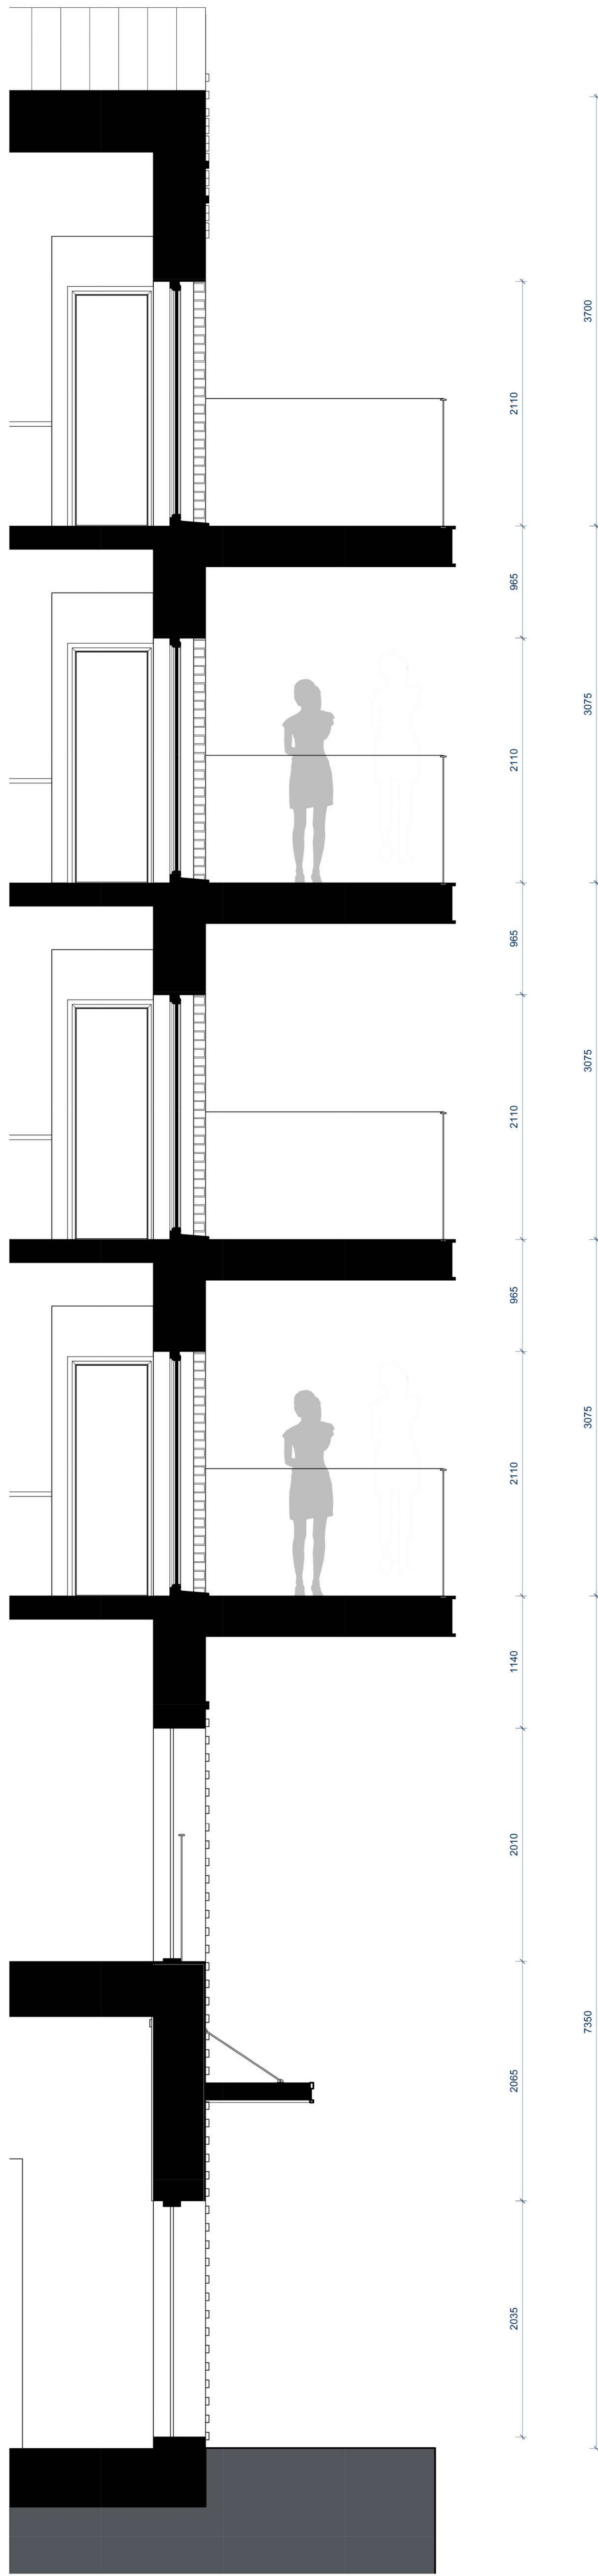

3 Section - C Bay Elevation -
Section 01
1 : 25



4 Block C -Bay Elevation 01 3D