



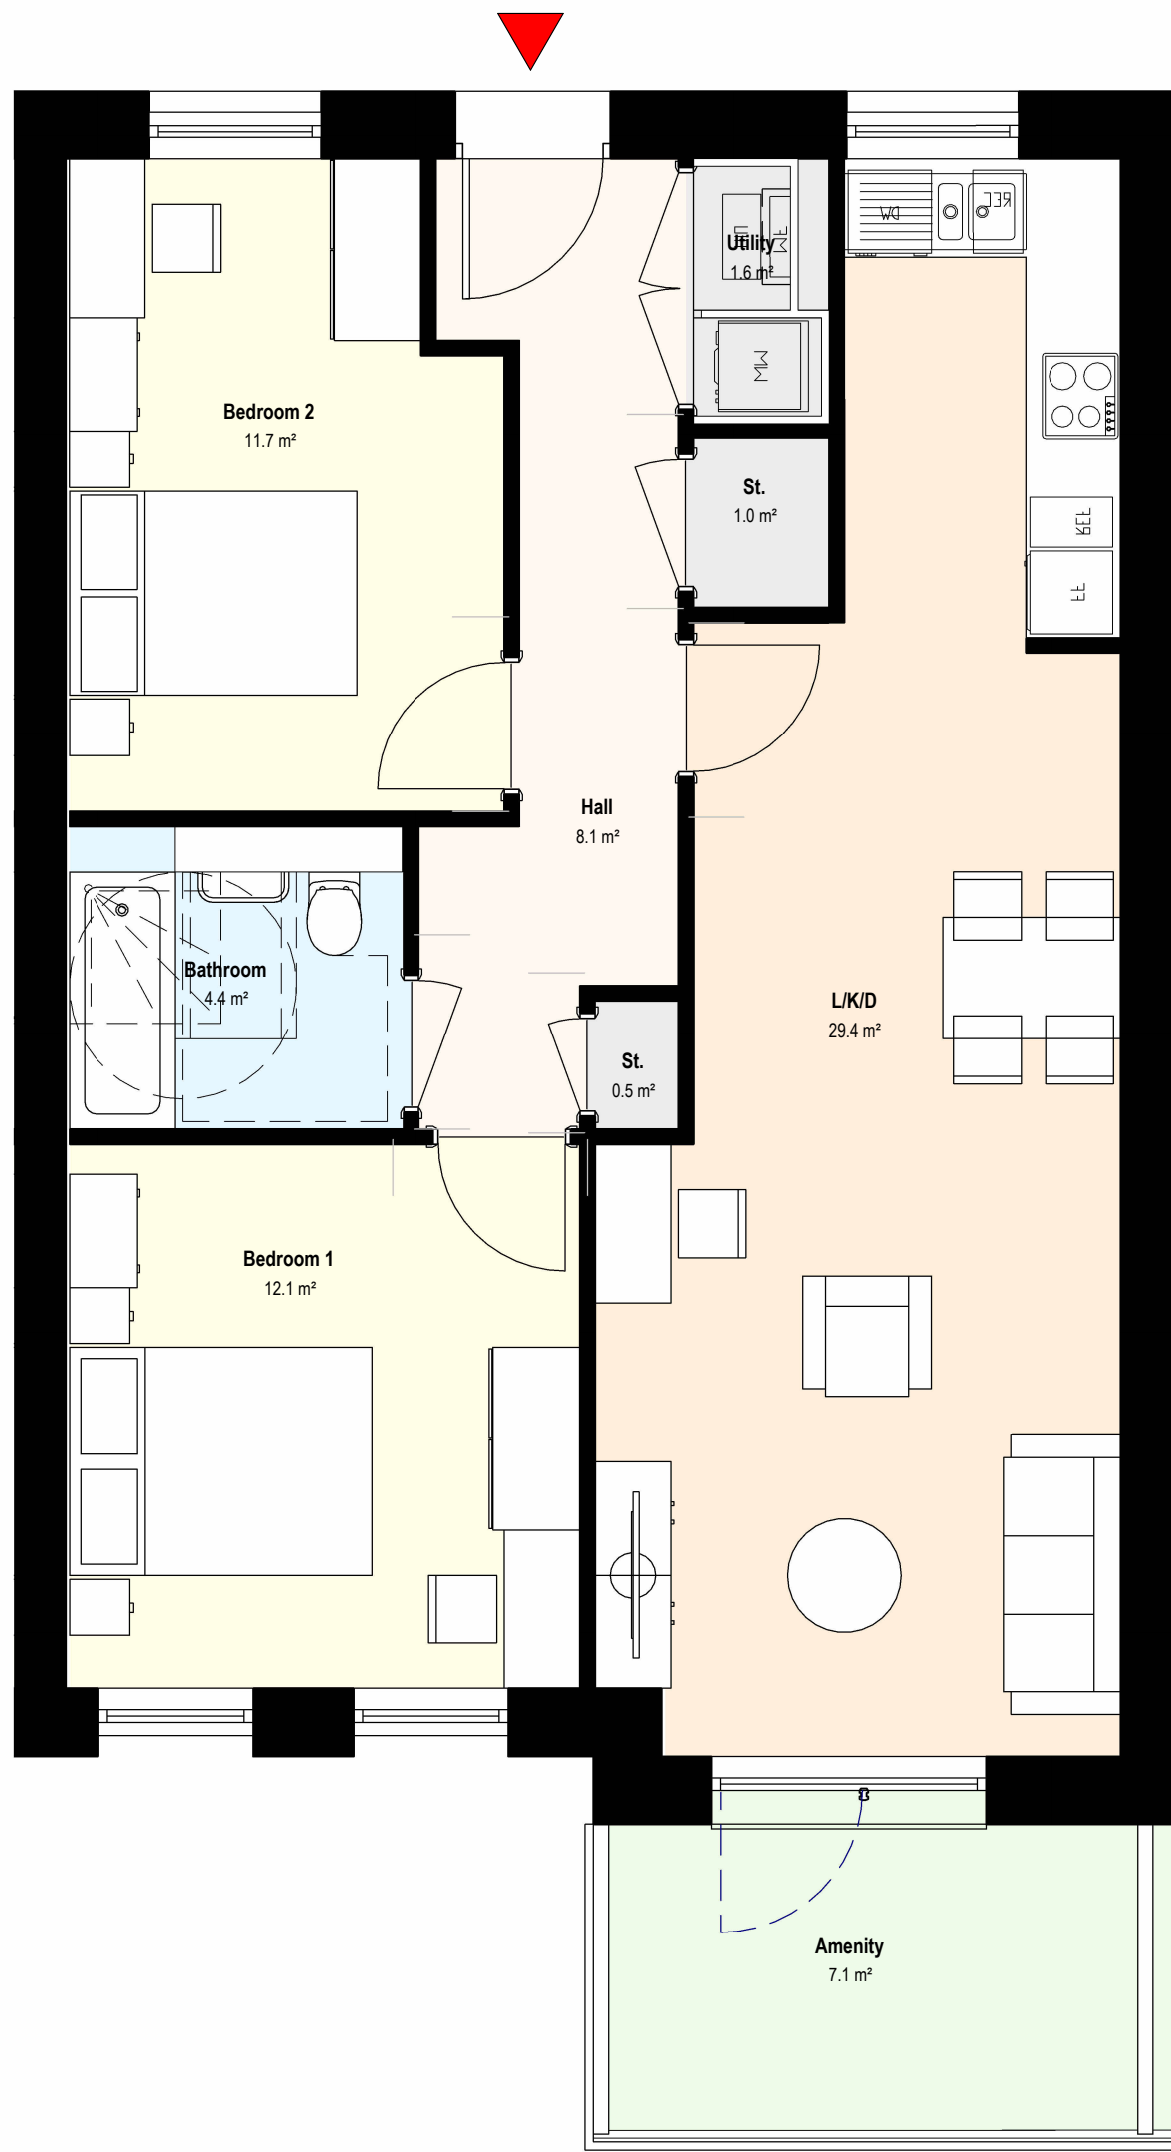


1 A2403-G
1 : 50

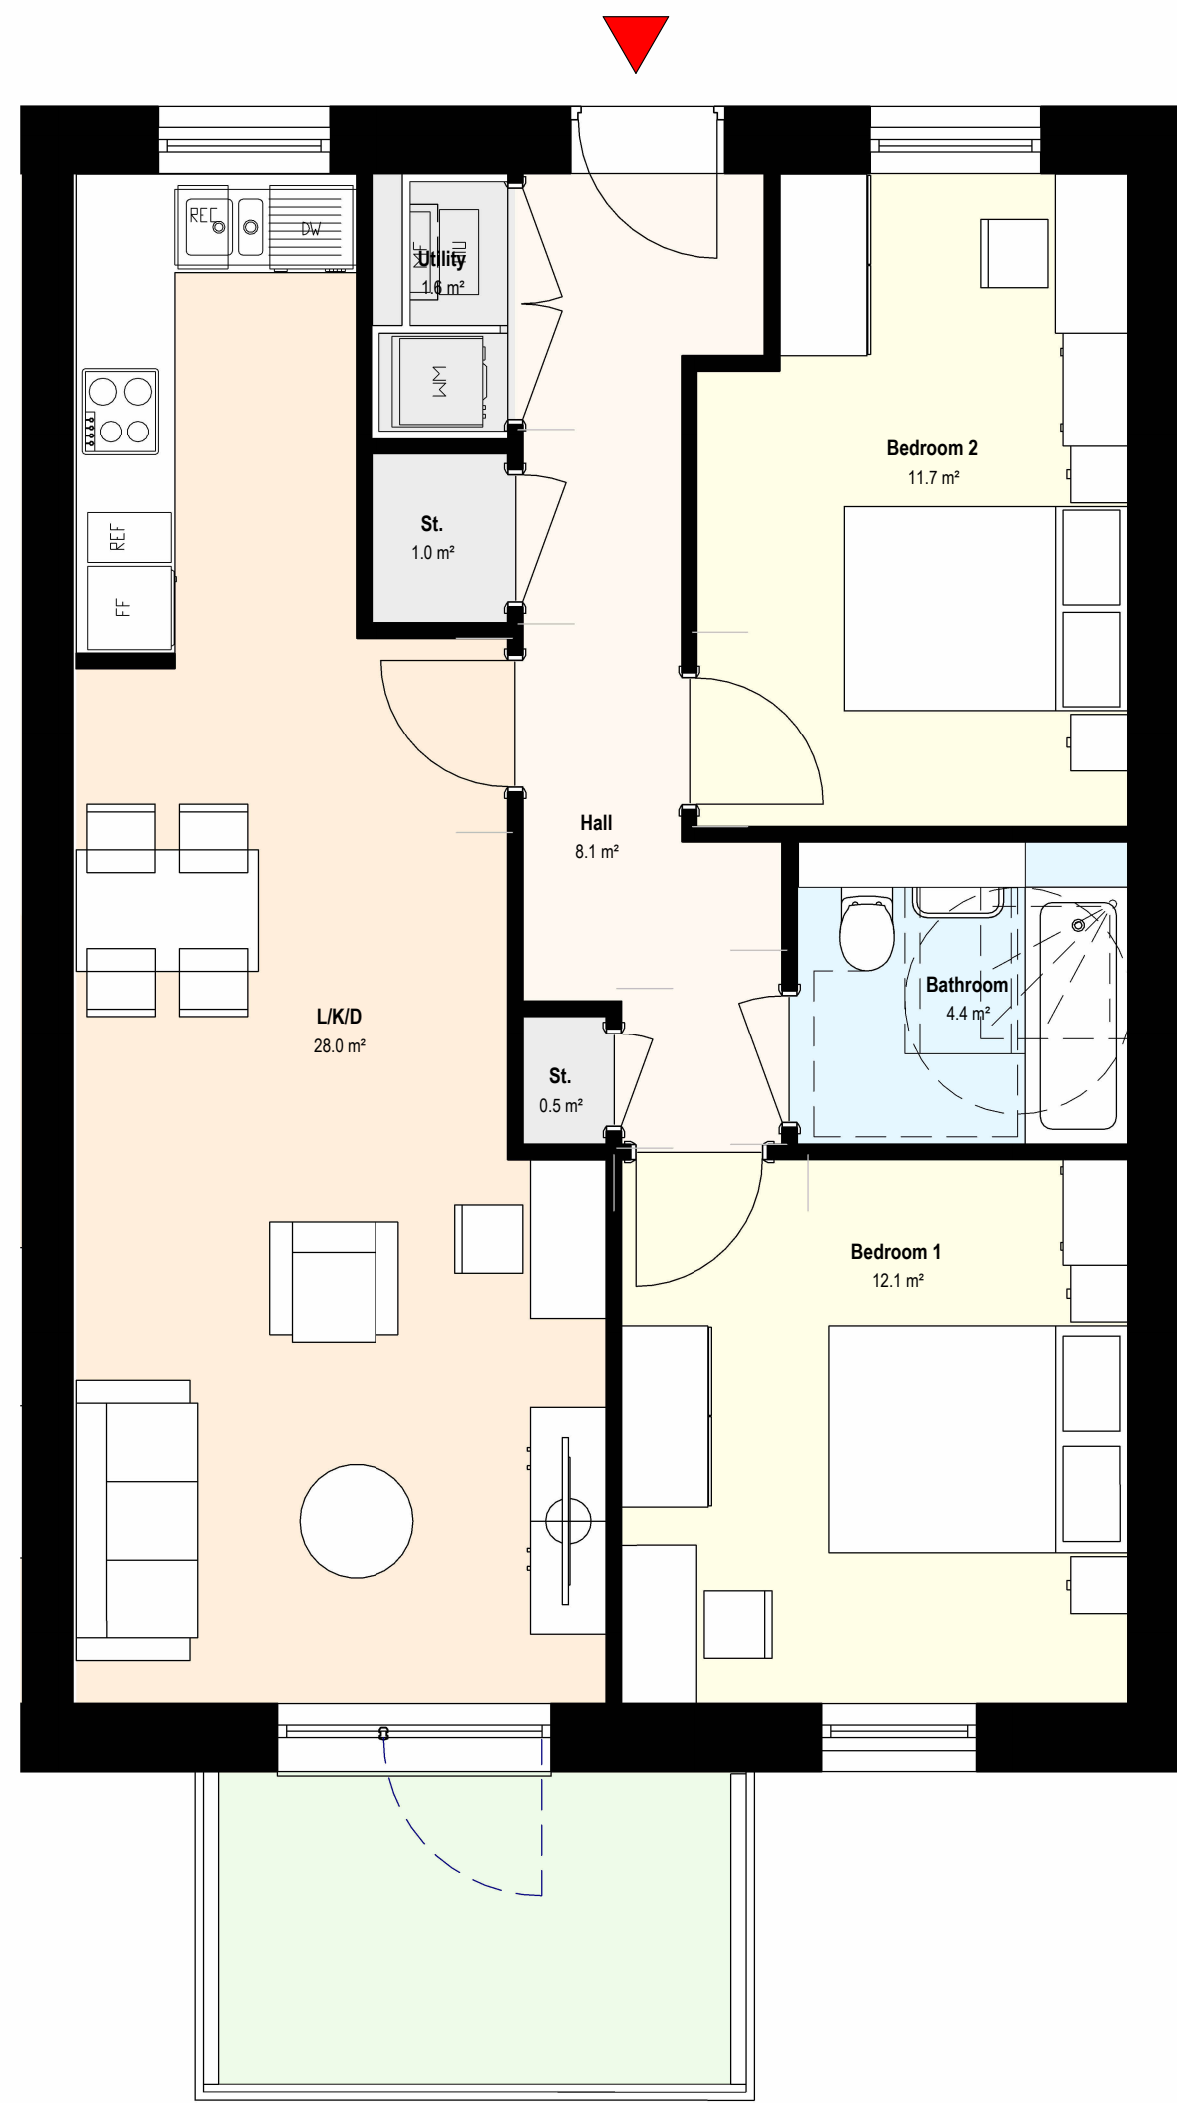

2 A2404-G
1 : 50

Key Plan

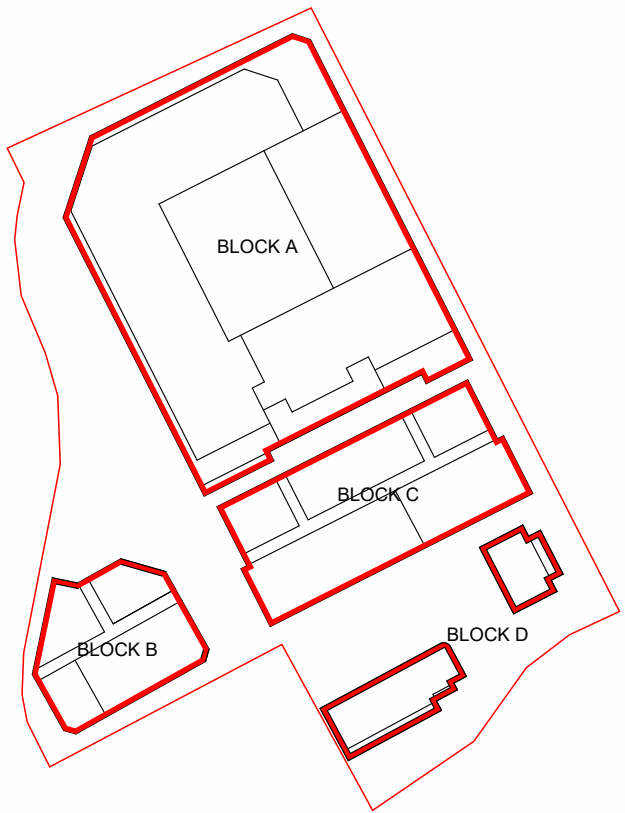

A2403-G	
Name	Area
L/K/D	29.4 m²
Bedroom 1	12.1 m²
Bedroom 2	11.7 m²
Hall	8.1 m²
Bathroom	4.4 m²
Utility	1.6 m²
St.	1.0 m²
St.	0.5 m²

A2404-G	
Name	Area
L/K/D	28.0 m²
Bedroom 1	12.1 m²
Bedroom 2	11.7 m²
Hall	8.1 m²
Bathroom	4.4 m²
Utility	1.6 m²
St.	1.0 m²
St.	0.5 m²

Client:
TRI 7 (& Fusion)

Project:
Lordship Lane, Wood Green, London

Drawing Title:
Block B&C 2 Bed Apartment Types
02

Drawing Status:
PLANNING

Corstorphine & Wright

Stourbridge Studio
The Old Library, Hagley Road, Stourbridge, West Midlands, DY8 1QH
01354 909 850

corstorphine-wright.com

Drawing No.
21820-0321

Revision
P-00

Drawn	Checked	Paper Size	Scale	Date
DS	AB	A1	1 : 50	12/05/23