





1 Elevation
1 : 25

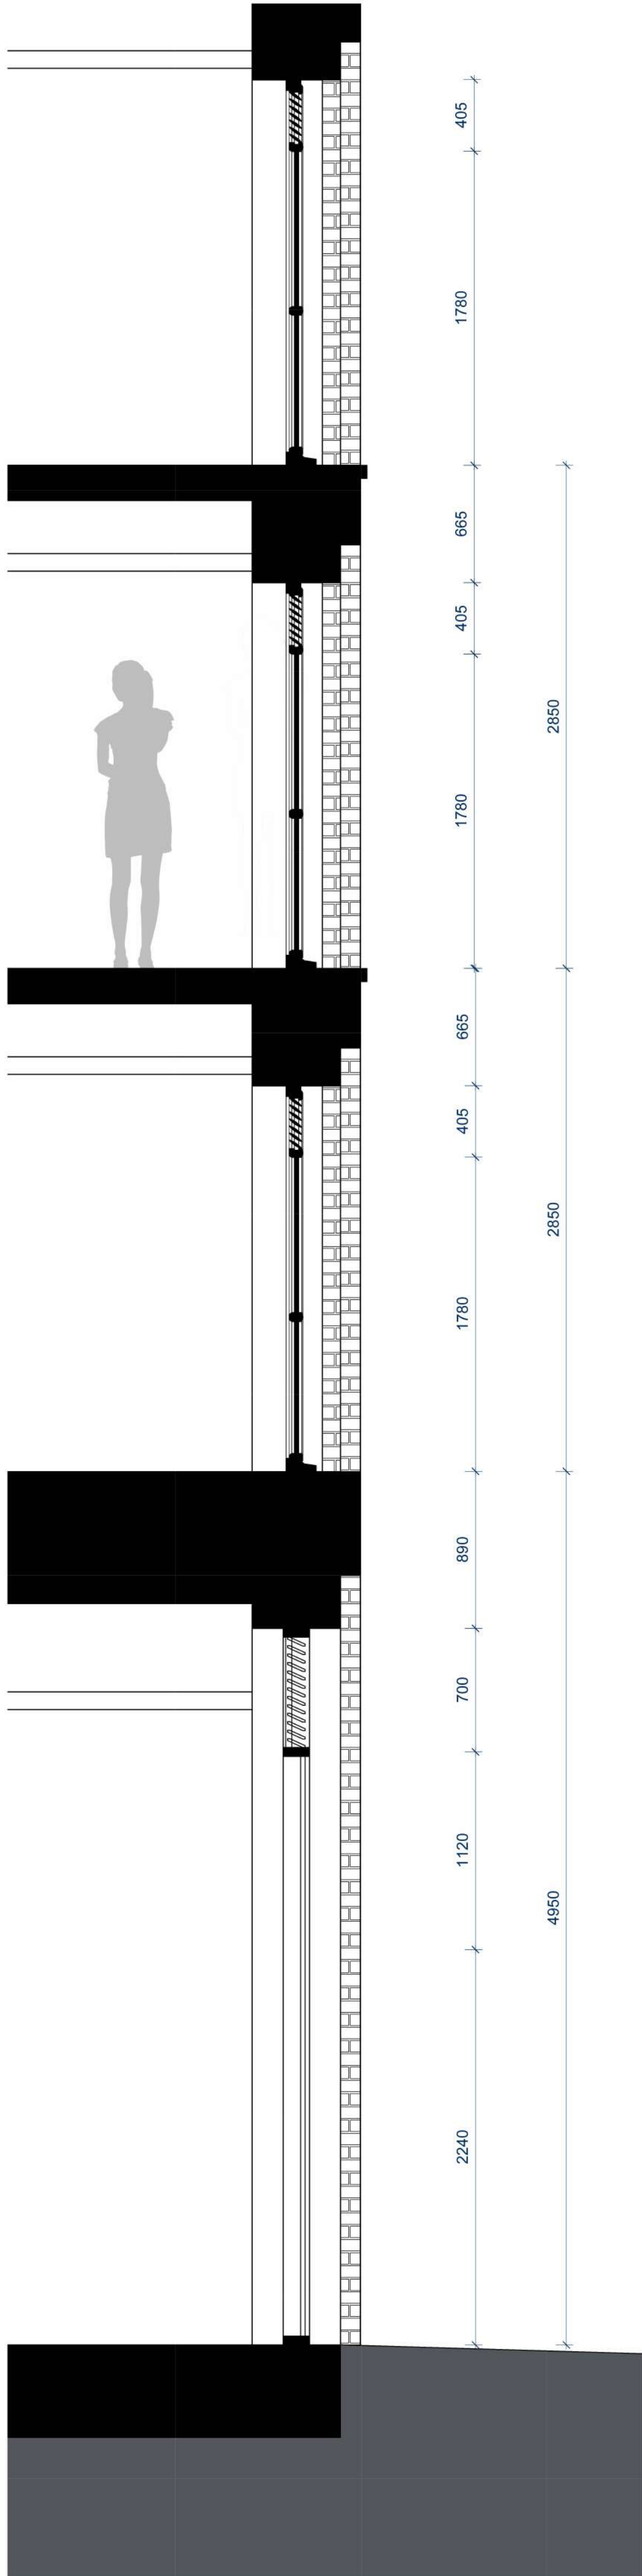

2 Section
1 : 25

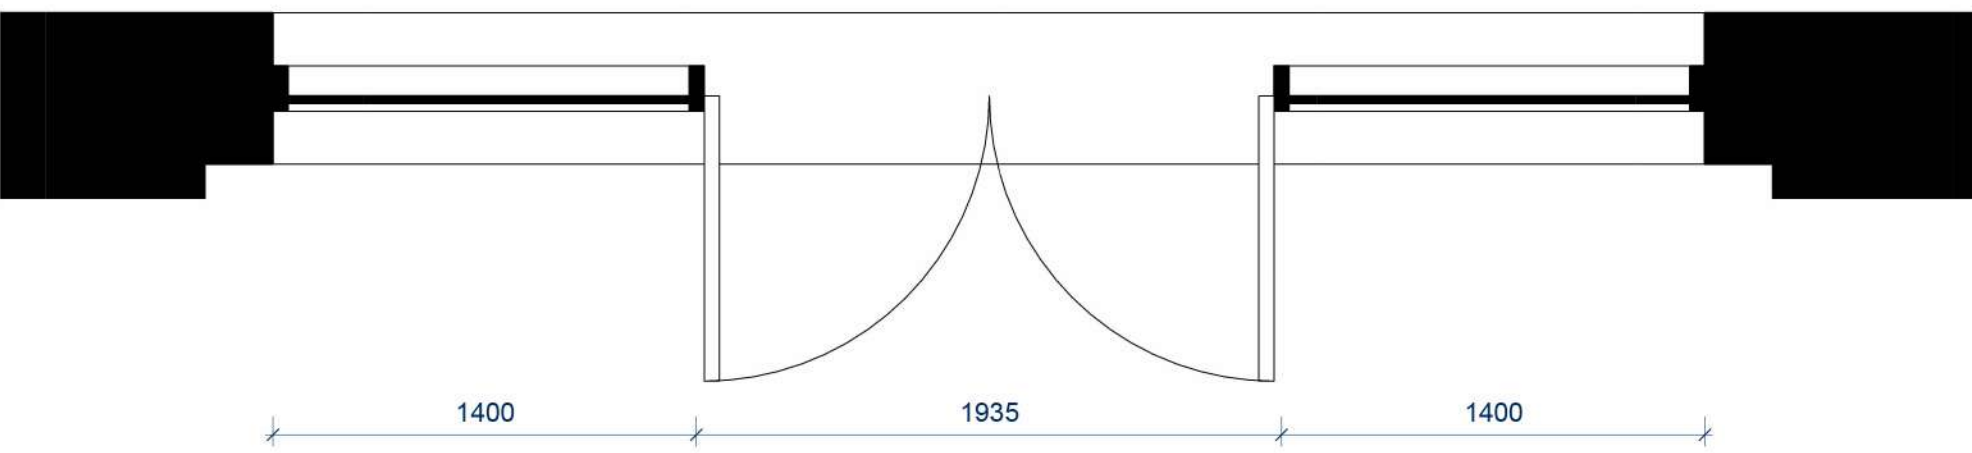

3 Plan
1 : 25



4 3D