



Proposed Site

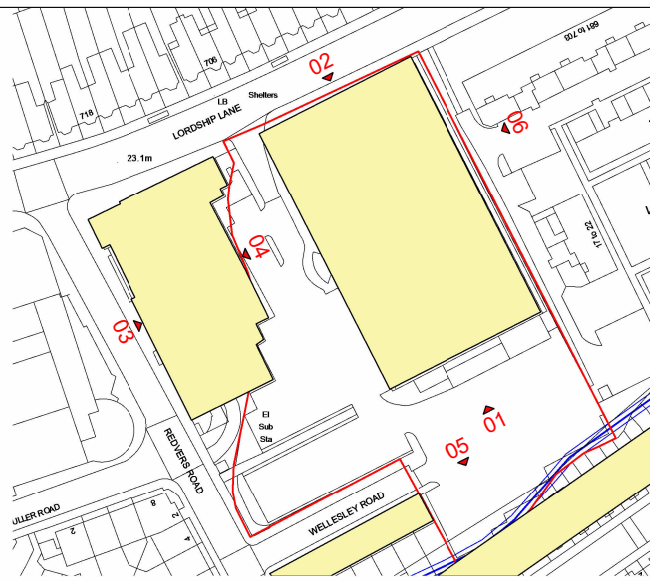





Existing Elevation 1
1 : 250

Proposed Site

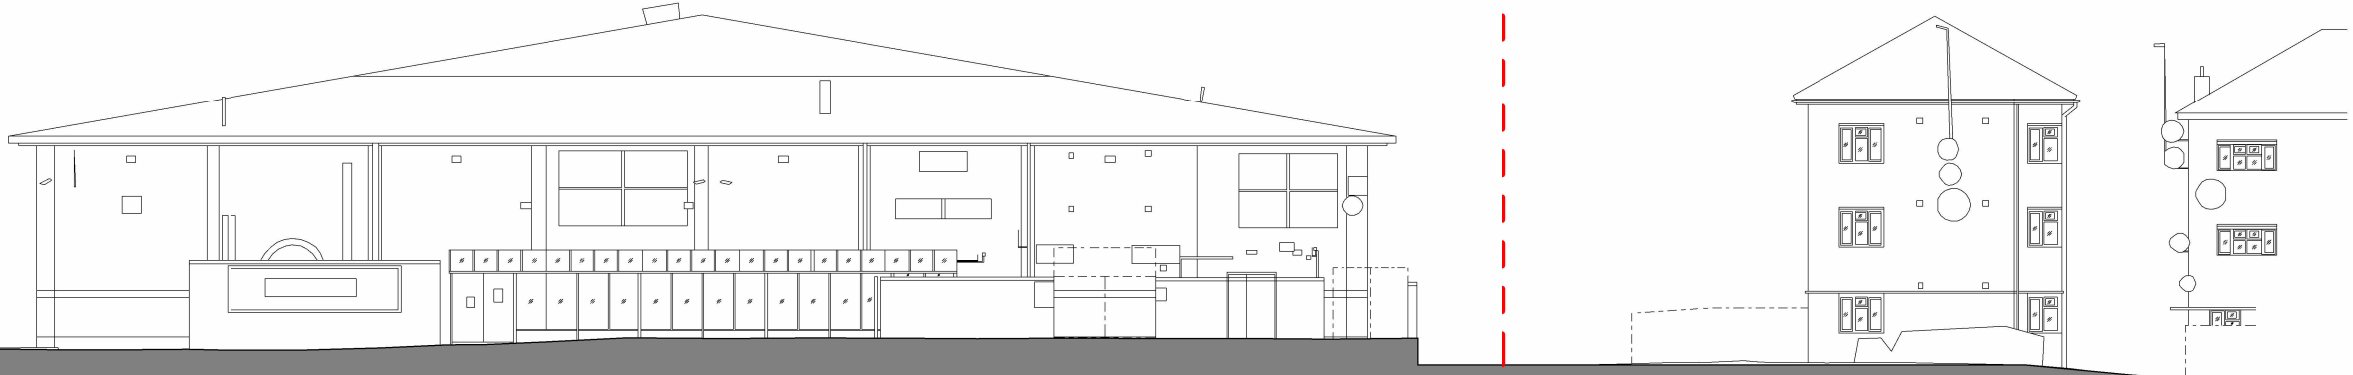

Proposed Site



Proposed Site

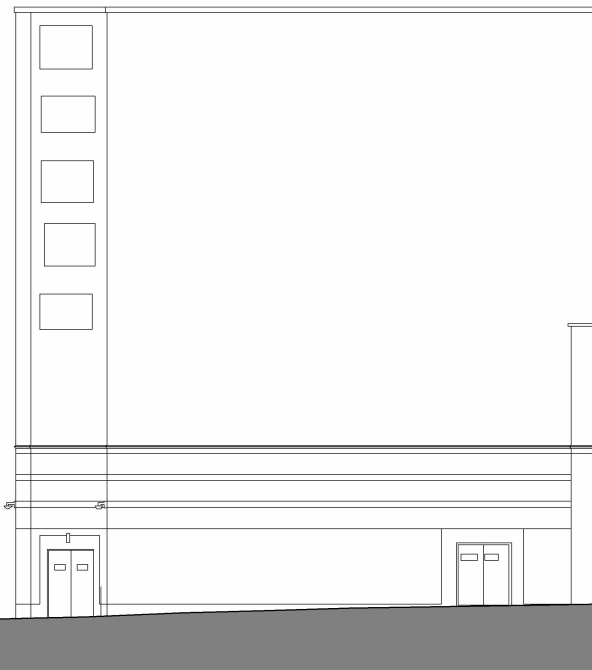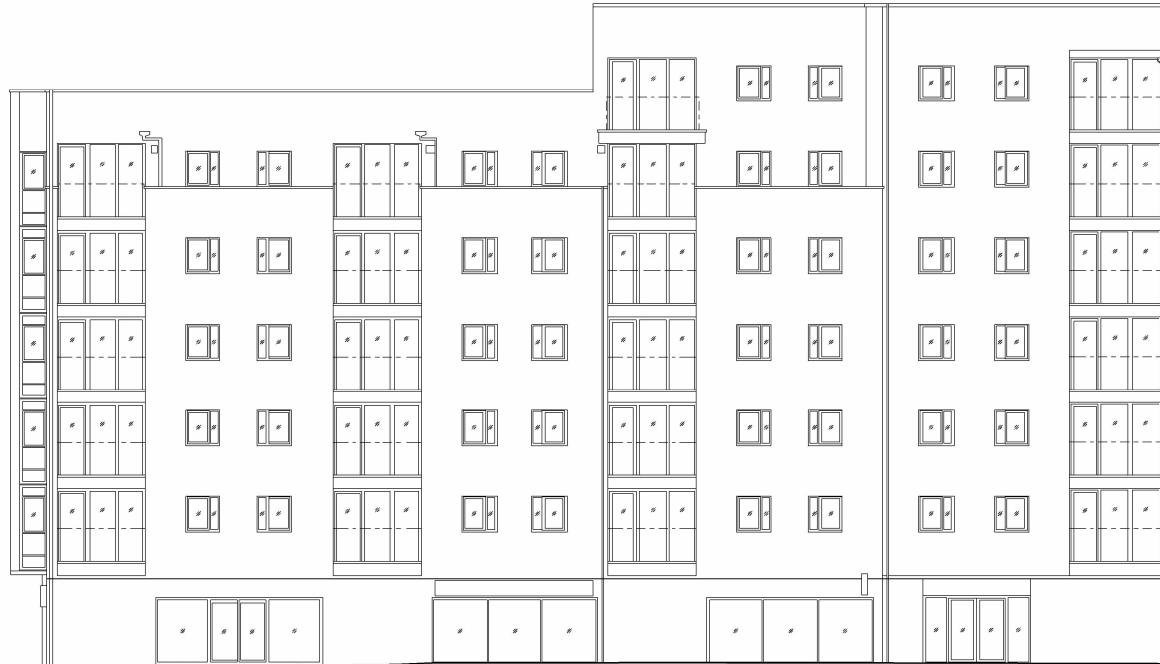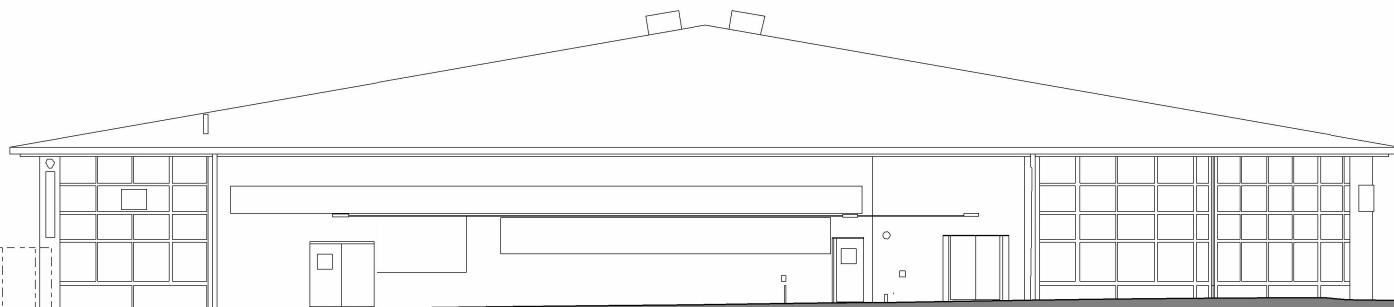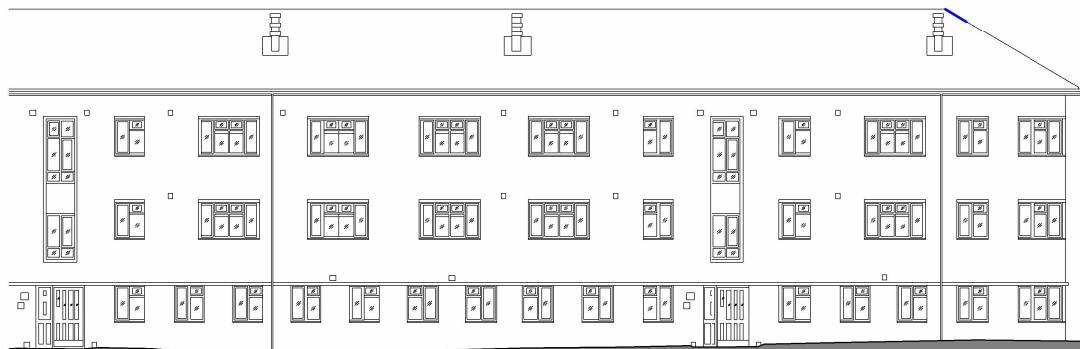

Existing Elevation 2
1 : 250

Proposed Site

Proposed Site

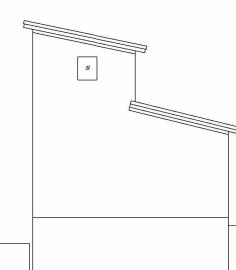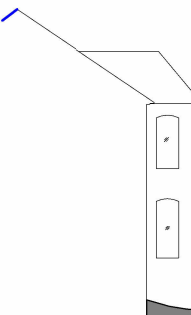

Existing Elevation 3
1 : 250



The copyright of this drawing is vested with Corstorphine & Wright Ltd and must not be copied or reproduced without the consent of the company.

P-00 Issued for Planning Submission
Rev. Description

16/02/24 DS AB
Date Draw. Chk.

Client:
TRI 7 (& Fusion)

Project:
Lordship Lane, Wood Green, London

Drawing Title:
Existing Street Elevations 01

Drawing Status:
PLANNING

Corstorphine & Wright

Stourbridge Studio
The Old Library, Hagley Road, Stourbridge, West Midlands, DY8 1QH
01354 909 850

corstorphine-wright.com

Drawing No. 21820-0105
Revision P-00

Drawn DS Checked AB Paper Size A1 Scale As indicated Date Feb 2024