


1 Elevation - C Bay Elevation 03
1 : 25

2 Plan - C Bay Elevation 03
1 : 25

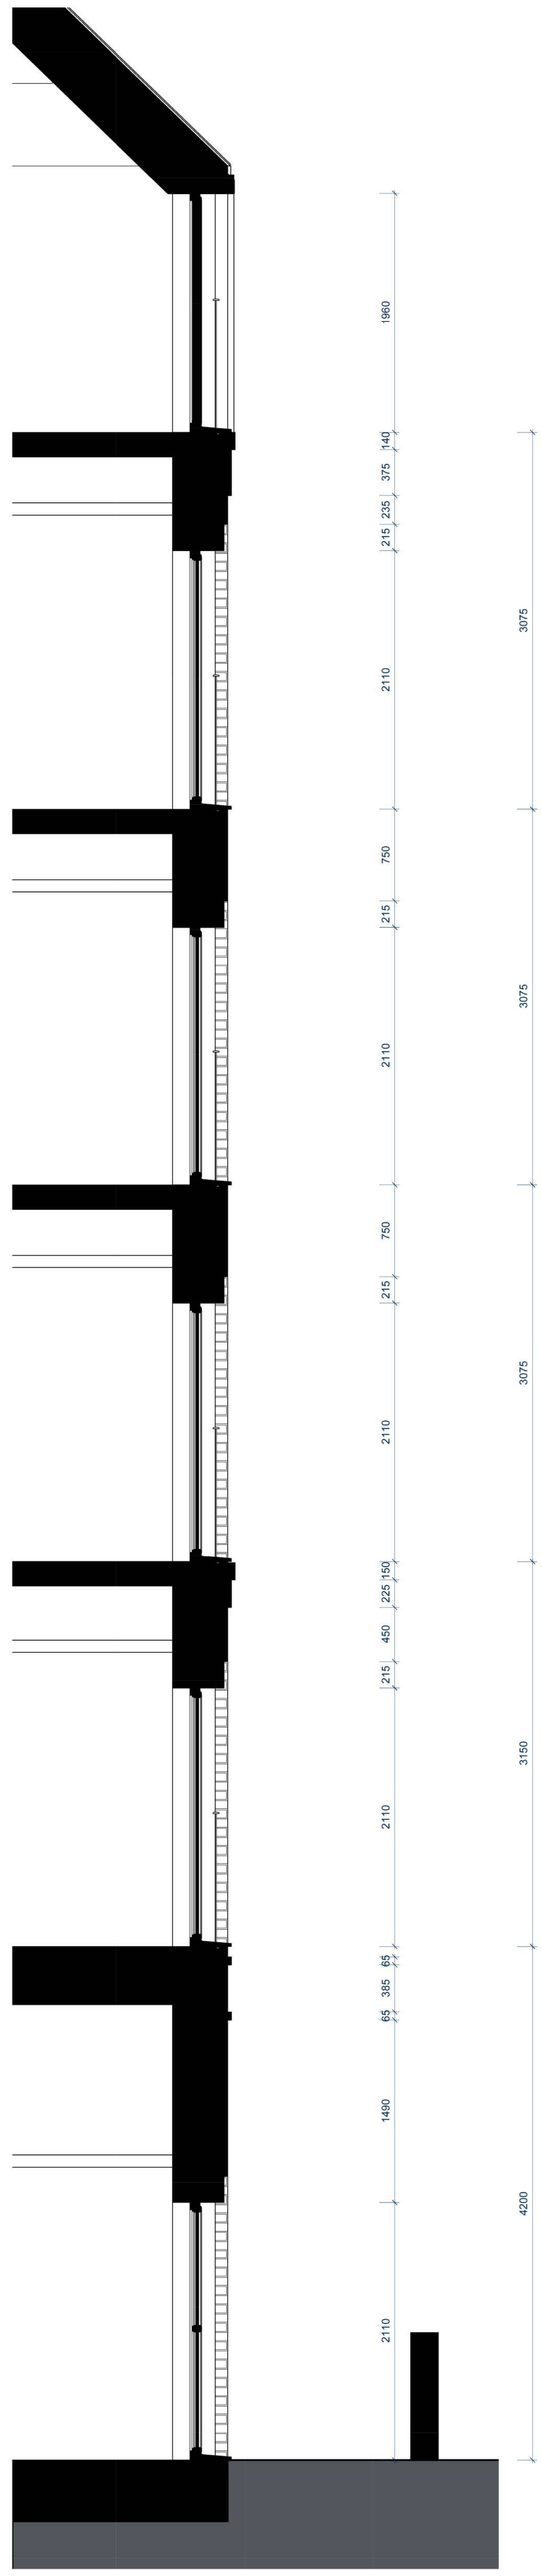

3 Section - C Bay Elevation - Section 03
1 : 25



4 Block C -Bay Elevation 03 3D

The copyright of this drawing is vested with Corstorphine & Wright Ltd and must not be copied or reproduced without the consent of the company.

Rev.	Description	Date	Drw.	Chk.
P-00	Issued for Planning Submission	16/02/24	DS	AB

Client: TRI 7 (& Fusion)

Project: Lordship Lane, Wood Green, London

Drawing Title: Block C - Bay Elevation 03

Drawing Status: PLANNING

Corstorphine & Wright
Warwick Studio
Brook Hall, Brook Street, Warwick, CV34 4BL
01926 658 444
corstorphine-wright.com

Drawing No.	Revision
21820-0272	P-00

Drawn	Checked	Paper Size	Scale	Date
DS	AB	A0	1 : 25	11/22/23