





1 Elevation - B Bay Elevation 01

1 : 25

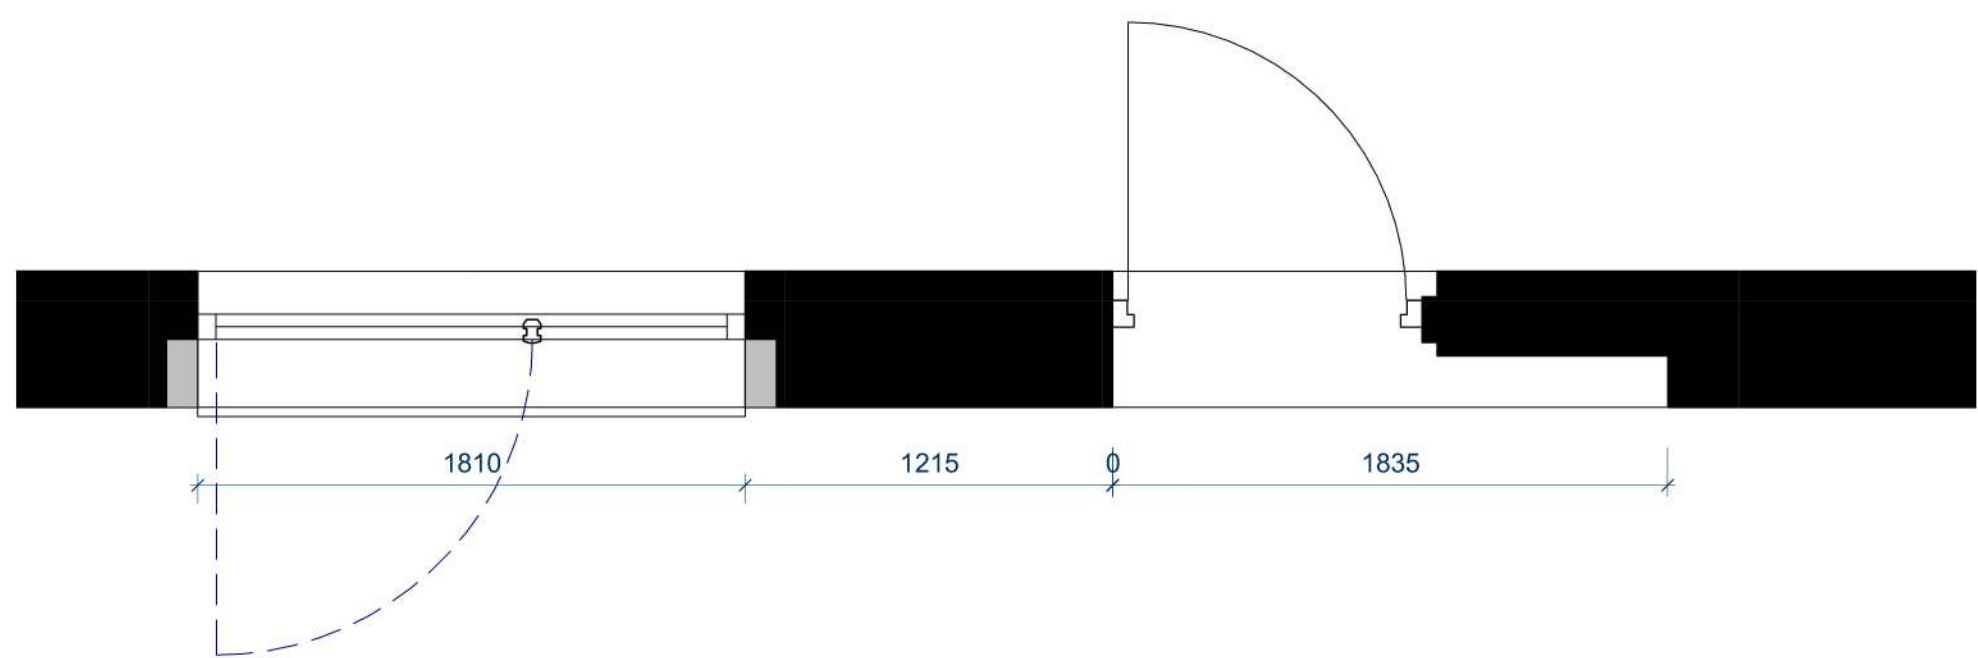

2 Plan - B Bay Elevation 01

1 : 25

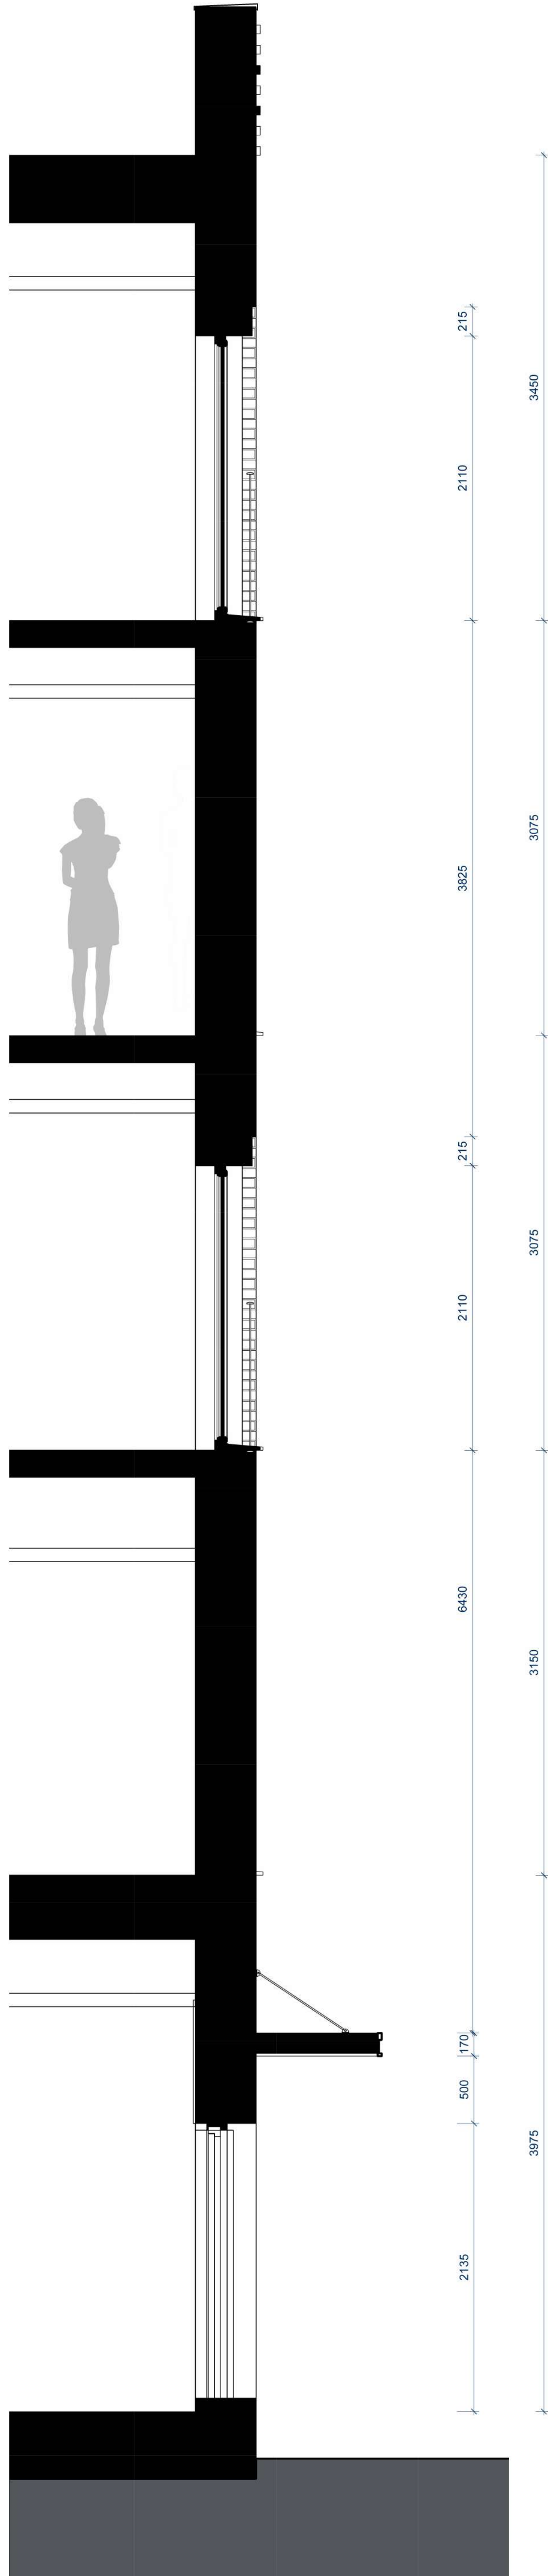

3 Section - B Bay Elevation - Section 01

1 : 25



4 Block B - Bay Elevation 01 3D