



Dark Red Brick Pattern

Light Multi Red Brick Stretcher Bond with Light Grey Mortar


Dark Red Brick Soldier Course with Light Grey Mortar

Muted Gold PPC Aluminium Windows / Doors

Muted Gold Balcony with Solid Balustrades to Sides and Railing to Face

Muted Gold Metal Entrance Canopy

Muted Gold PPC Aluminium Private Residential Entrance Door

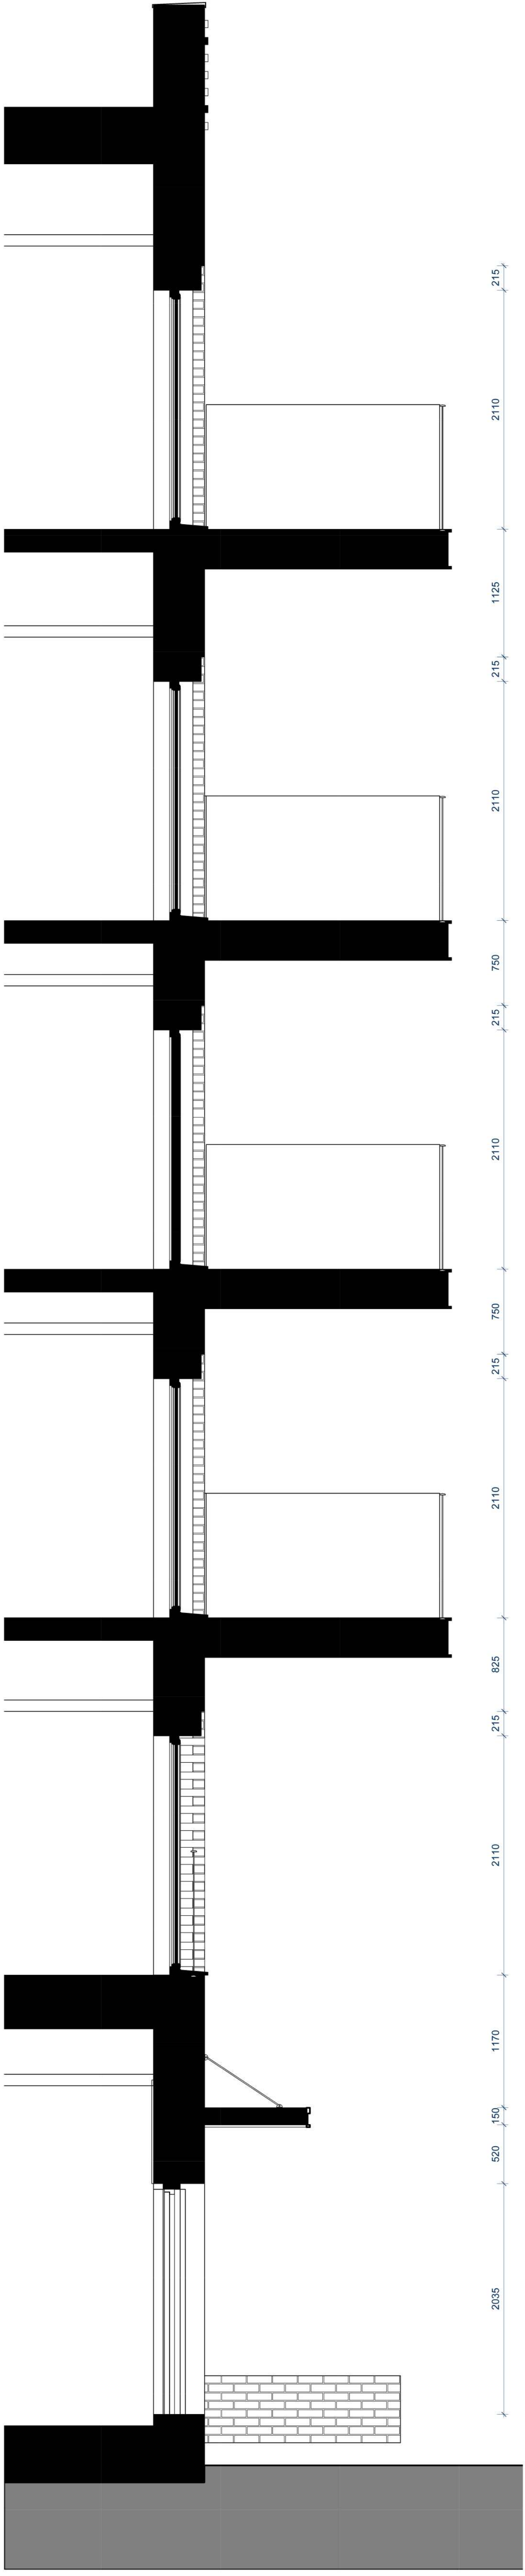


Section - B Bay Elevation -
Section 02

1 : 25


Elevation - B Bay Elevation 02

1 : 25

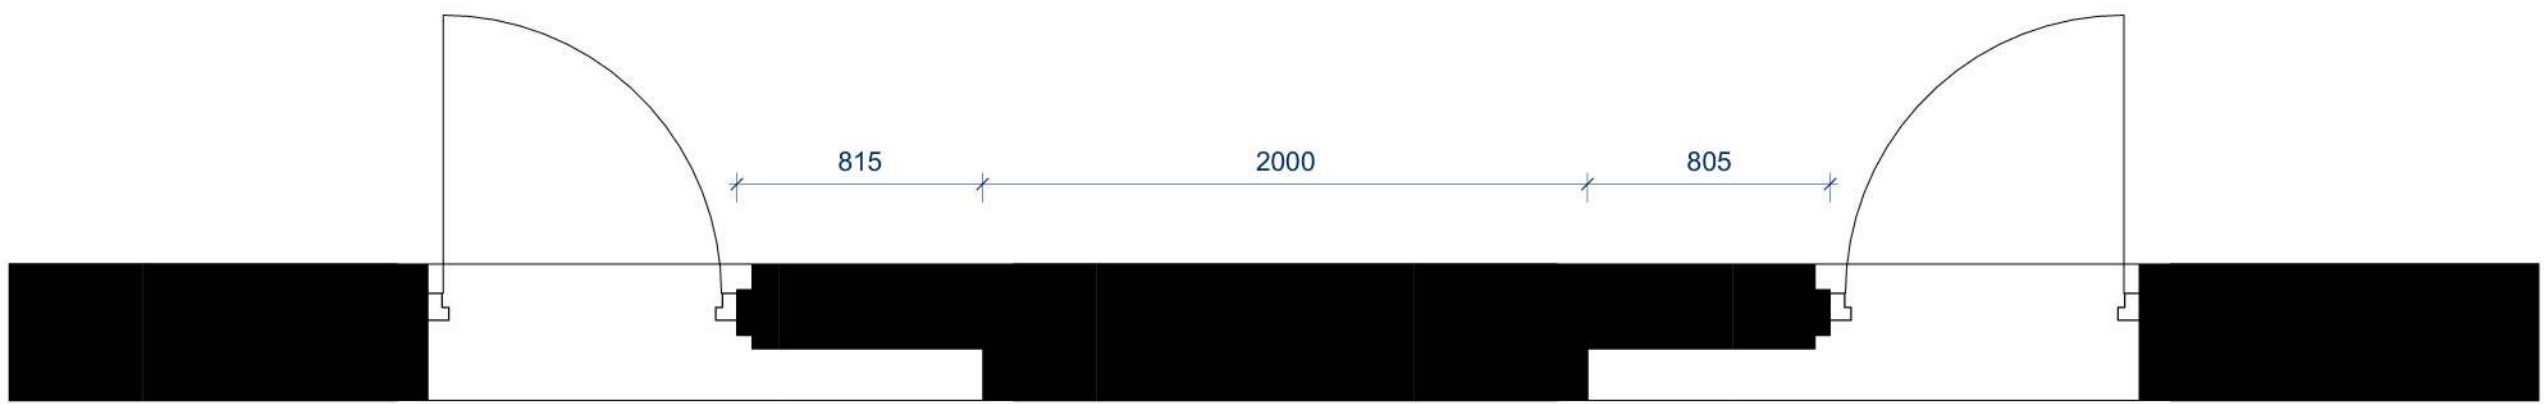

Plan - B Bay Elevation 02

1 : 25

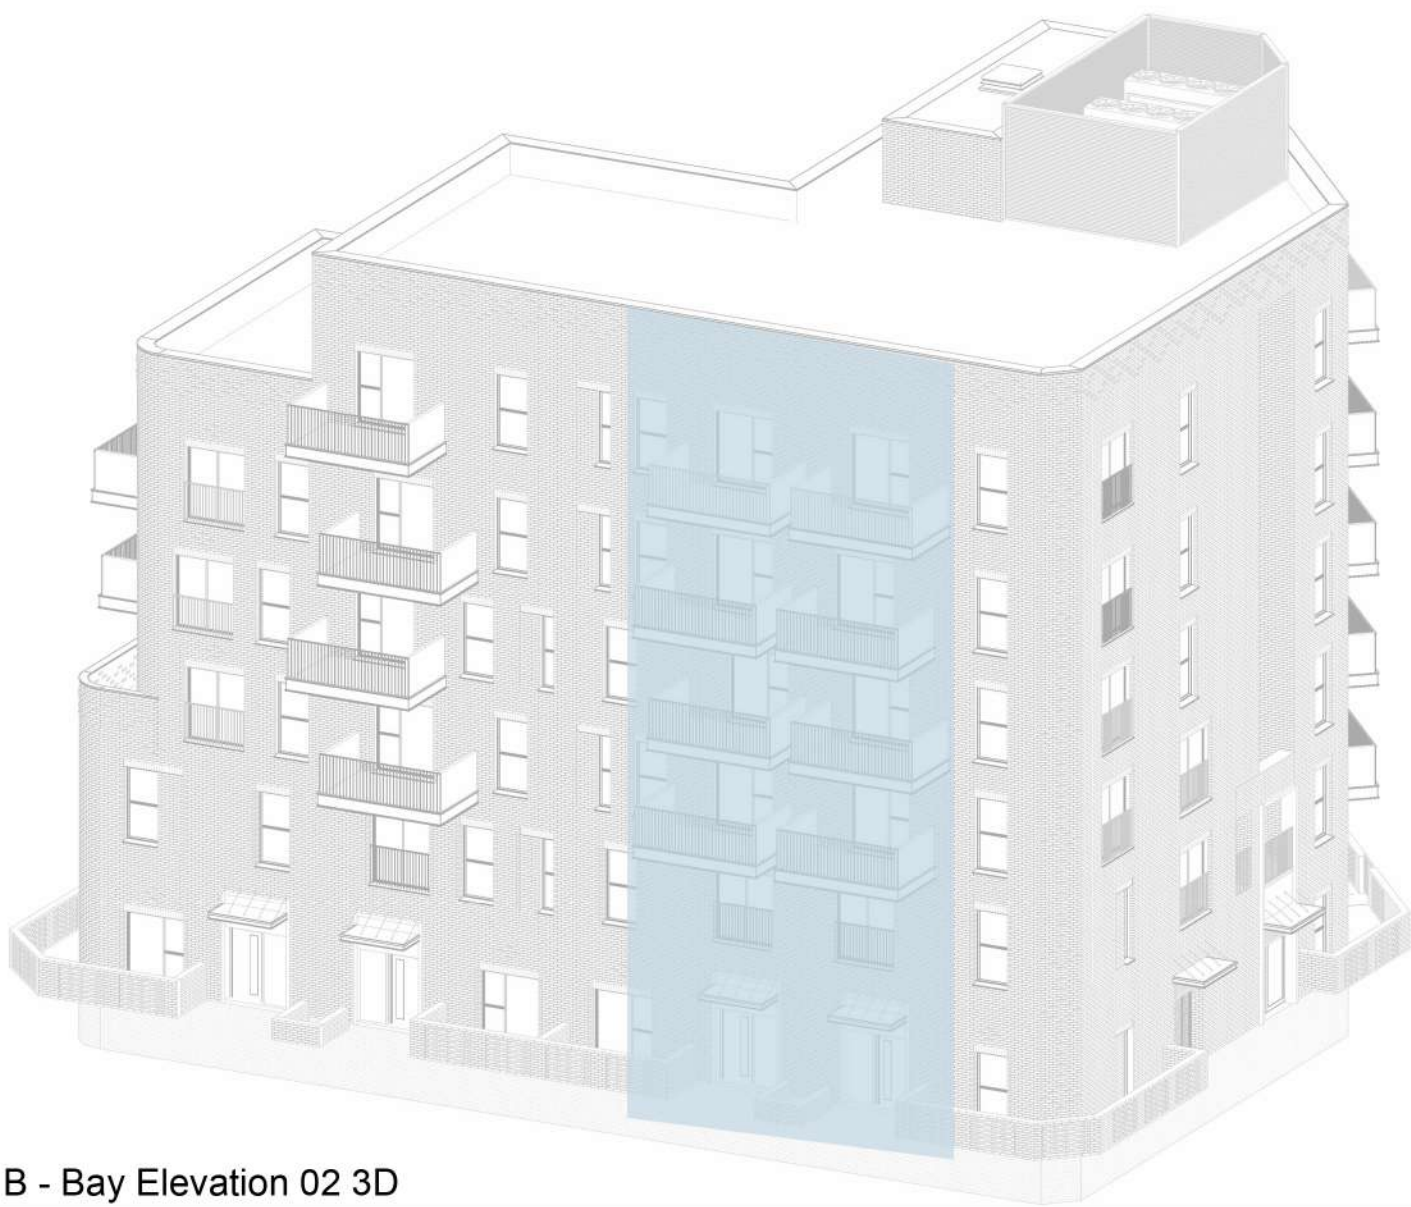

Block B - Bay Elevation 02 3D