



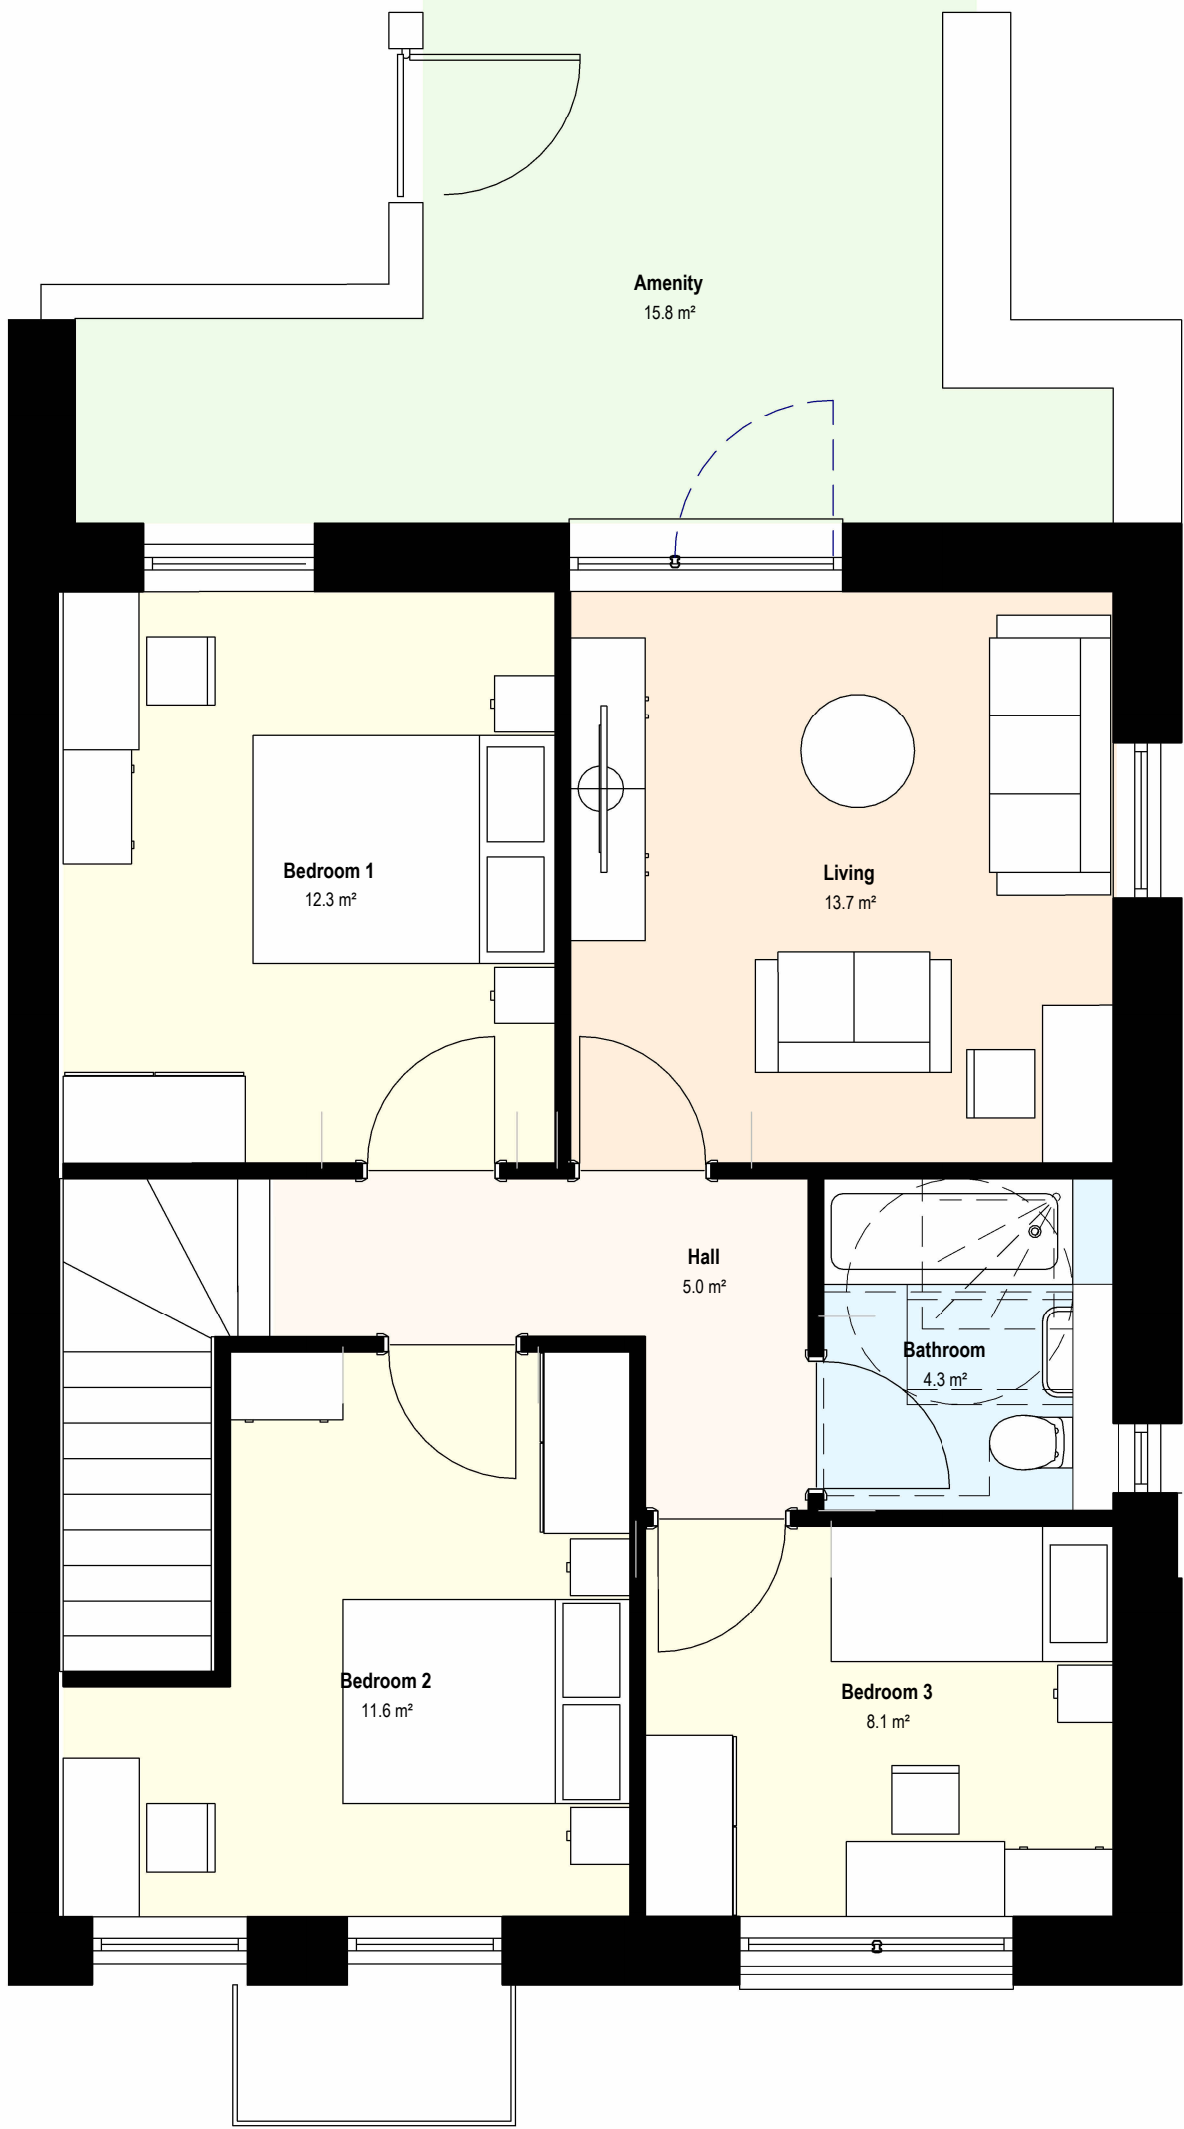


2 3B5P-D-02 Upper
1 : 50

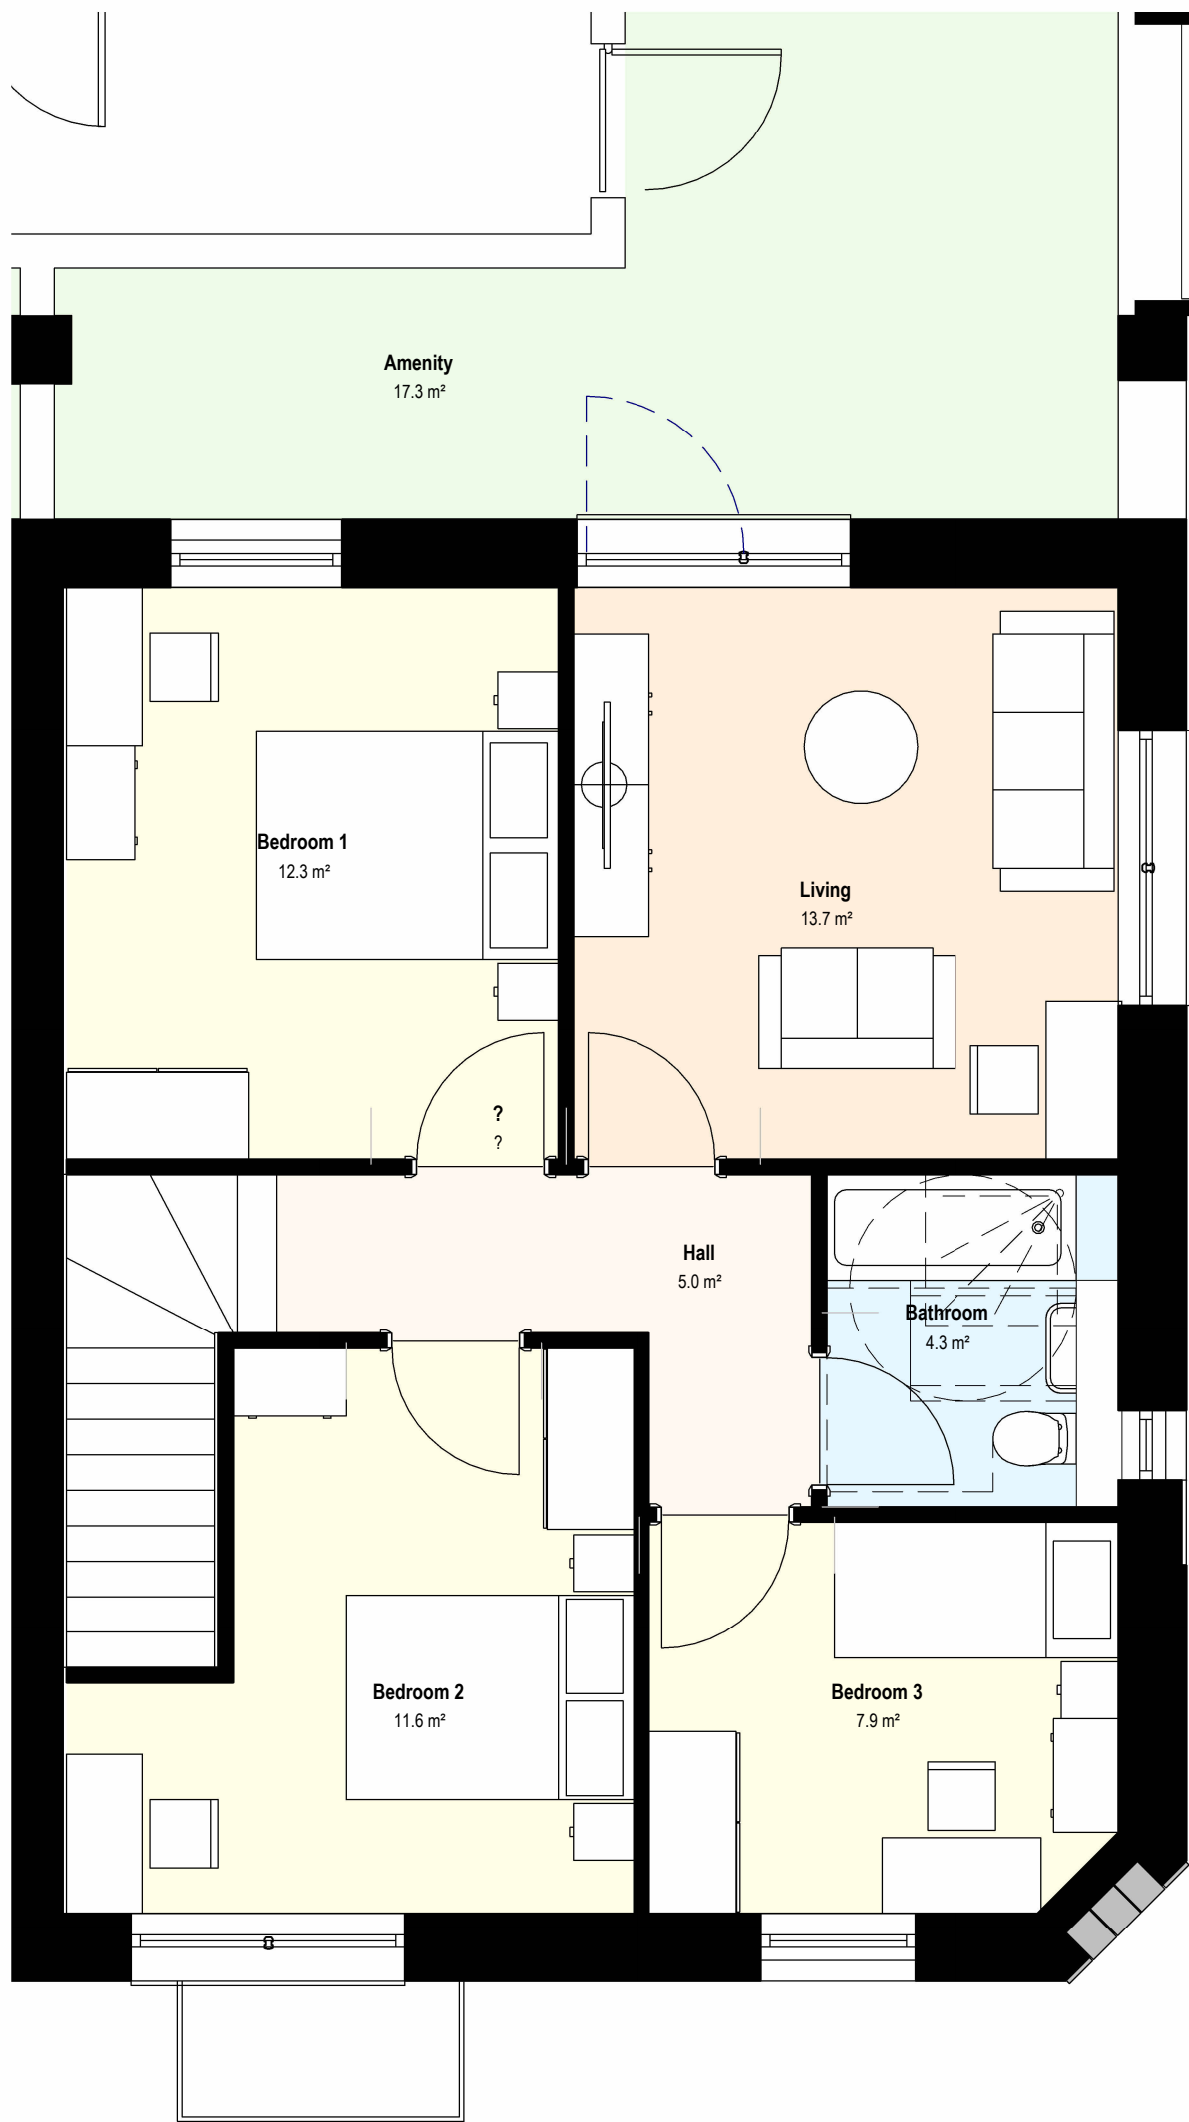


4 3B5P-D-03 Upper
1 : 50




6 M3504-G First Floor
1 : 50

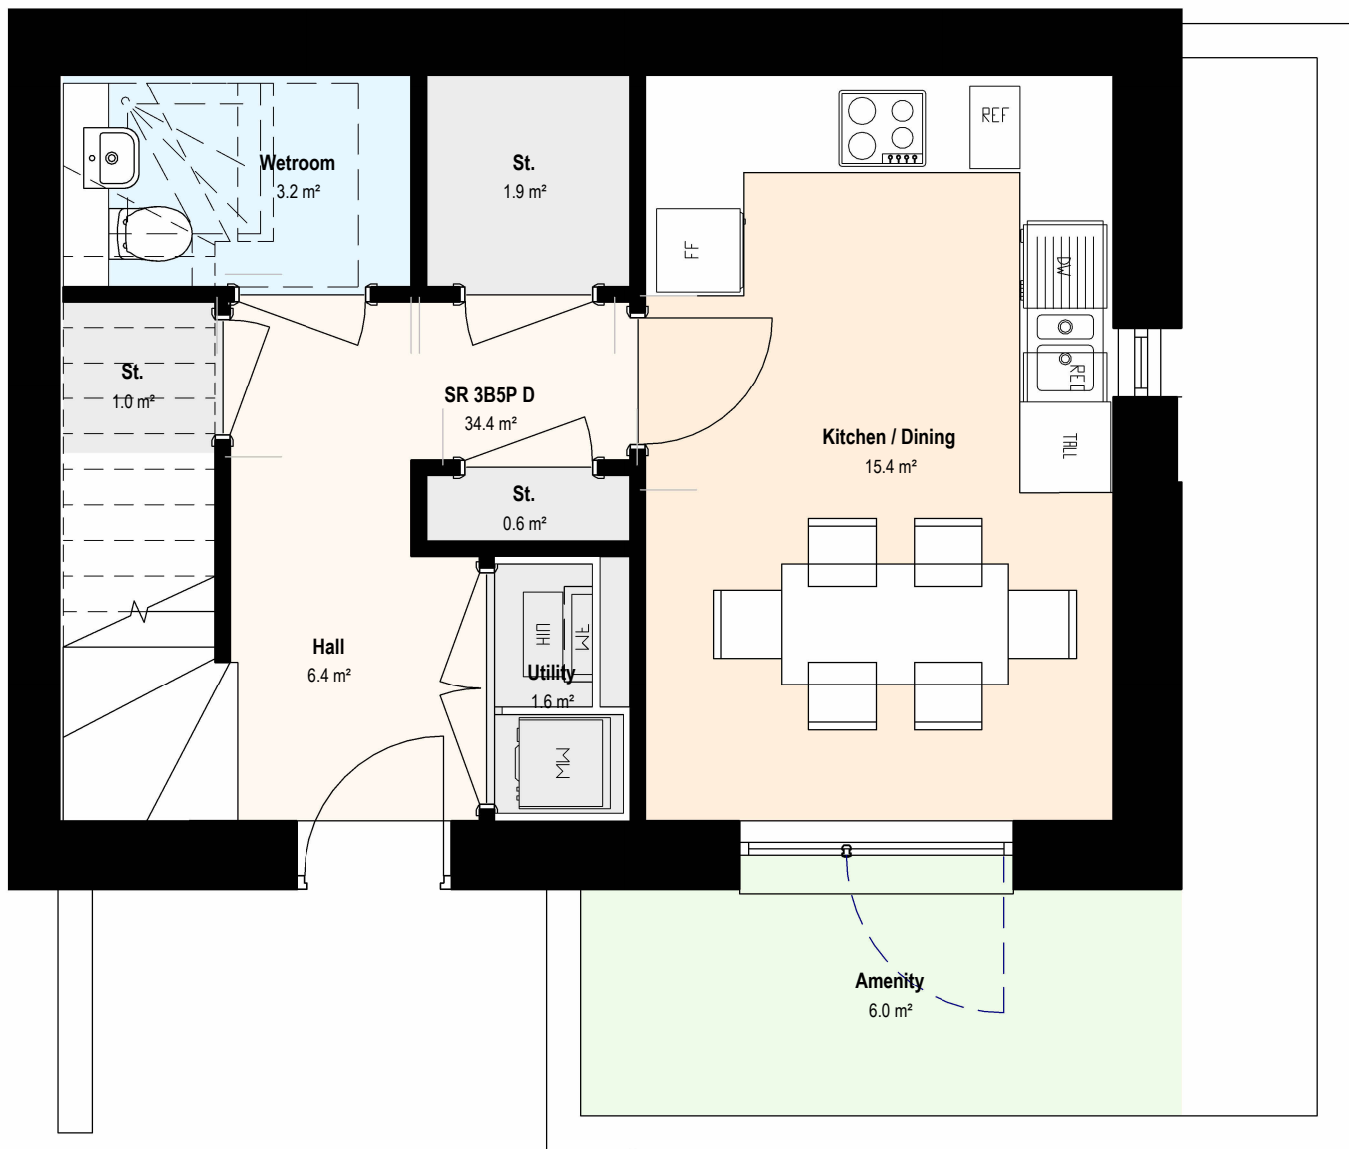

1 3B5P-D-02 Ground
1 : 50

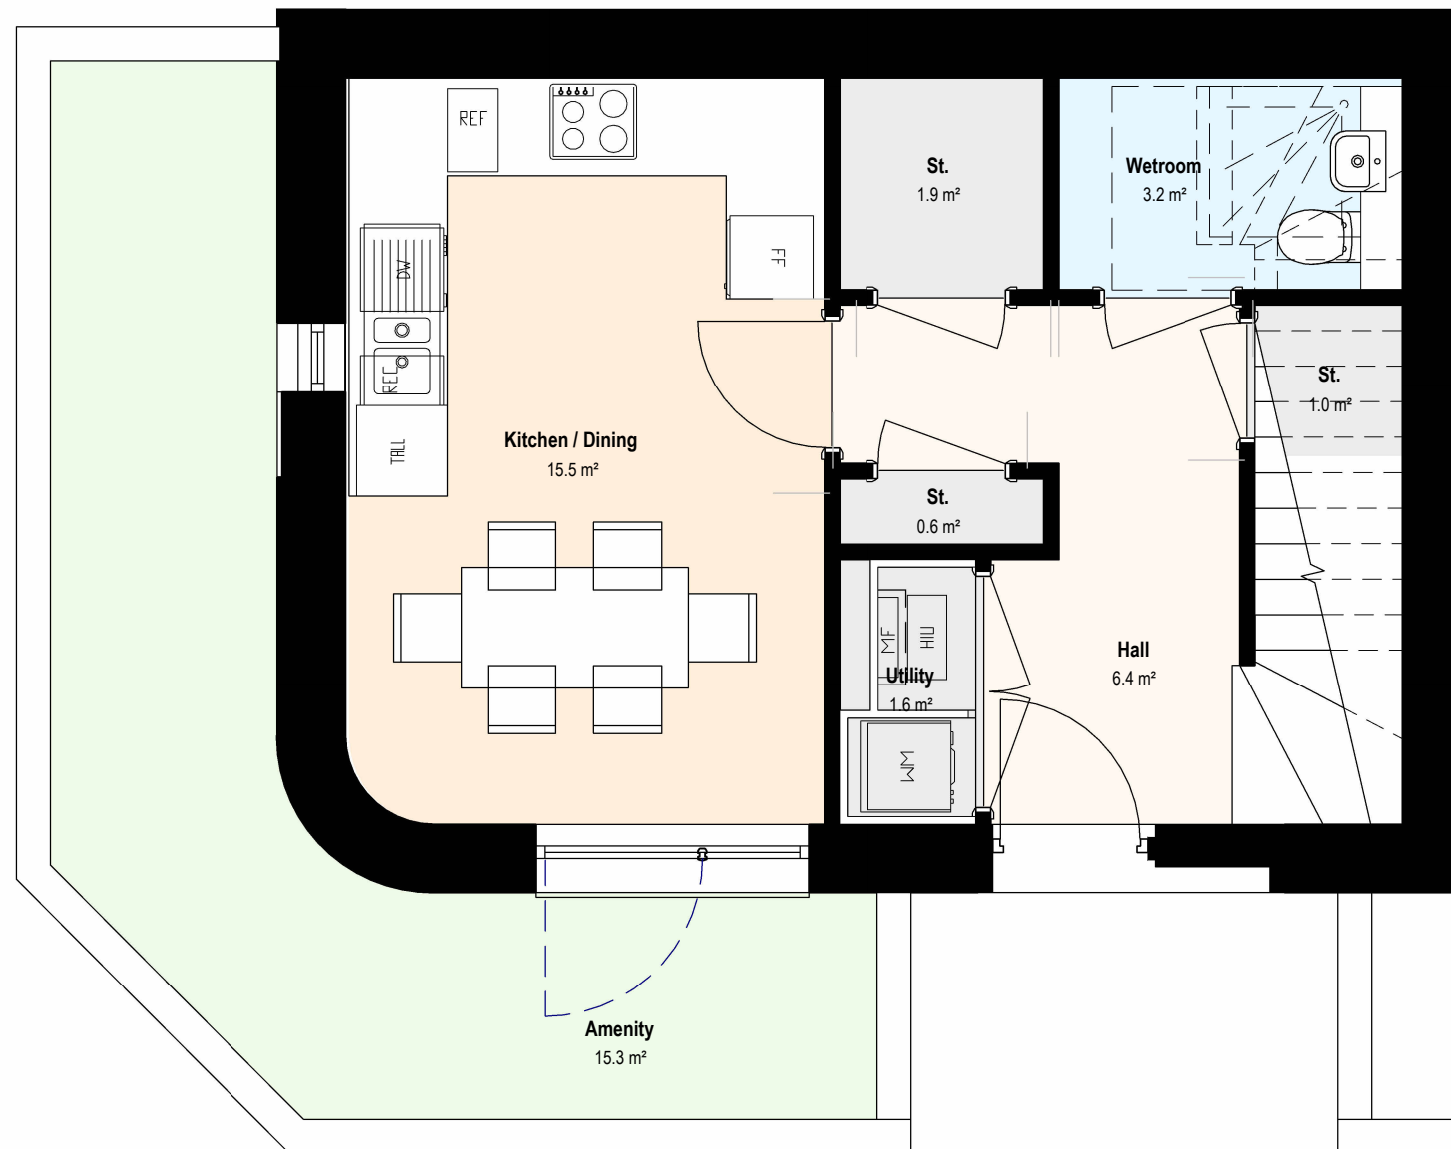


3 3B5P-D-03 Ground
1 : 50

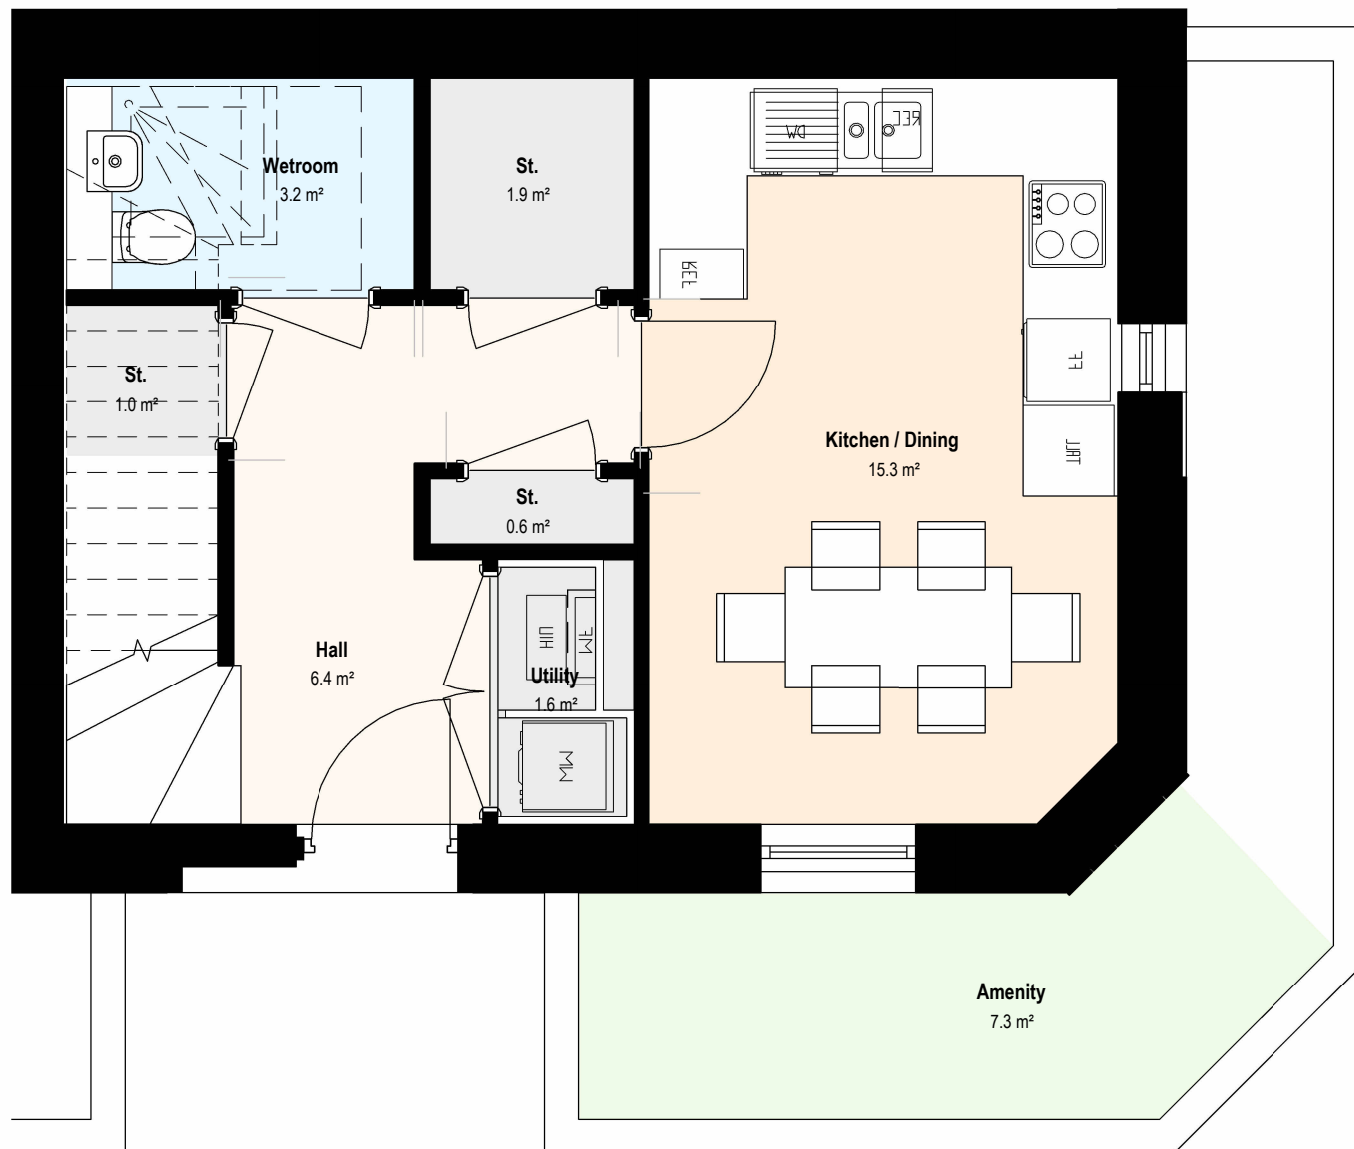

5 M3504-G Ground Floor
1 : 50

Key Plan

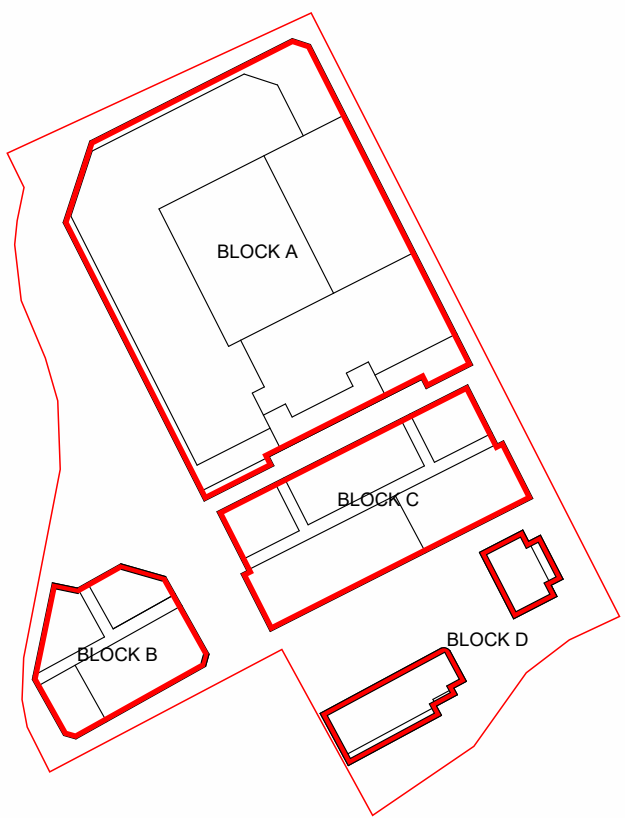

M3502-G	
Name	Area
Kitchen / Dining	15.4 m²
Hall	6.4 m²
Wetroom	3.2 m²
St.	1.9 m²
Utility	1.6 m²
St.	1.0 m²
St.	0.6 m²
Living	13.7 m²
Bedroom 1	12.3 m²
Bedroom 2	11.6 m²
Bedroom 3	8.1 m²
Hall	5.0 m²
Bathroom	4.3 m²

M3503-G	
Name	Area
Living	13.8 m²
Bedroom 1	12.3 m²
Bedroom 2	11.6 m²
Hall	8.6 m²
Bedroom 3	8.1 m²
Bathroom	4.4 m²

Kitchen / Dining	15.5 m²
Hall	6.4 m²
Wetroom	3.2 m²
St.	1.9 m²
Utility	1.6 m²
St.	1.0 m²
St.	0.6 m²

M3504-G	
Name	Area
St.	Not Placed

Living	13.7 m²
Bedroom 1	12.3 m²
Bedroom 2	11.6 m²
Bedroom 3	7.9 m²
Hall	5.0 m²
Bathroom	4.3 m²

Kitchen / Dining	15.3 m²
Hall	6.4 m²
Wetroom	3.2 m²
St.	1.9 m²
Utility	1.6 m²
St.	1.0 m²
St.	0.6 m²

Client:
TRI 7 (& Fusion)

Project:
Lordship Lane, Wood Green, London

Drawing Title:
Block B&C Maisonette Types 02

Drawing Status:
PLANNING

Corstorphine & Wright

Stourbridge Studio
The Old Library, Hagley Road, Stourbridge, West Midlands, DY8 1QH
01354 909 950

corstorphine-wright.com

Drawing No.
21820-0326

Revision
P-00

Drawn DS
Checked AB
Paper Size A1
Scale 1 : 50
Date 12/05/23