
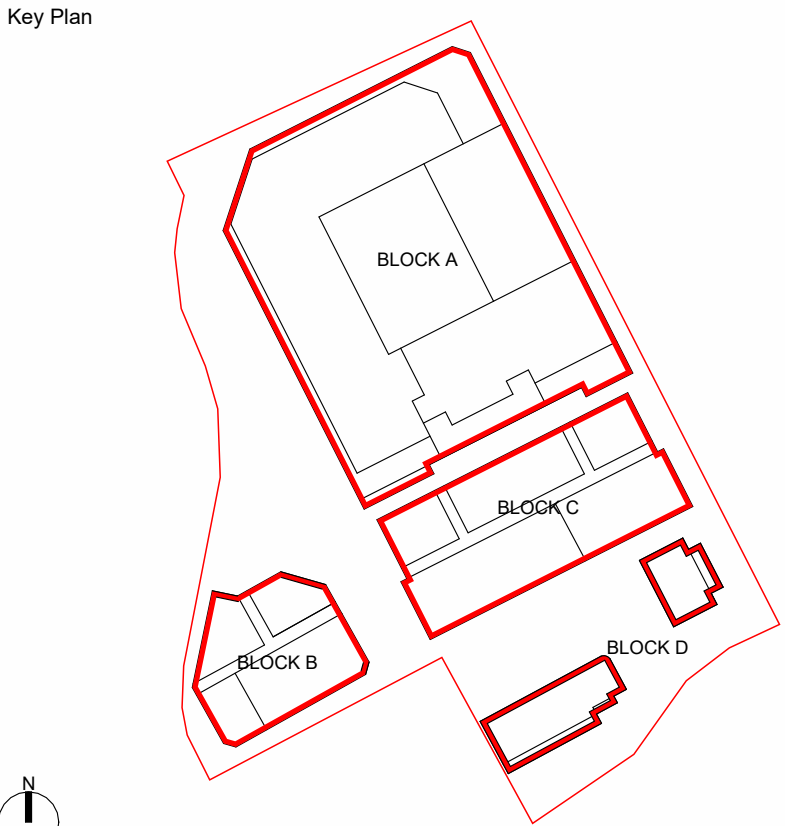
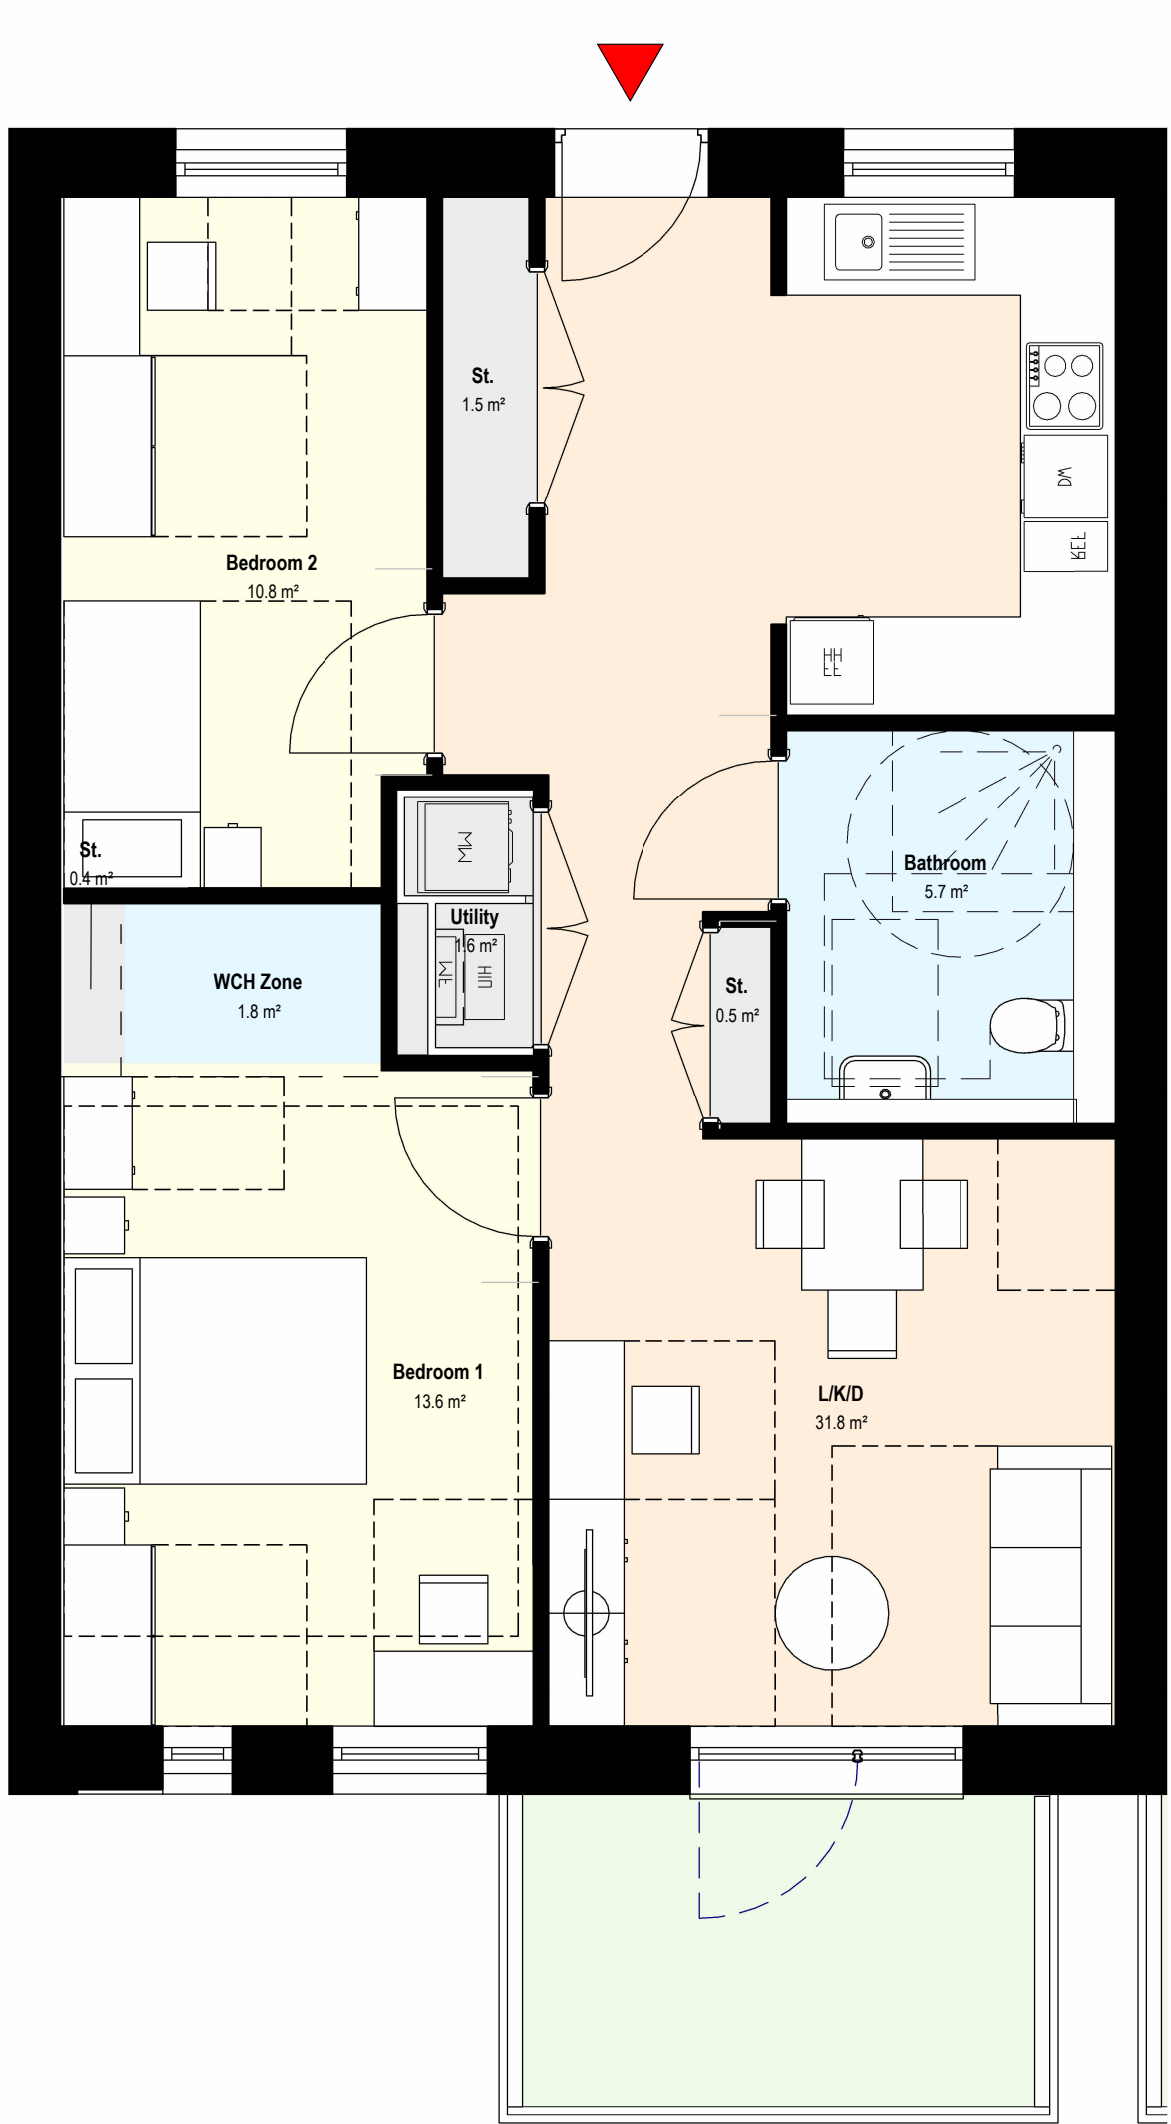


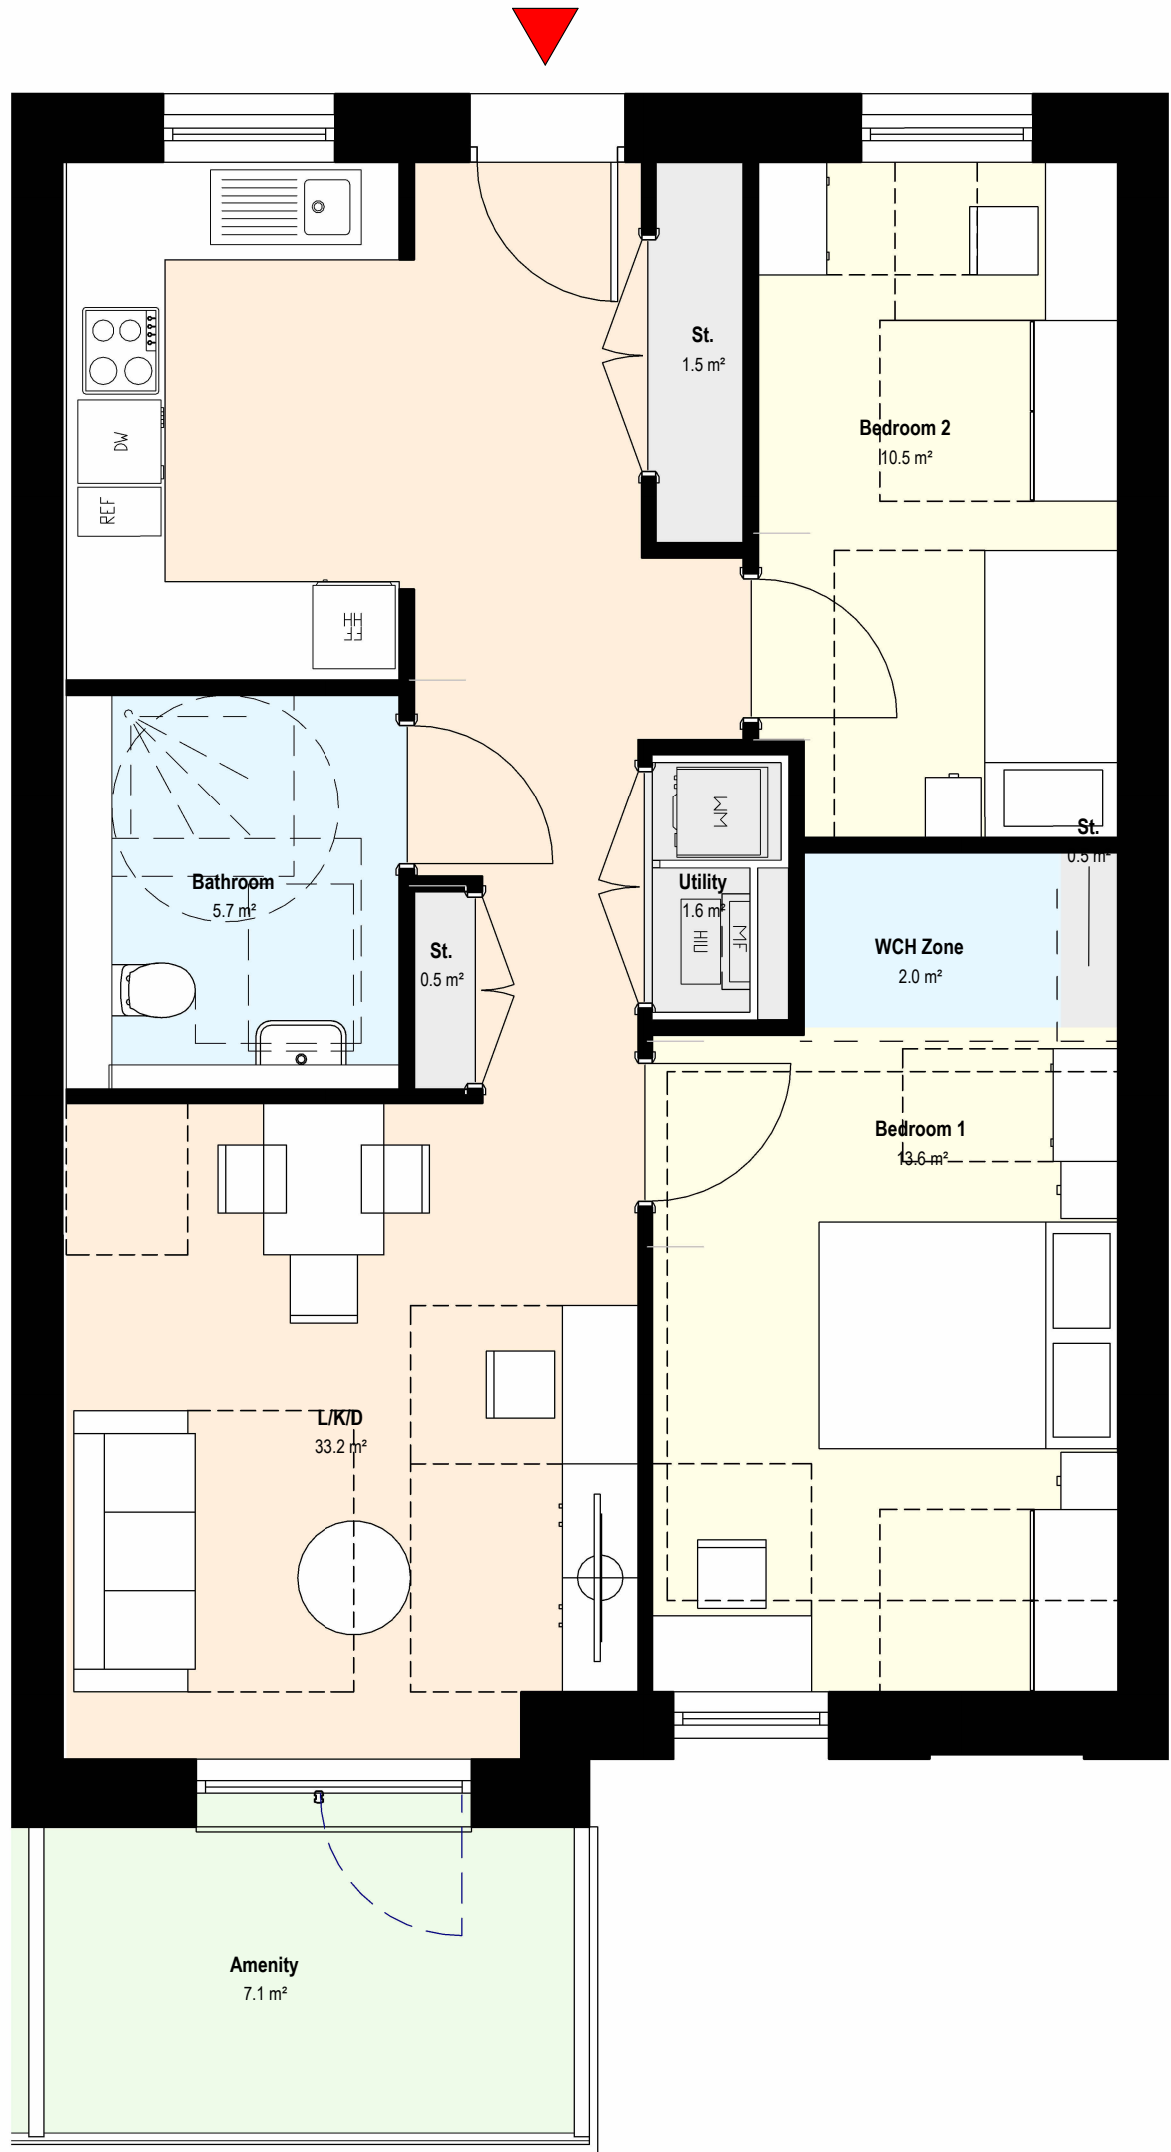

A2301-W	
Name	Area
L/K/D	33.2 m²
Bedroom 1	13.6 m²
Bedroom 2	10.5 m²
Bathroom	5.7 m²
WCH Zone	2.0 m²
Utility	1.6 m²
St.	1.5 m²
St.	0.5 m²
St.	0.5 m²

A2302-W	
Name	Area
L/K/D	31.8 m²
Bedroom 1	13.6 m²
Bedroom 2	10.8 m²
Bathroom	5.7 m²
WCH Zone	1.8 m²
Utility	1.6 m²
St.	1.5 m²
St.	0.5 m²
St.	0.4 m²

1

A2301-W
1 : 50

2

A2302-W
1 : 50

Client:
TRI 7 (& Fusion)

Project:
Lordship Lane, Wood Green, London

Drawing Title:
Block B&C 2 Bed WCH Apartment
Types
Drawing Status:
PLANNING

Corstorphine & Wright

Stourbridge Studio
The Old Library, Hagley Road, Stourbridge, West Midlands, DY8 1QH
01354 909 850

corstorphine-wright.com

Drawing No. 21820-0315				Revision P-00
Drawn DS	Checked AB	Paper Size A1	Scale 1 : 50	Date Aug 2023