Copyright. All Rights Reserved.
This work is copyright and cannot be re-produced or copied in any form or by any means (graphic, electronic or mechanical including photocopying) without the written permission of the originator. Any license, express or implied, to use this document for any purpose whatsoever is restricted to the terms of the agreement or implied agreement between the originator and the instructing party.

Unless otherwise stated all dimensions are in millimeters. Where dimensions are not given, drawings must not be scaled and the matter must be referred to the Landscape Architect. If the drawing includes conflicting details/dimensions the matter must be referred to the Landscape Architect. All dimensions must be checked on site. The Landscape Architect must be informed, by the Contractor, of any discrepancies before work proceeds.

THIS DRAWING IS TO BE READ IN CONJUNCTION WITH RELEVANT CONSULTANT'S DRAWINGS.

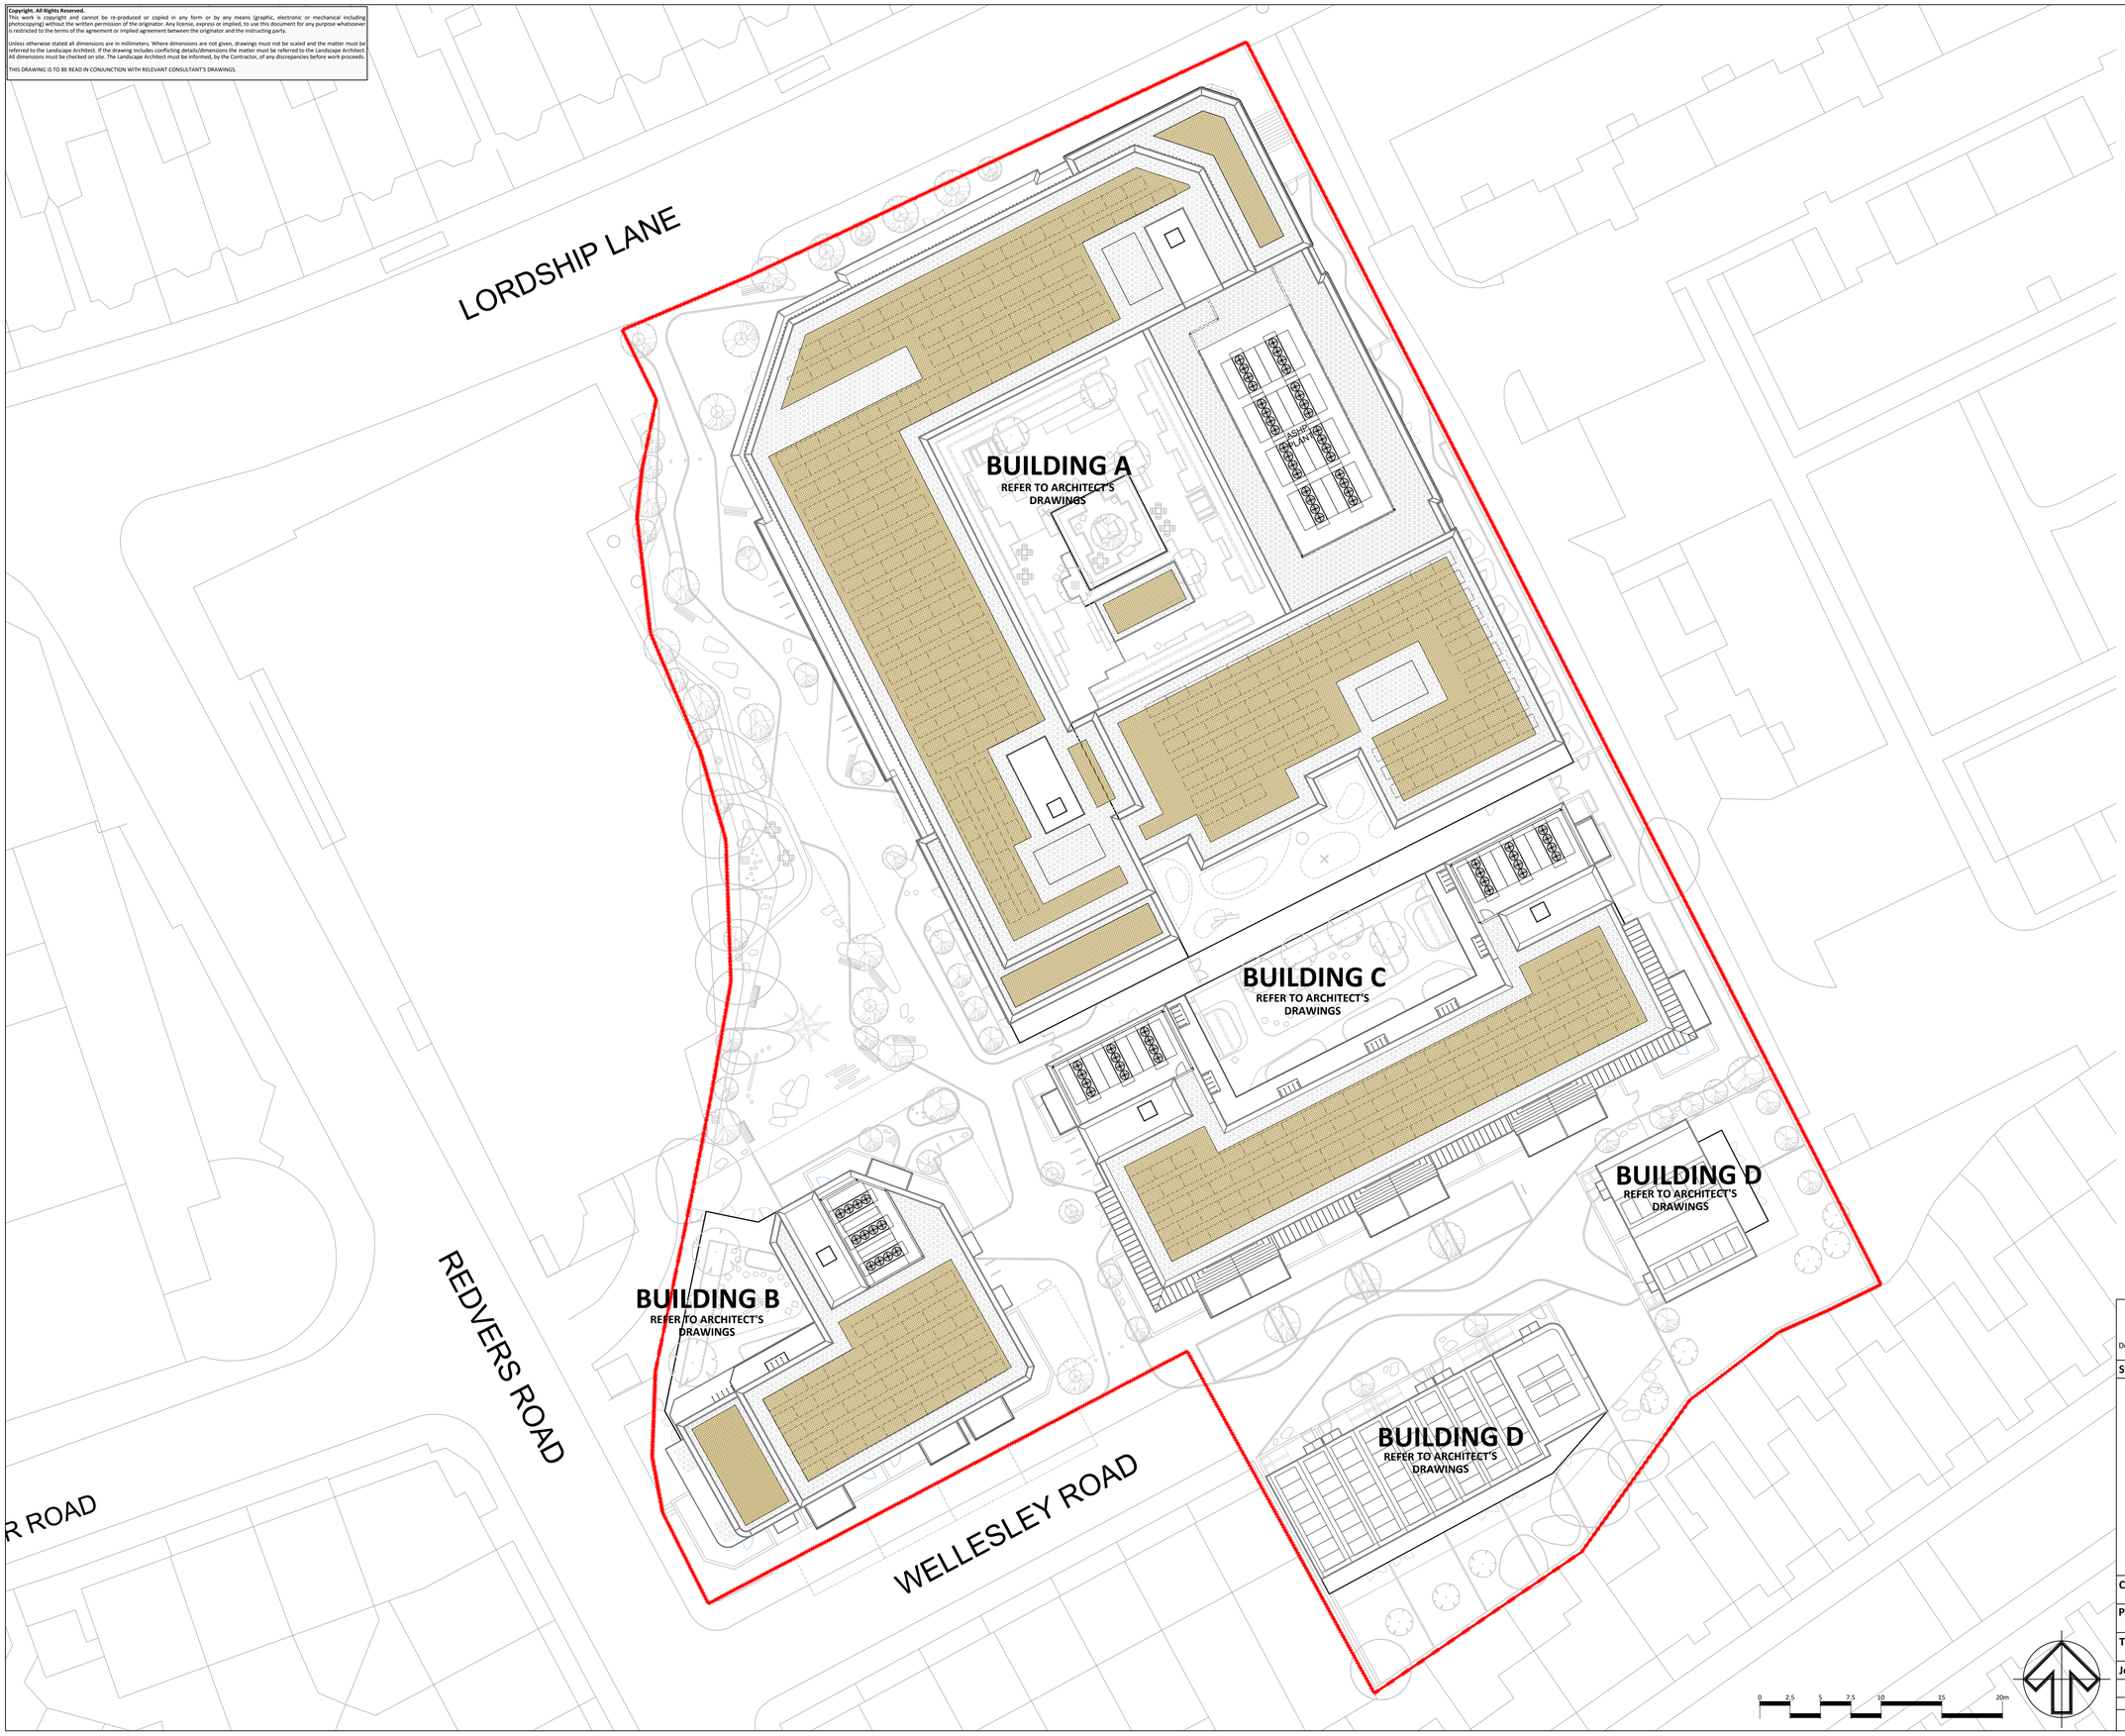

Legend

Site Boundary

Hardworks Legend

Loose Gravel
Maintenance Paths

Blue Roof Planting
Refer to Softworks Plan

Description / Revision Notes	XX / XX By / Chk	DD/MM/YY Date	00 Rev

Status: PLANNING

Park Hood
Chartered Landscape Architects

Hawarden House, 163 Upper Newtownards Road, Belfast, BT4 3HZ
T: +44 (0) 28 9029 8020 **E:** info@parkhood.com **parkhood.com**

Client: FUSION

Project: Lordship Lane, Wood Green
London

Title: Hardworks Plans - Roof

Job No: 7962 | **Scale@**A1 1:250 | **Date:** Janurary 2024

Drawing Number

Project	Originator	Volume	Level	Type	Role	Number	Revision
7962	PHL	SW	ZZ	DR	L	2203	00