






03 SECTION A-A
Section
Scale 1:50

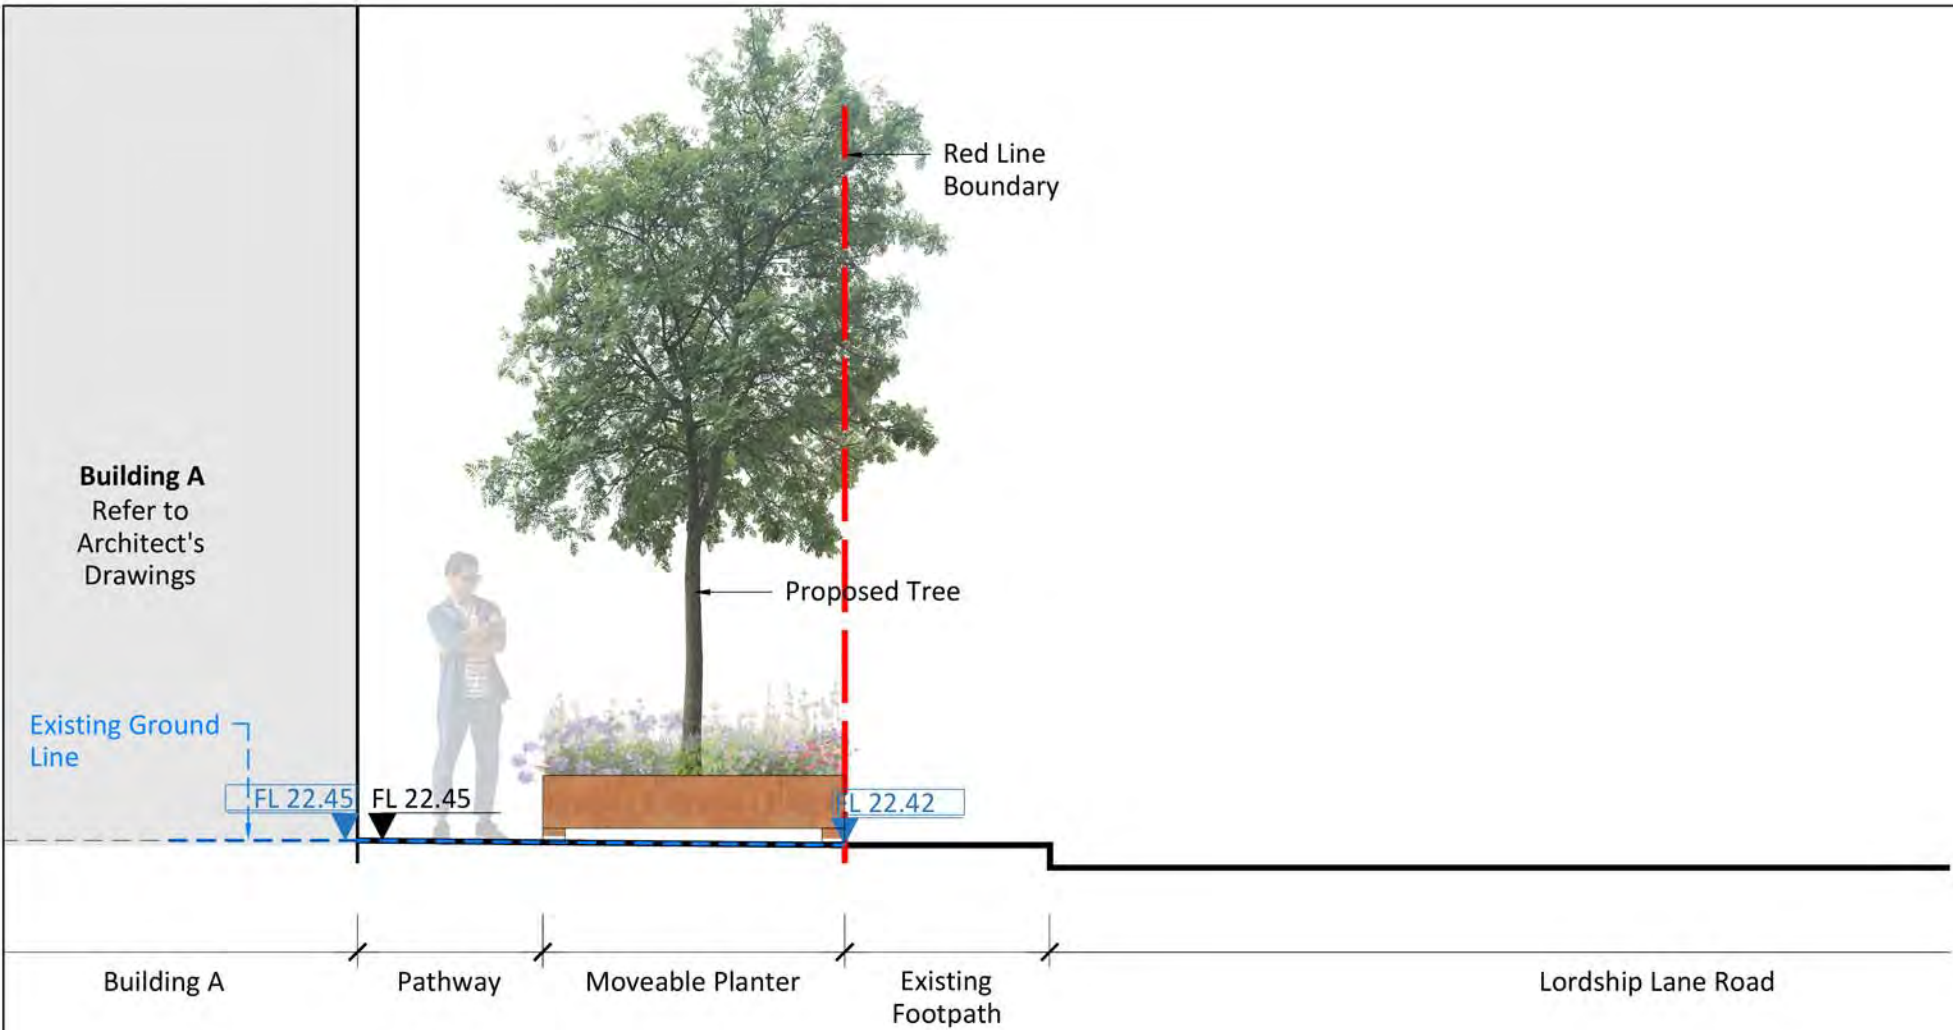

04 SECTION B-B
Section
Scale 1:50

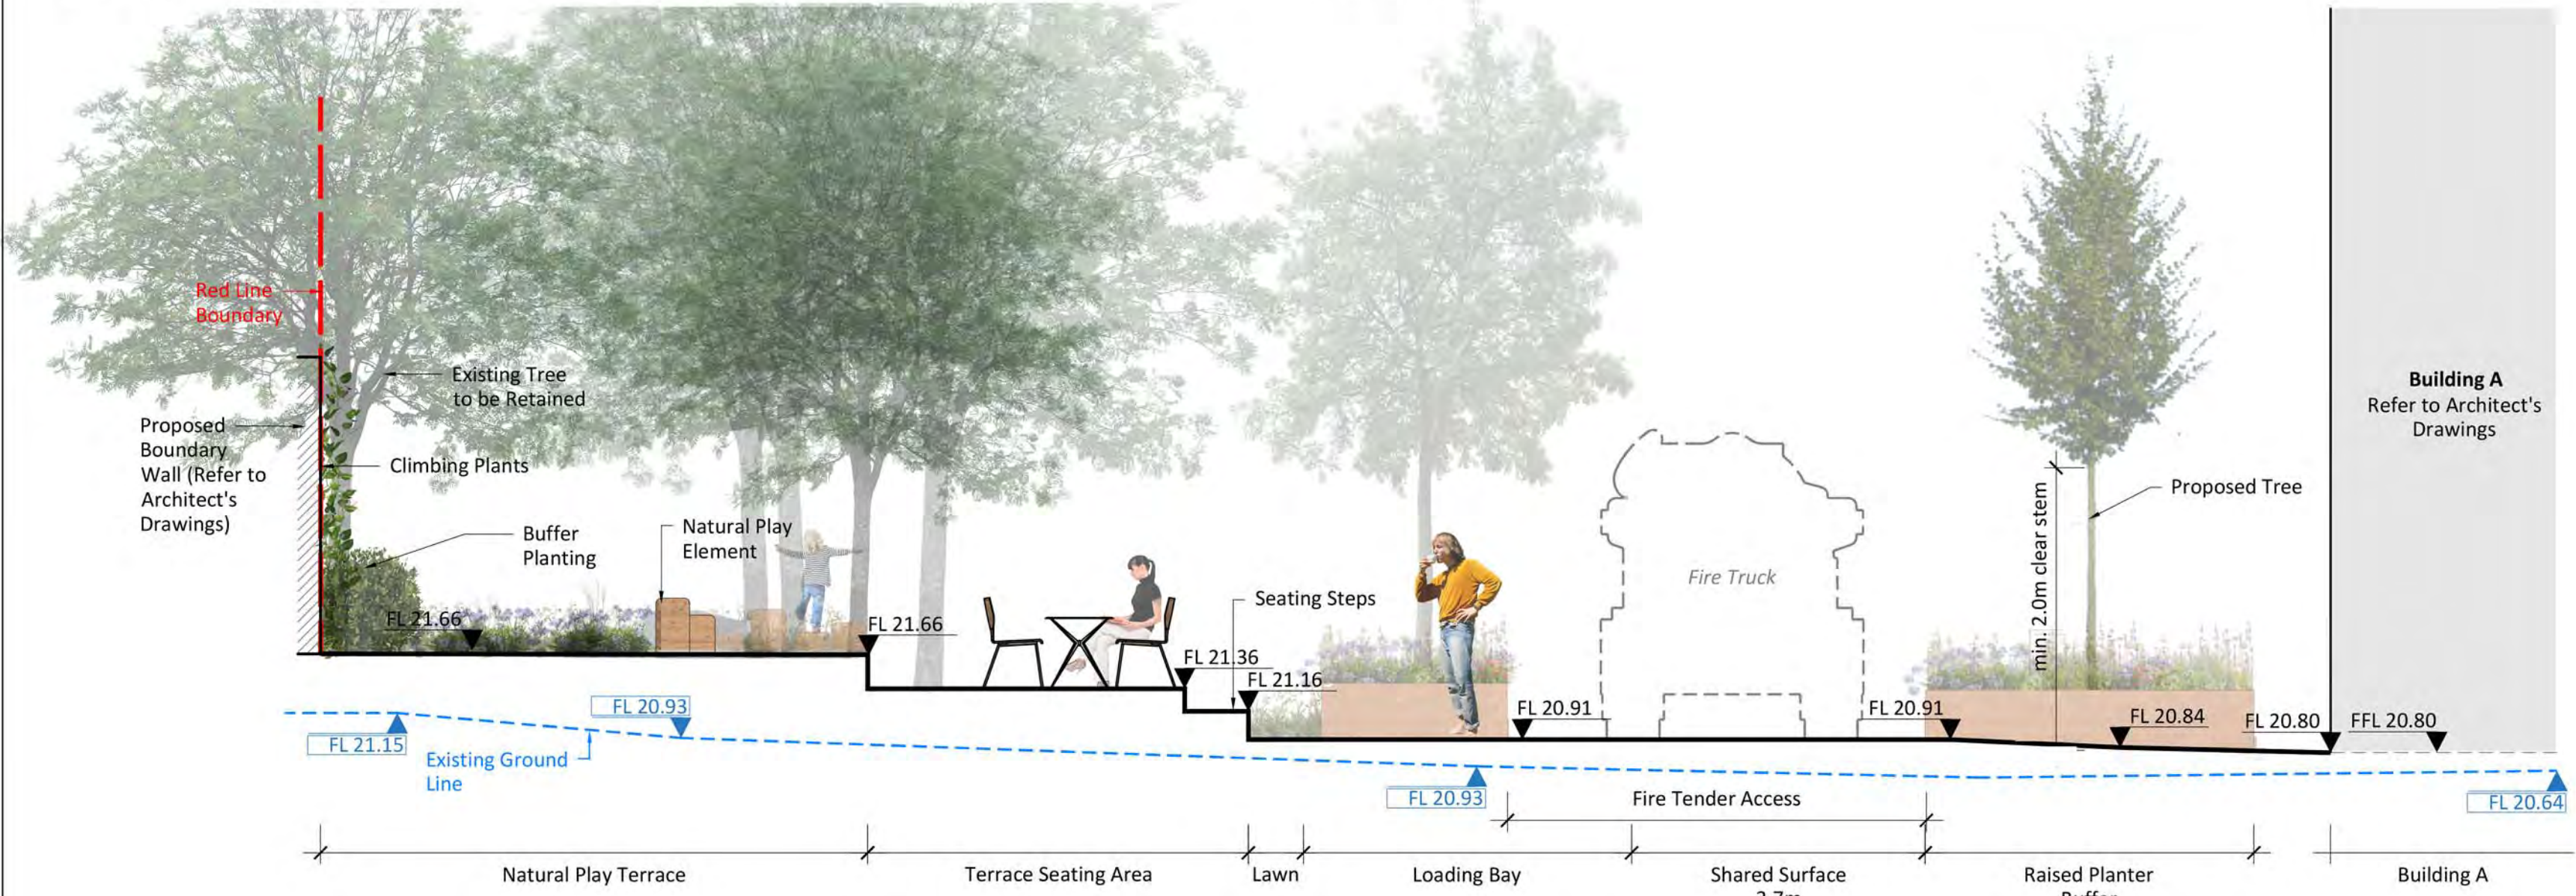

05 SECTION C-C
Section
Scale 1:50

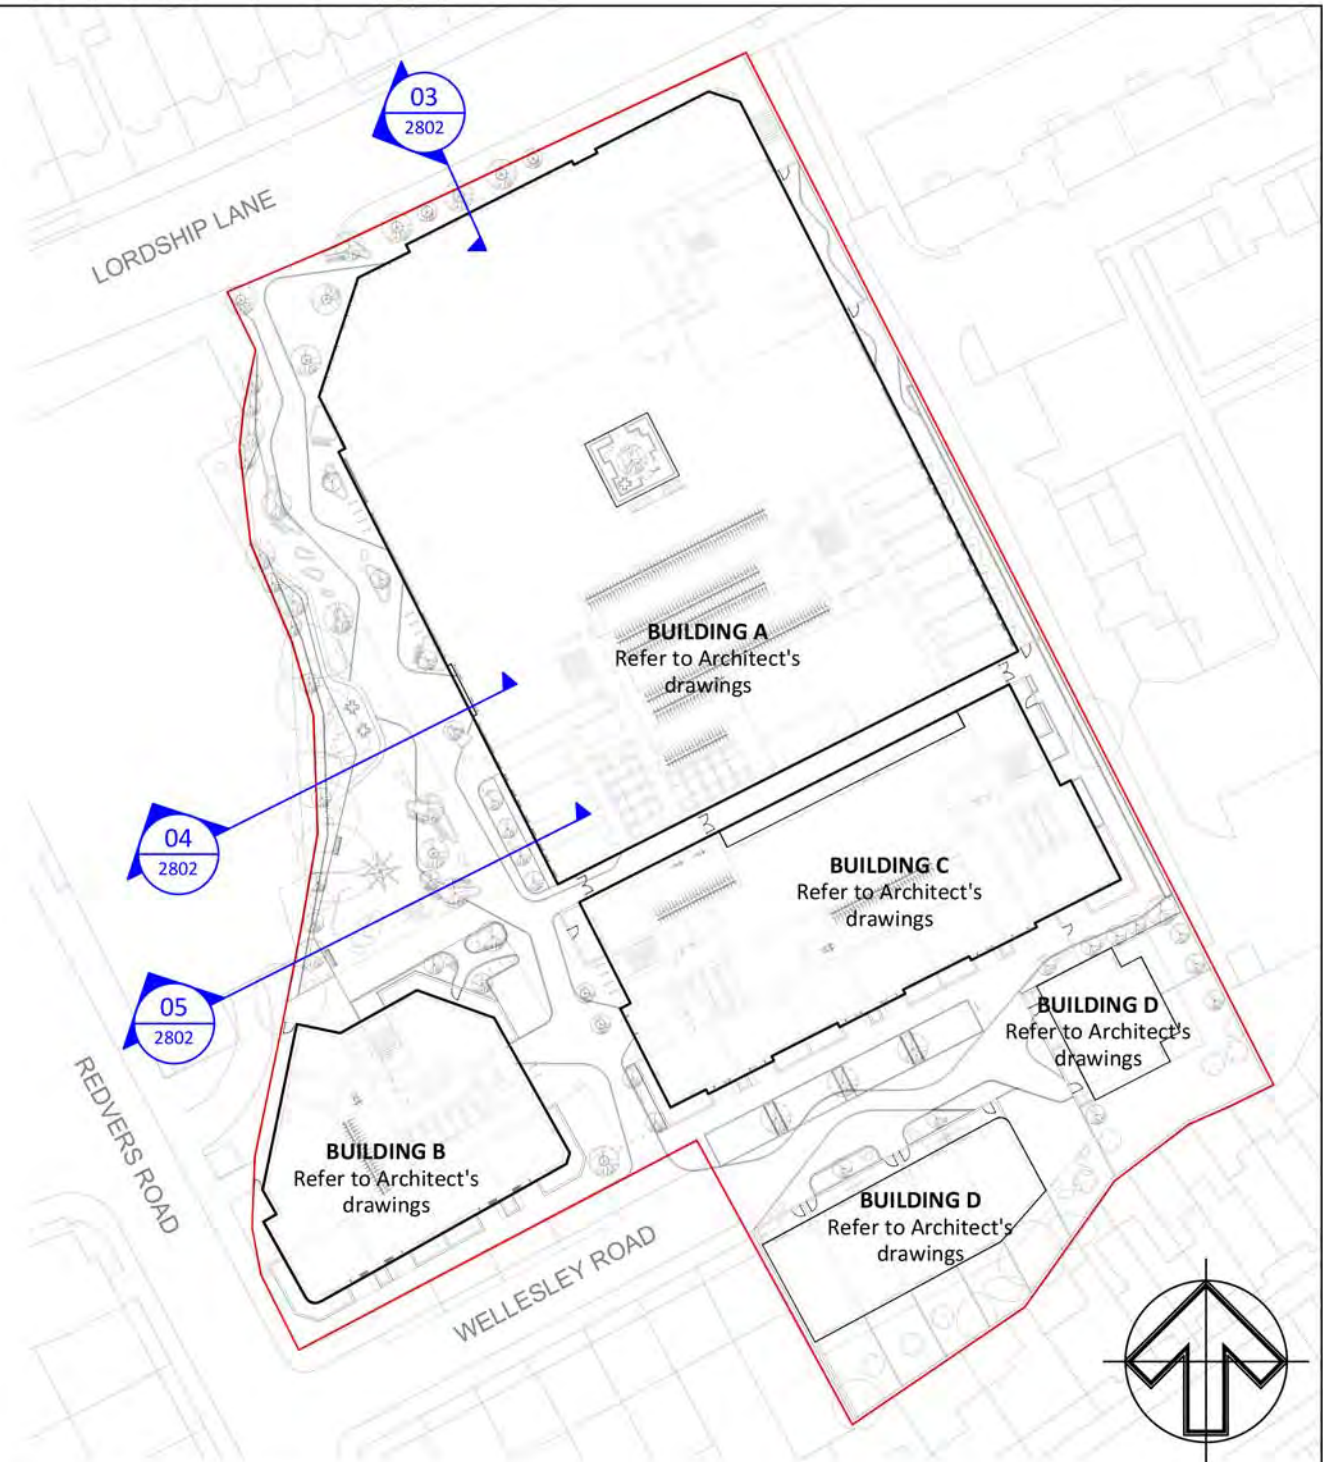

KEY PLAN
Plan
Scale 1:750

Copyright: All Rights Reserved.
This work is copyright and cannot be reproduced or copied in any form or by any means (graphic, electronic or mechanical including photocopying) without the written permission of the originator. Any license, express or implied, to use this document for any purpose whatsoever is restricted to the terms of the agreement or implied agreement between the originator and the instructing party.
Unless otherwise stated all dimensions are in millimeters. Where dimensions are not given, drawings must not be scaled and the matter must be referred to the Landscape Architect. If the drawing includes conflicting details/dimensions the matter must be referred to the Landscape Architect. All dimensions must be checked on site. The Landscape Architect must be informed by the Contractor, of any discrepancies before work proceeds.
THIS DRAWING IS TO BE READ IN CONJUNCTION WITH RELEVANT CONSULTANT'S DRAWINGS.

Description	Revision Notes	XX / XX	DD / MM / YY	00
		By / Chk	Date	Rev

Status: PLANNING



Hawarden House, 163 Upper Newtownards Road, Belfast, BT4 3HZ
T: +44 (0) 28 9029 8020 E: info@parkhood.com parkhood.com

Client: FUSION

Project: Lordship Lane, Wood Green
London

Title: Landscape Site Sections - 2 of 4

Job No: 7962 Scale@A1 1:50 Date: Nov 2023

Drawing Number

Project	Originator	Volume	Level	Type	Role	Number	Revision
7962	PHL	SW	00	DR	L	2802	00