




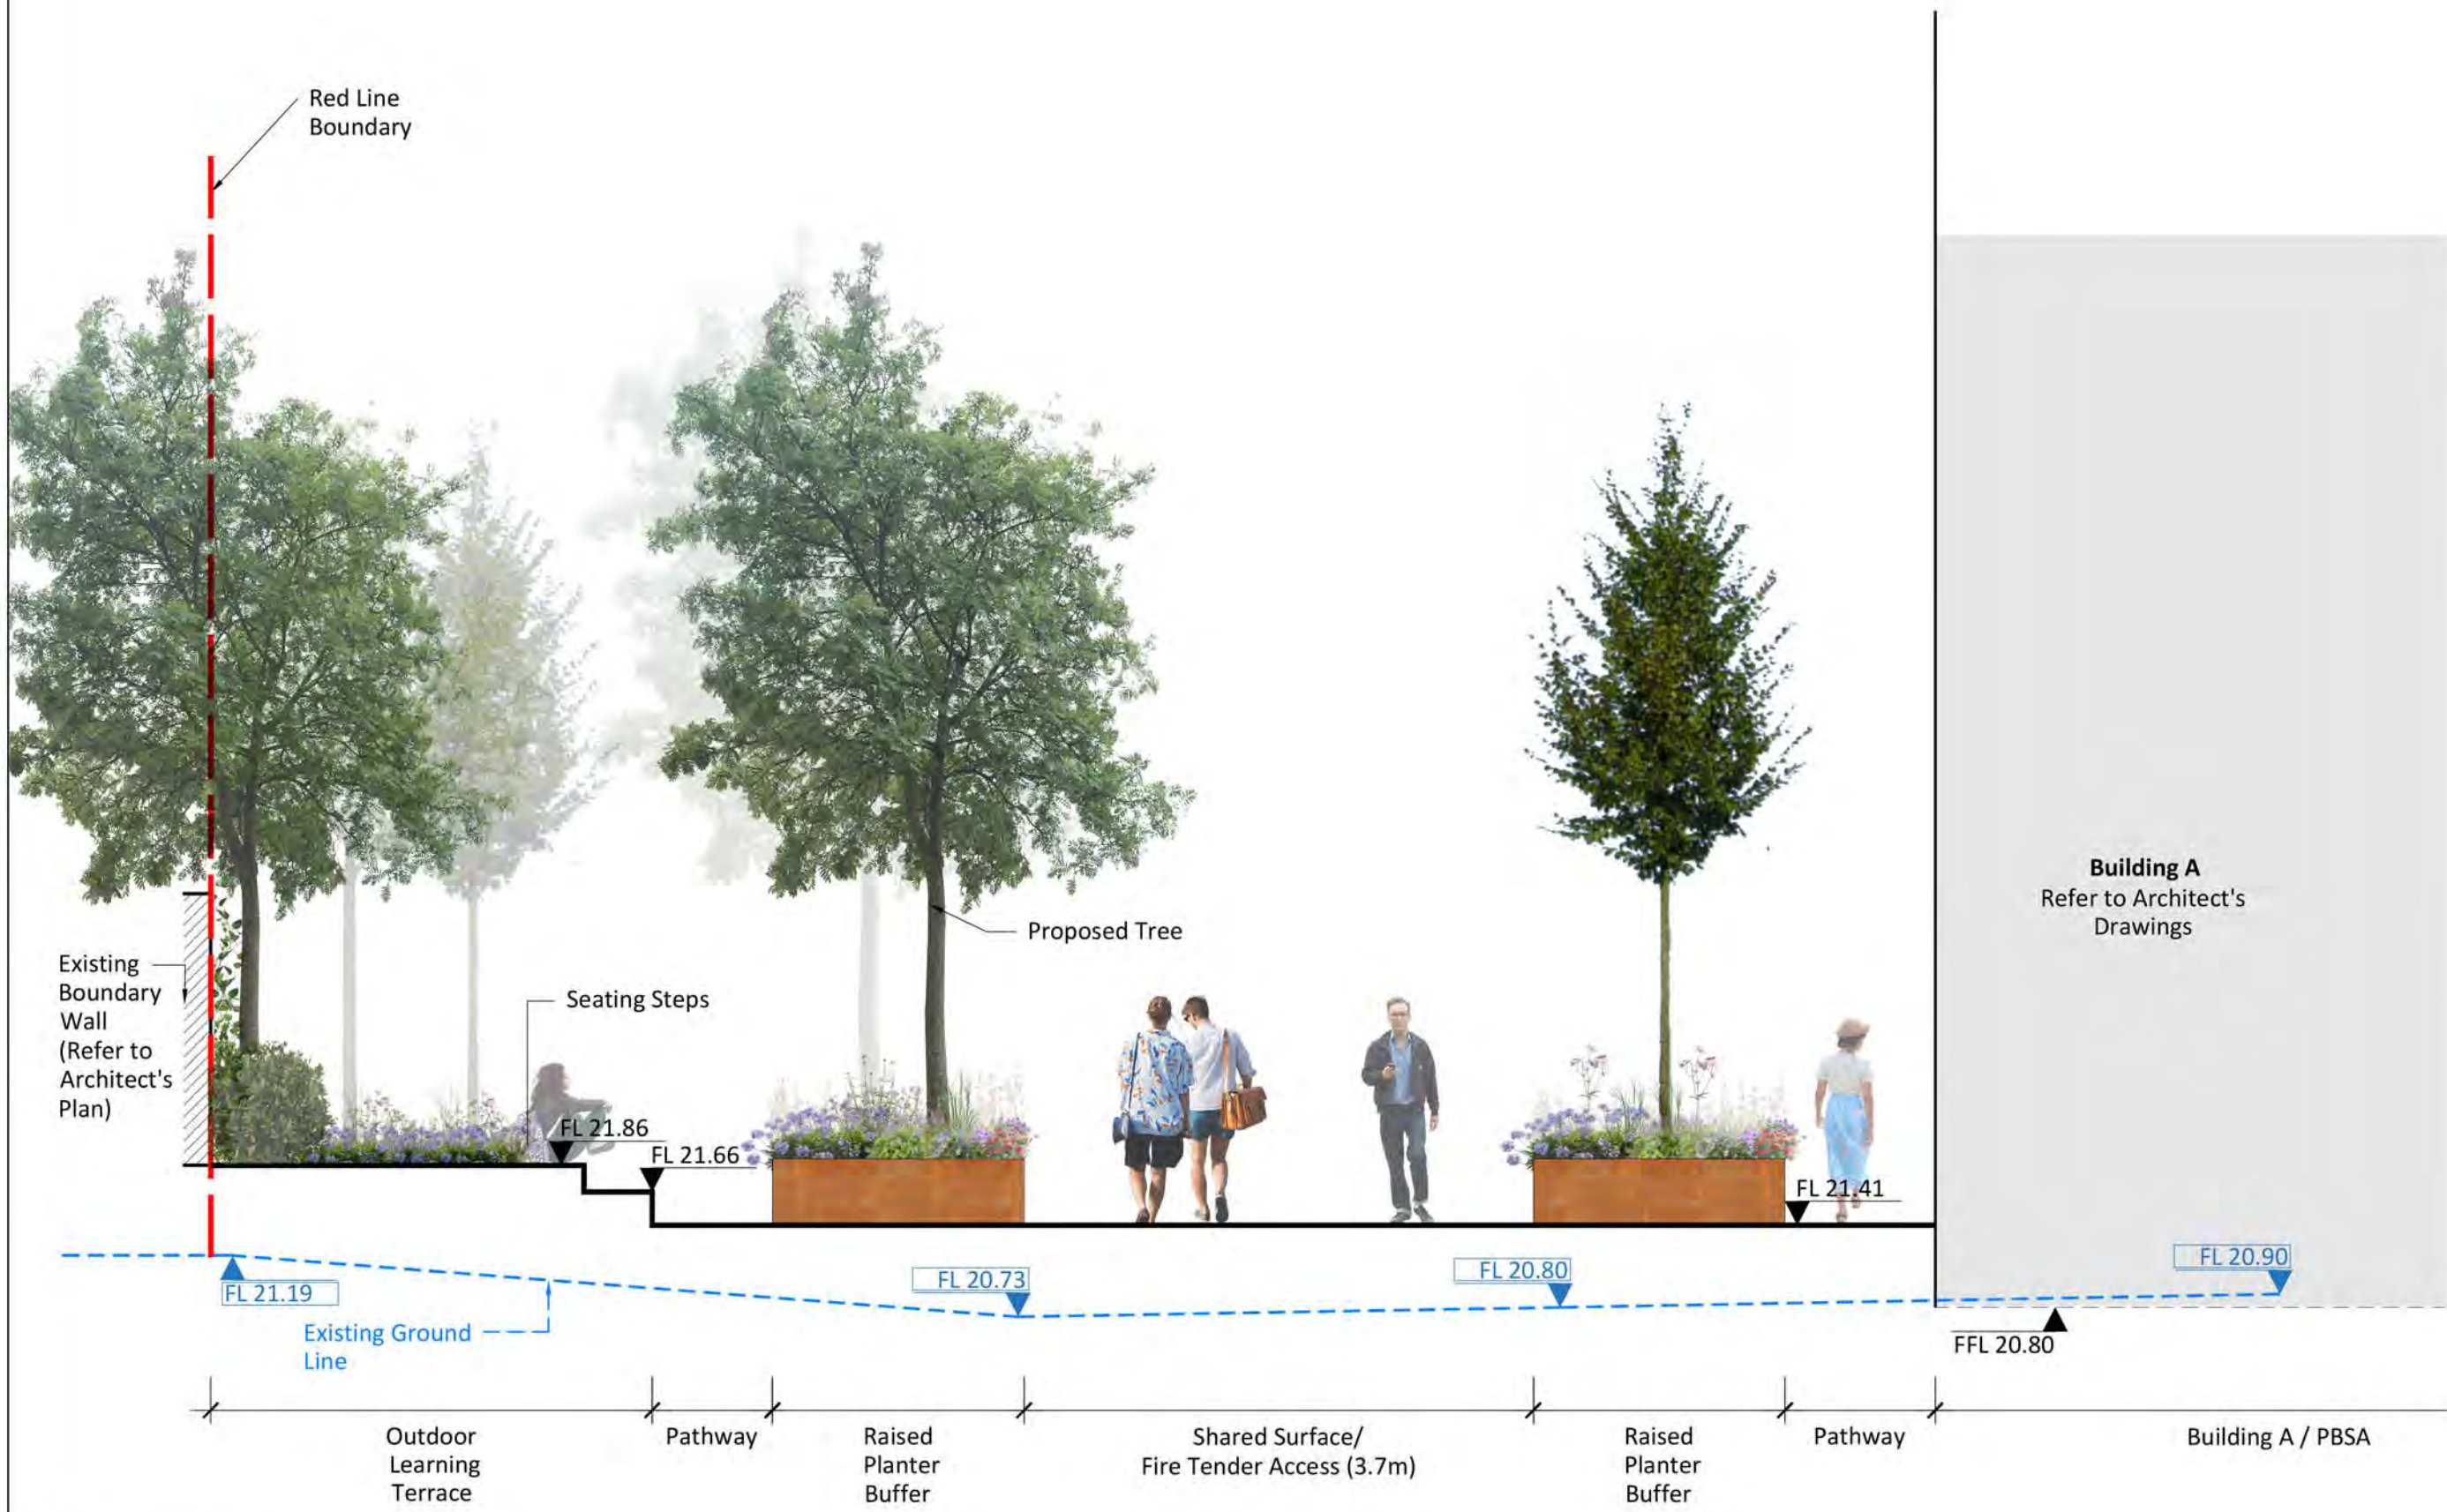


01A | SECTION A-A
Section
Scale 1:50

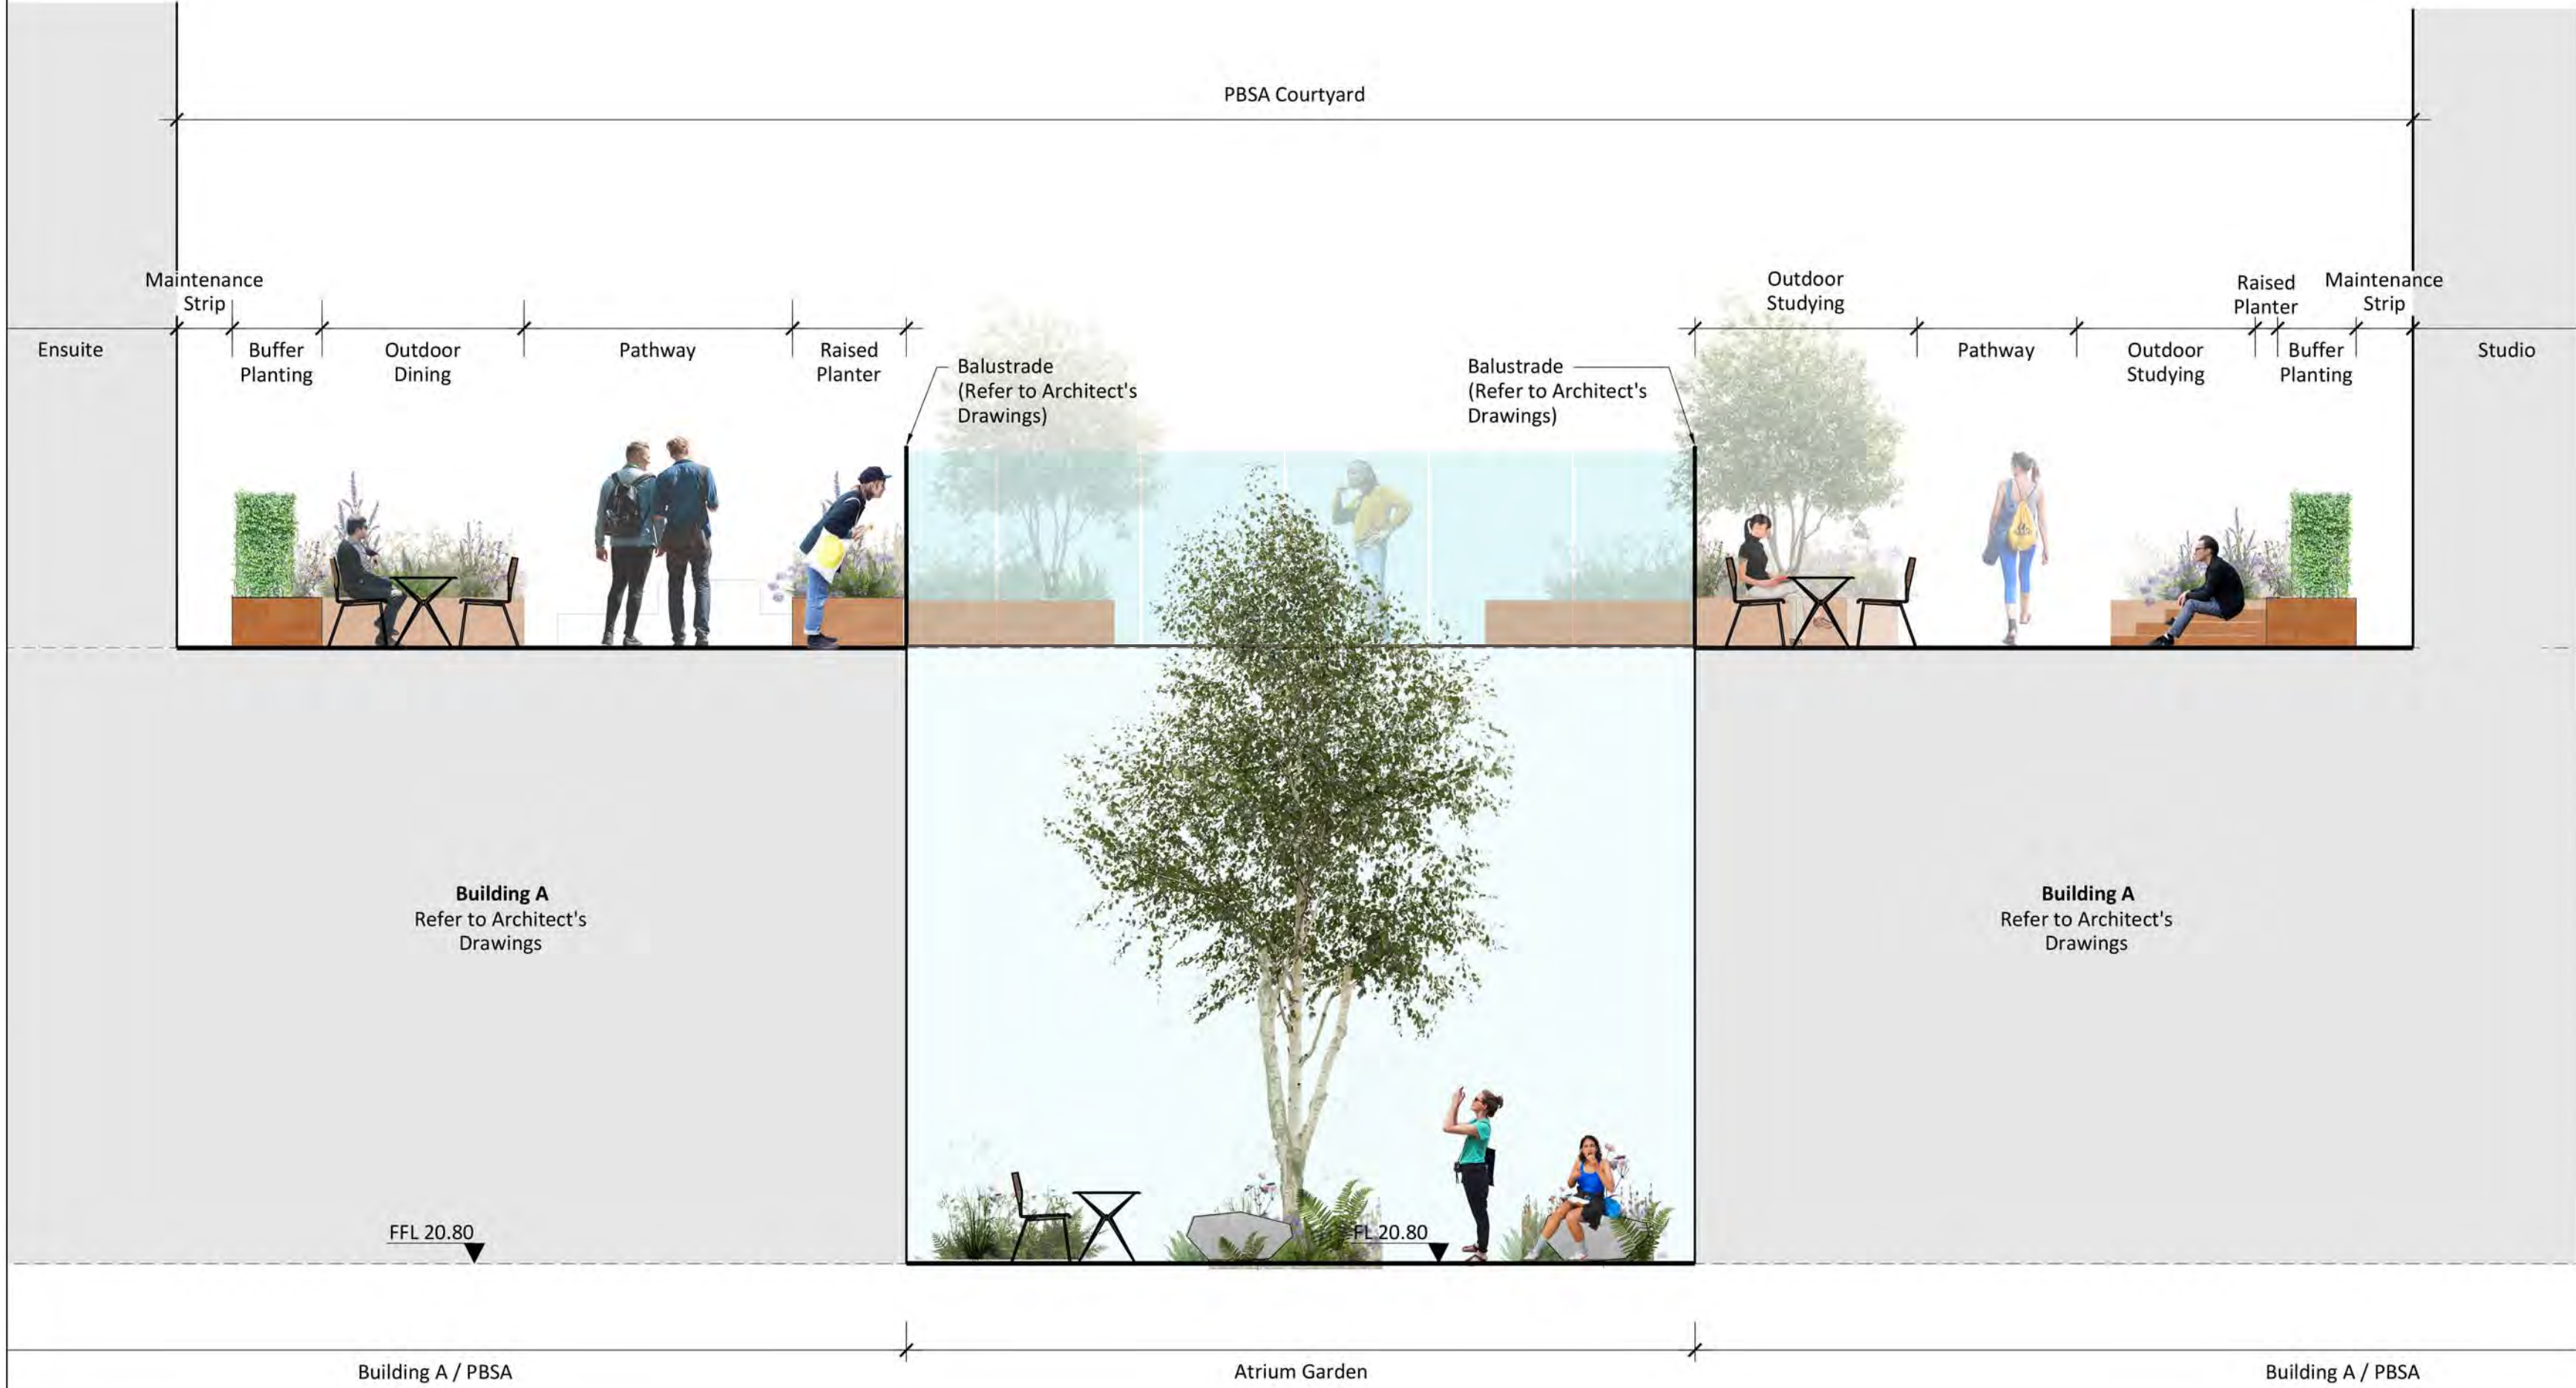

01B | SECTION B-B
Section
Scale 1:50

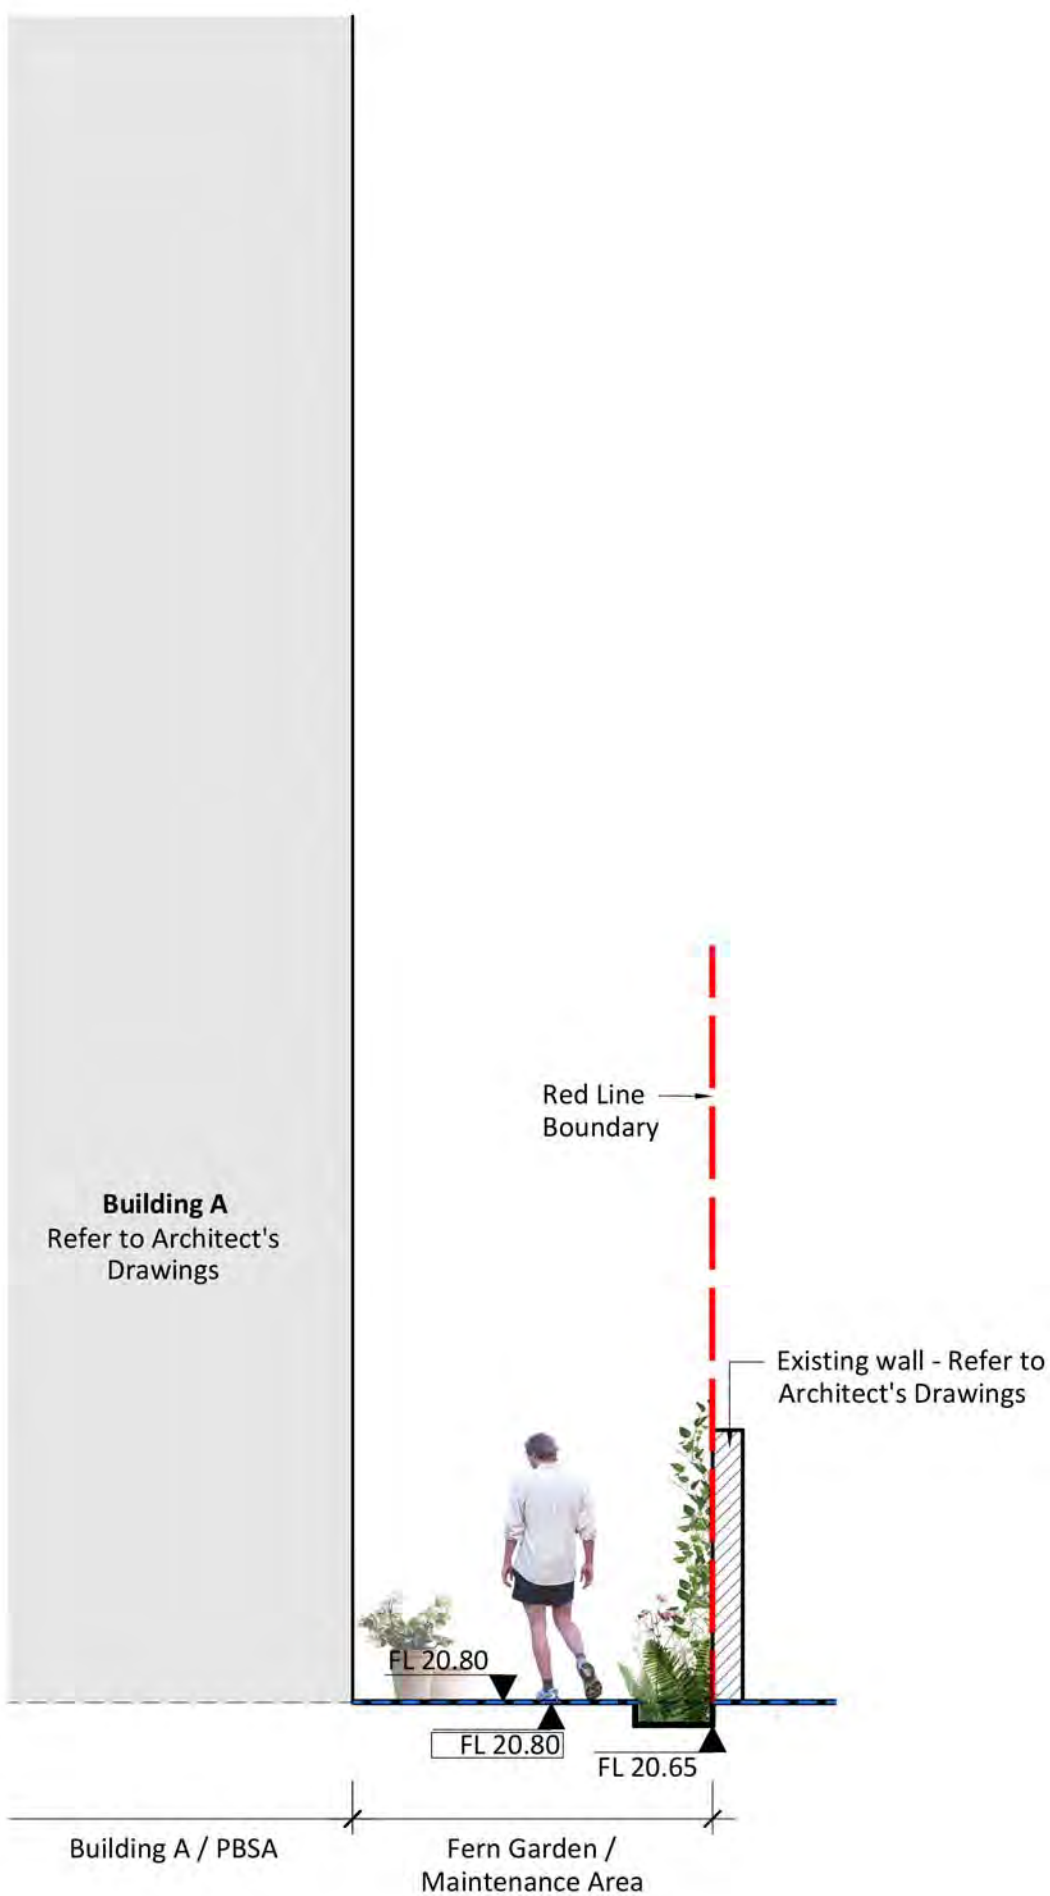

02 | SECTION C-C
Section
Scale 1:50

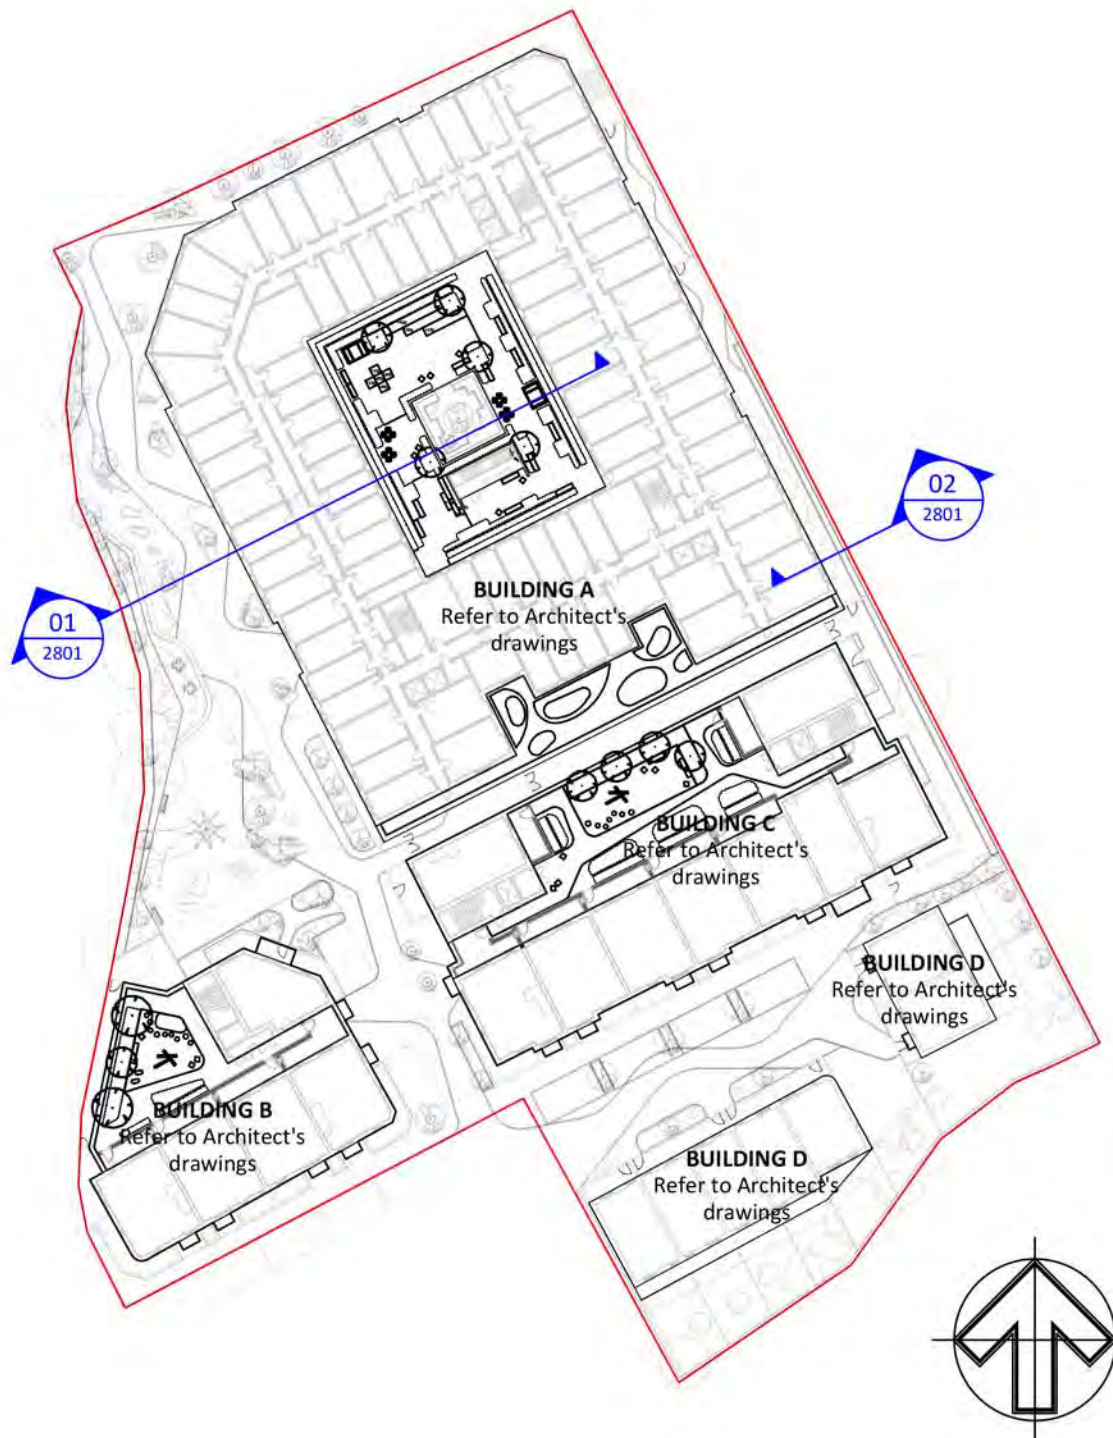

KEY PLAN
Plan
Scale 1:750

Copyright. All Rights Reserved.
This work is copyright and cannot be re-produced or copied in any form or by any means (graphic, electronic or mechanical including photocopying) without the written permission of the originator. Any terms, express or implied, to use this document for any purpose whatsoever is restricted to the terms of the agreement or implied agreement between the originator and the instructing party.
Unless otherwise stated all dimensions are in millimeters. Where dimensions are not given, drawings must not be scaled and the matter must be referred to the Landscape Architect. If the drawing includes conflicting details/dimensions the matter must be referred to the Landscape Architect. All dimensions must be checked on site. The Landscape Architect must be informed, by the Contractor, of any discrepancies before work proceeds.
THIS DRAWING IS TO BE READ IN CONJUNCTION WITH RELEVANT CONSULTANT'S DRAWINGS.

Description	Revision Notes	XX / XX	XX / MM / YY	00
By / Chk	Date			Rev

Status: PLANNING



Client: FUSION

Project: Lordship Lane, Wood Green
London

Title: Landscape Site Sections - 1 of 4

Job No: 7962
Scale: A1 1:50
Date: Nov 2023

Project	Originator	Volume	Level	Type	Role	Number	Revision
7962	PHL	SW	ZZ	DR	L	2801	00