





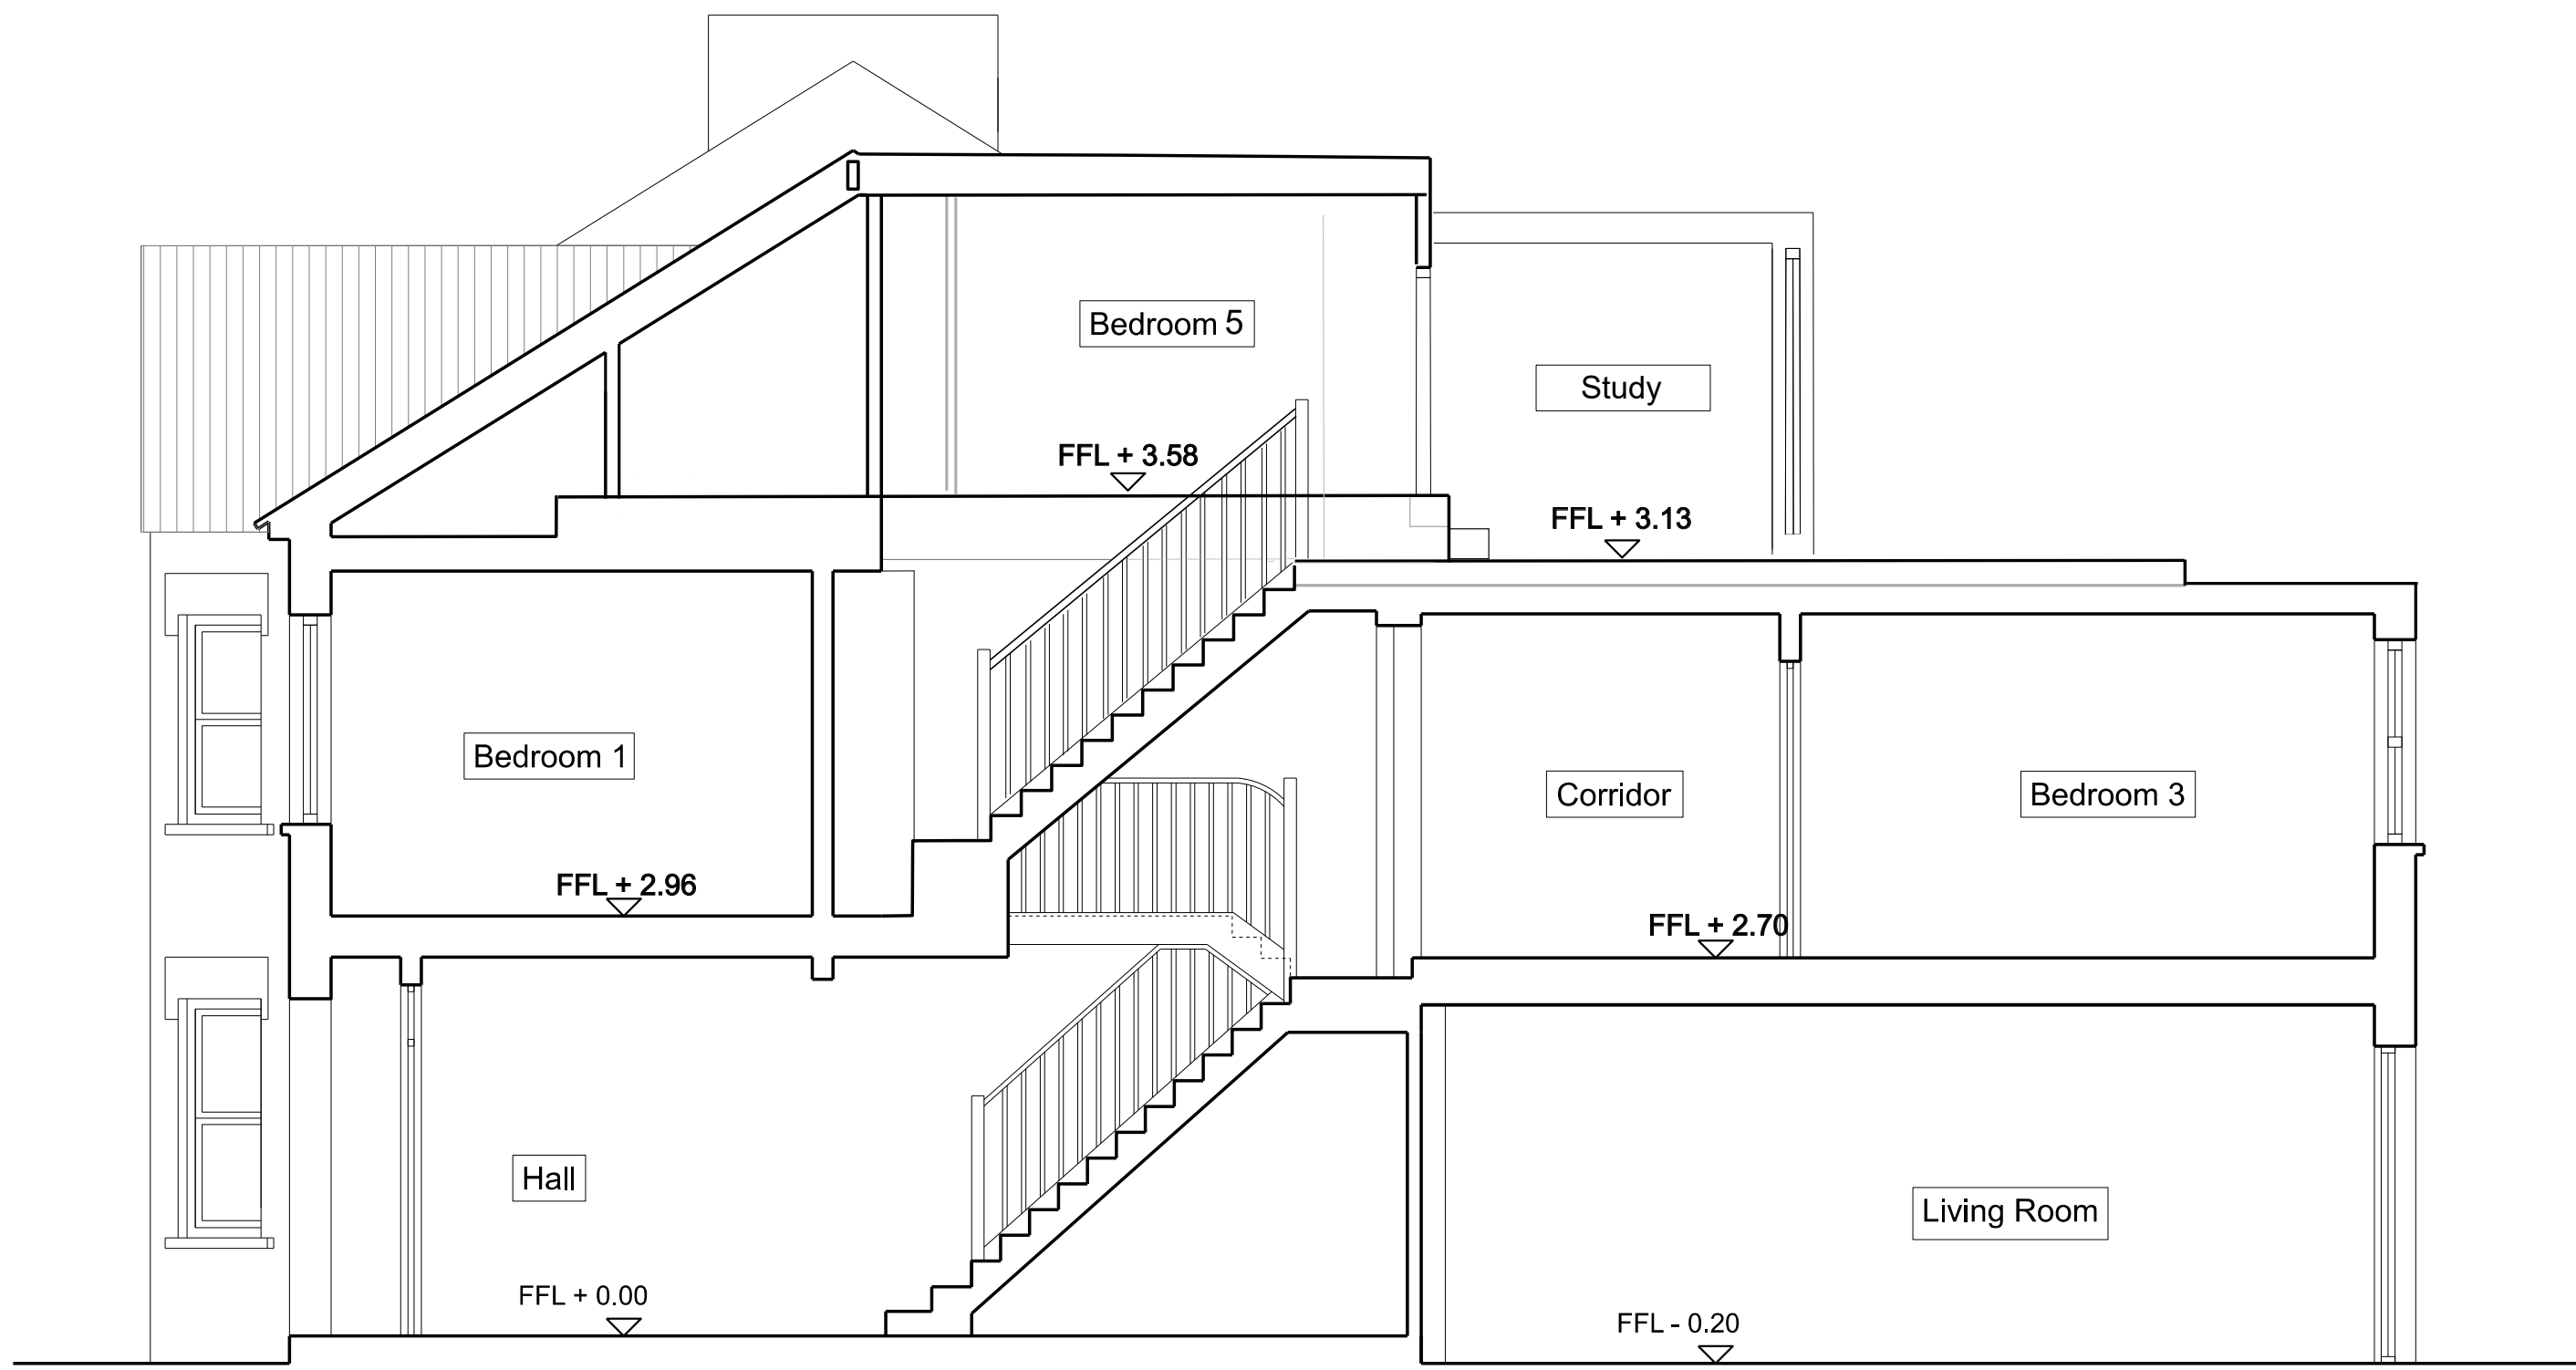


A SECTION A-A
P_100 Section 1:50

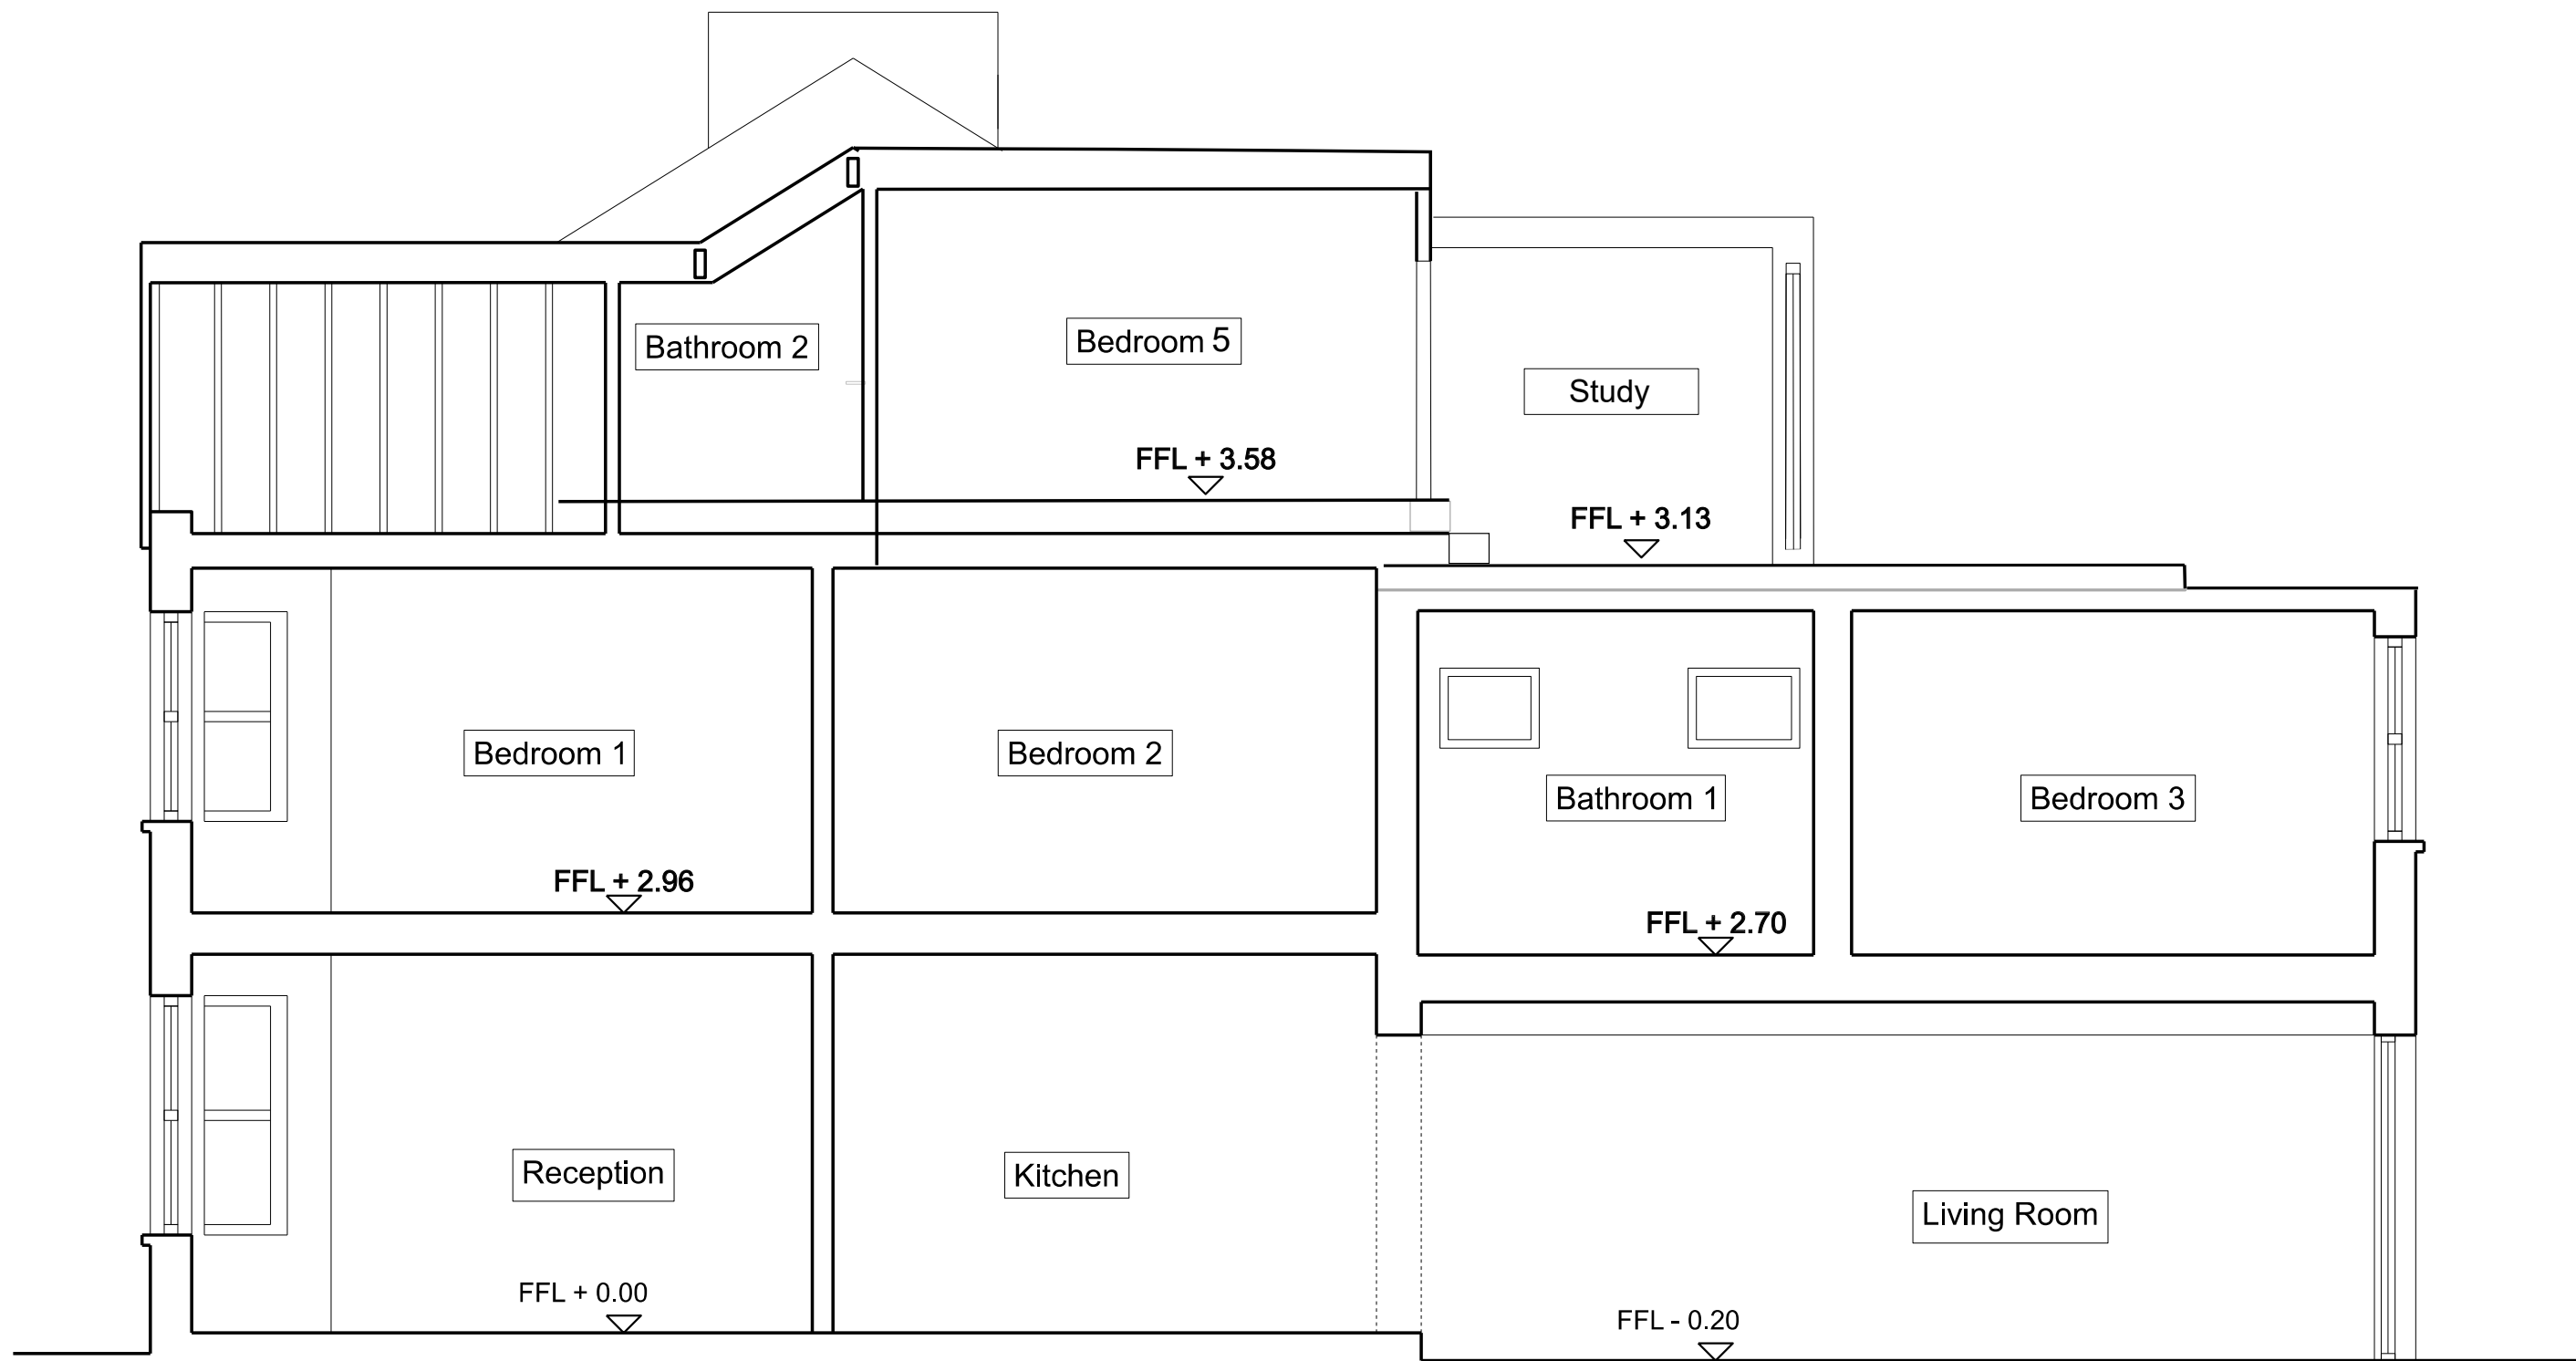

B SECTION B-B
P_100 Section 1:50

Key

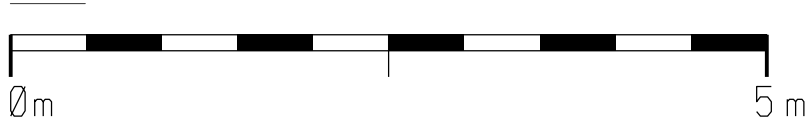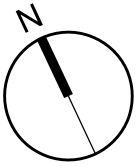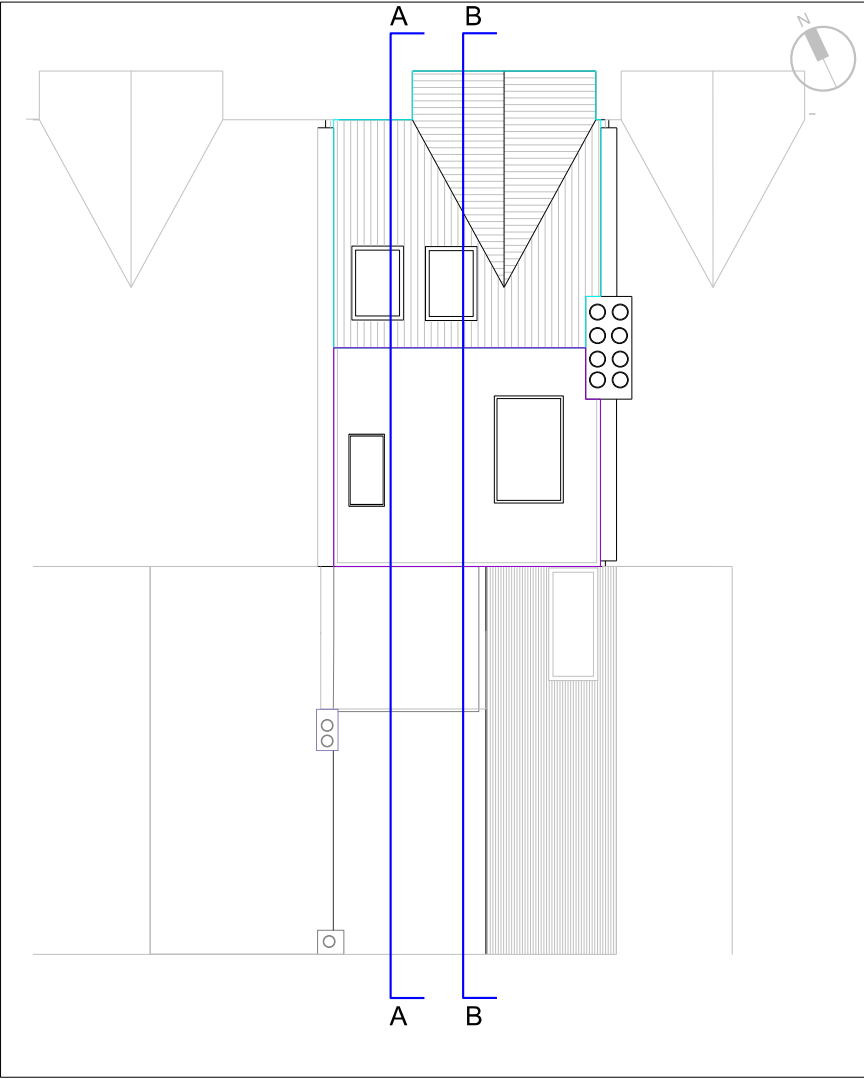

A	-	-	-	-
Rev	Notes	BY	Check	Date

REVISIONS

- General Notes:
- All dimensions to be checked on site.
 - Do not scale from this drawing.
 - Drawing to be read in conjunction with all other relevant information.
 - Do not measure dimensions directly from electronic drawings.

Drawing Status: **PLANNING**

Project:
Wightman Road
Drawing Title:

Existing Sections

drawing no.			revision		stage
2 / 5000			1		1
scale	size	drawn	date		
1:50	A1	GMT	22 February 2024		