



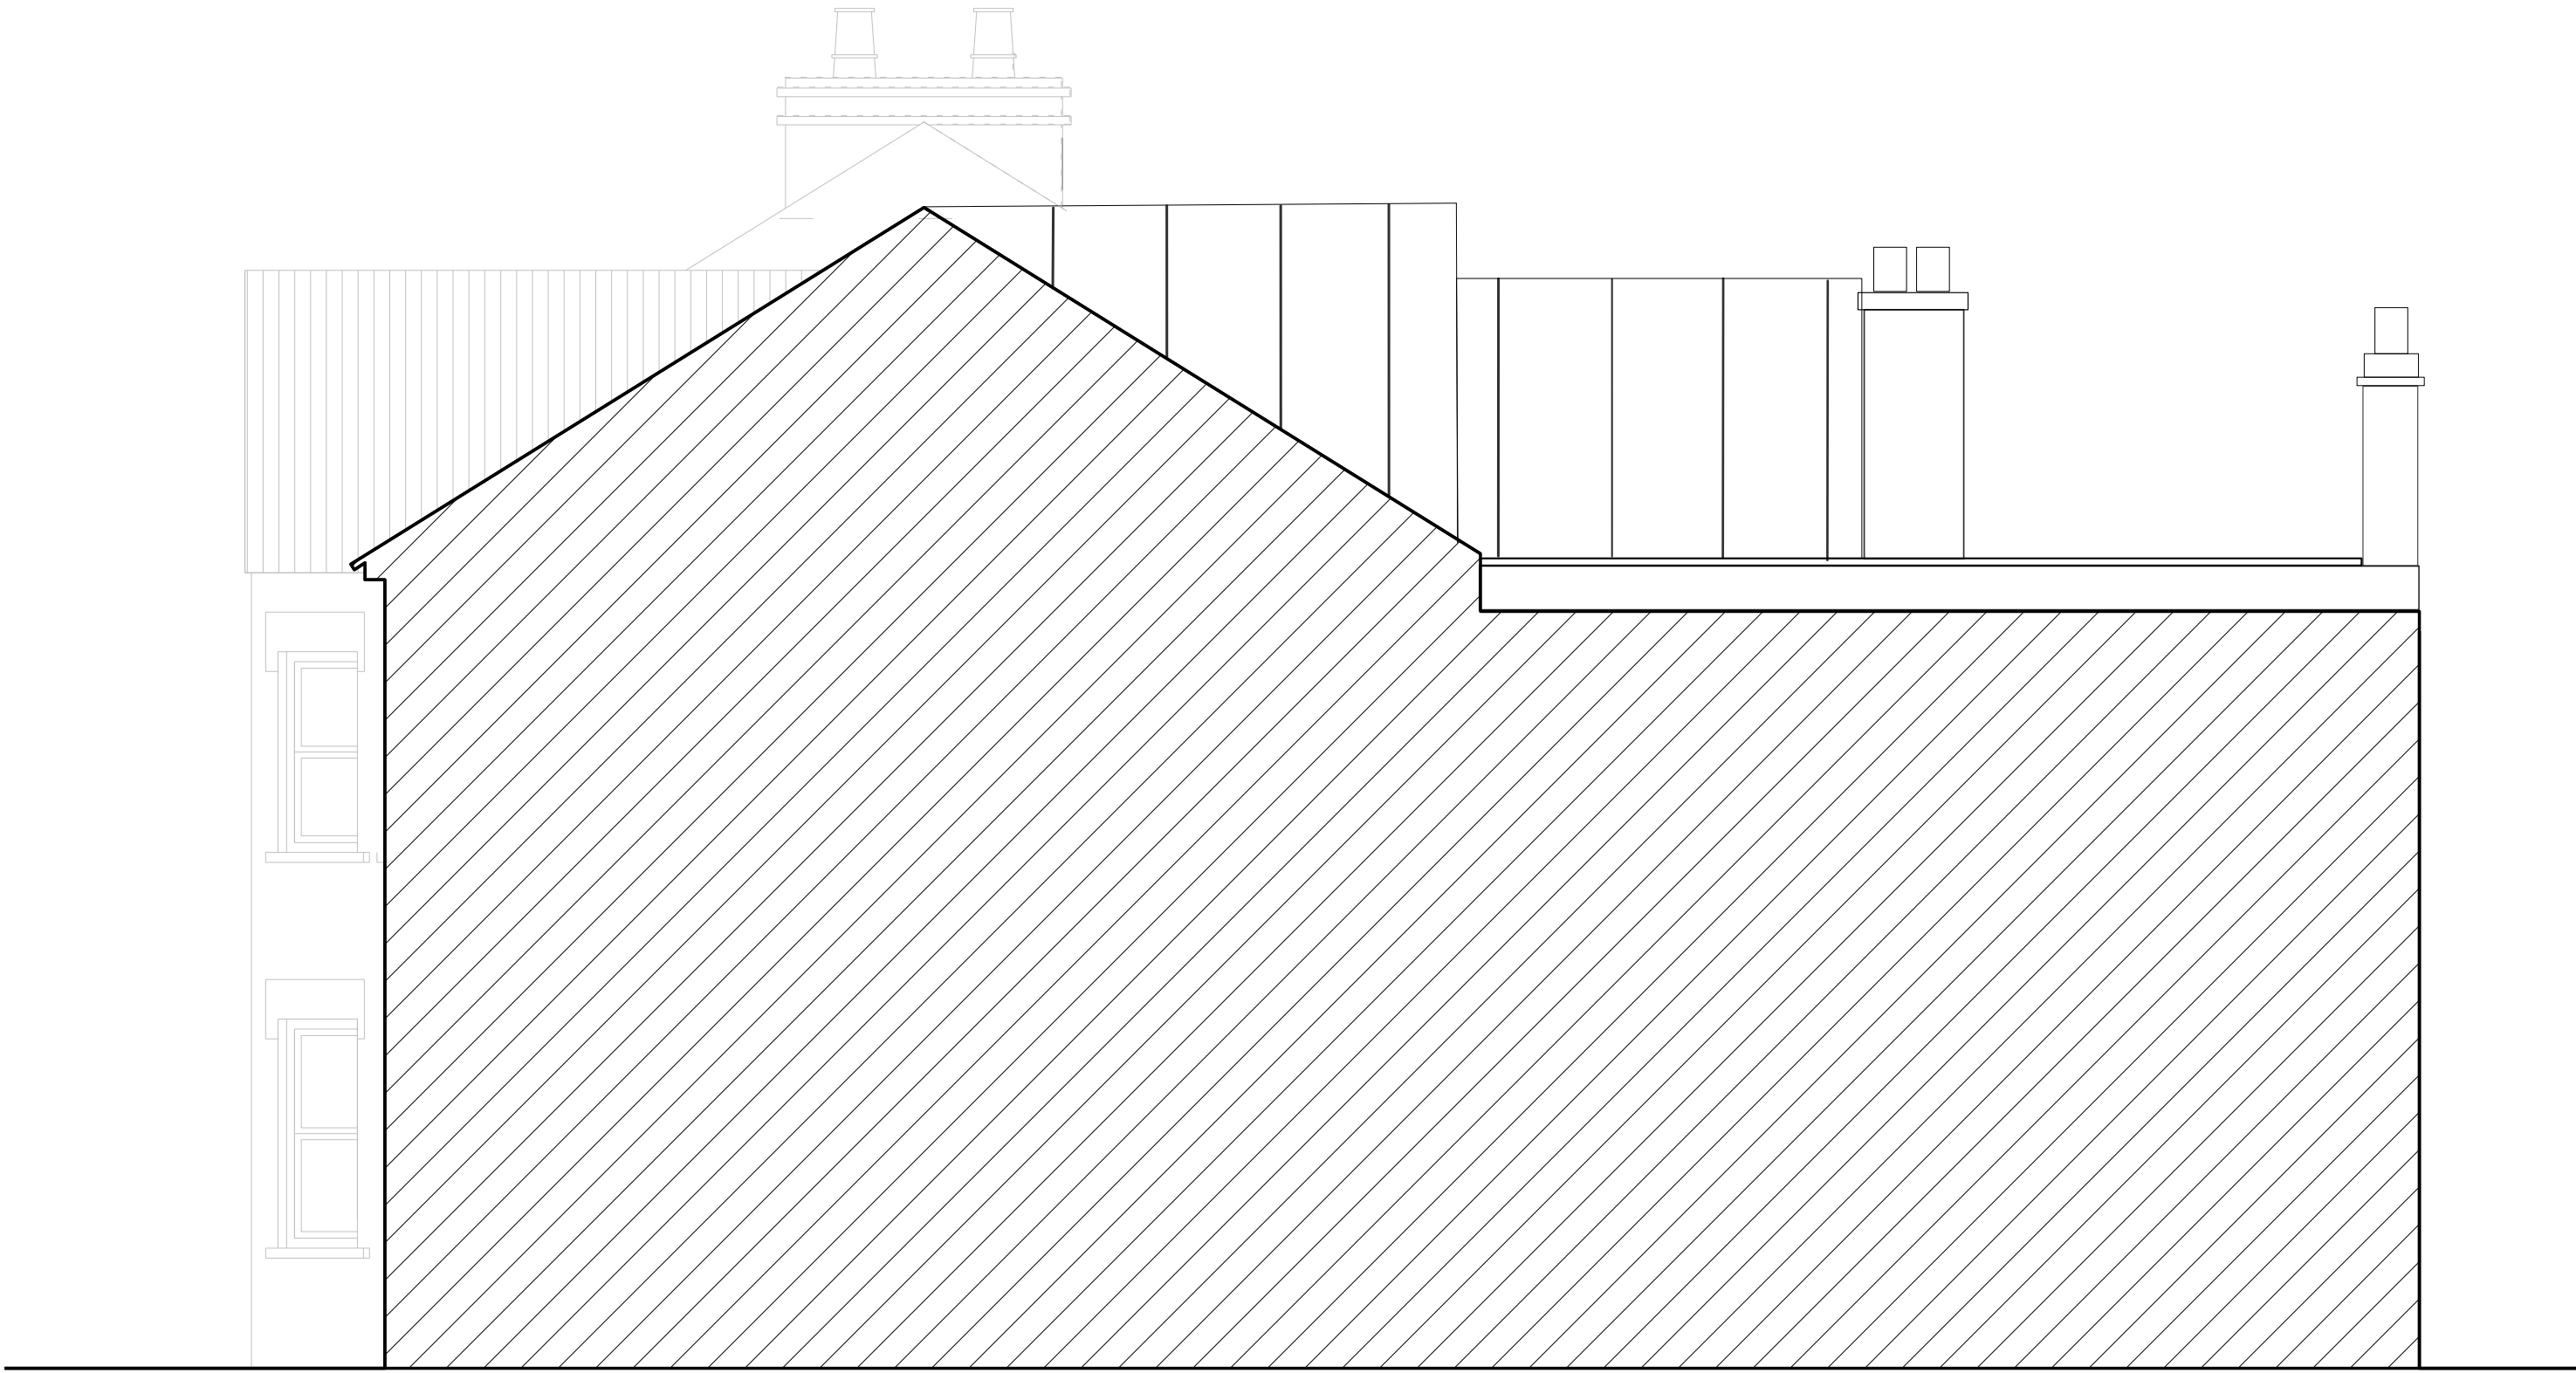


A SIDE ELEVATION 01
05-2000 Section 1:50



B SIDE ELEVATION 01
05-2000 Section 1:50

Key

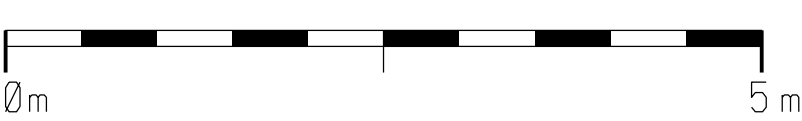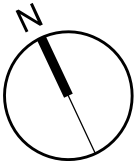

A	-	-	-	-
---	---	---	---	---

Rev	Notes	BY	Check	Date
-----	-------	----	-------	------

REVISIONS

General Notes:
1. All dimensions to be checked on site.
2. Do not scale from this drawing.
3. Drawing to be read in conjunction with all other relevant information.
4. Do not measure dimensions directly from electronic drawings.

Drawing Status: **PLANNING**

Project:
Wightman Road
Drawing Title:
Existing Side Elevations

drawing no.	revision	stage
2 / 4000	1	1
scale	size	drawn
1:50	A1	GMT
date	22 February 2024	