





A SIDE ELEVATION 01
05-2000 Section 1:50

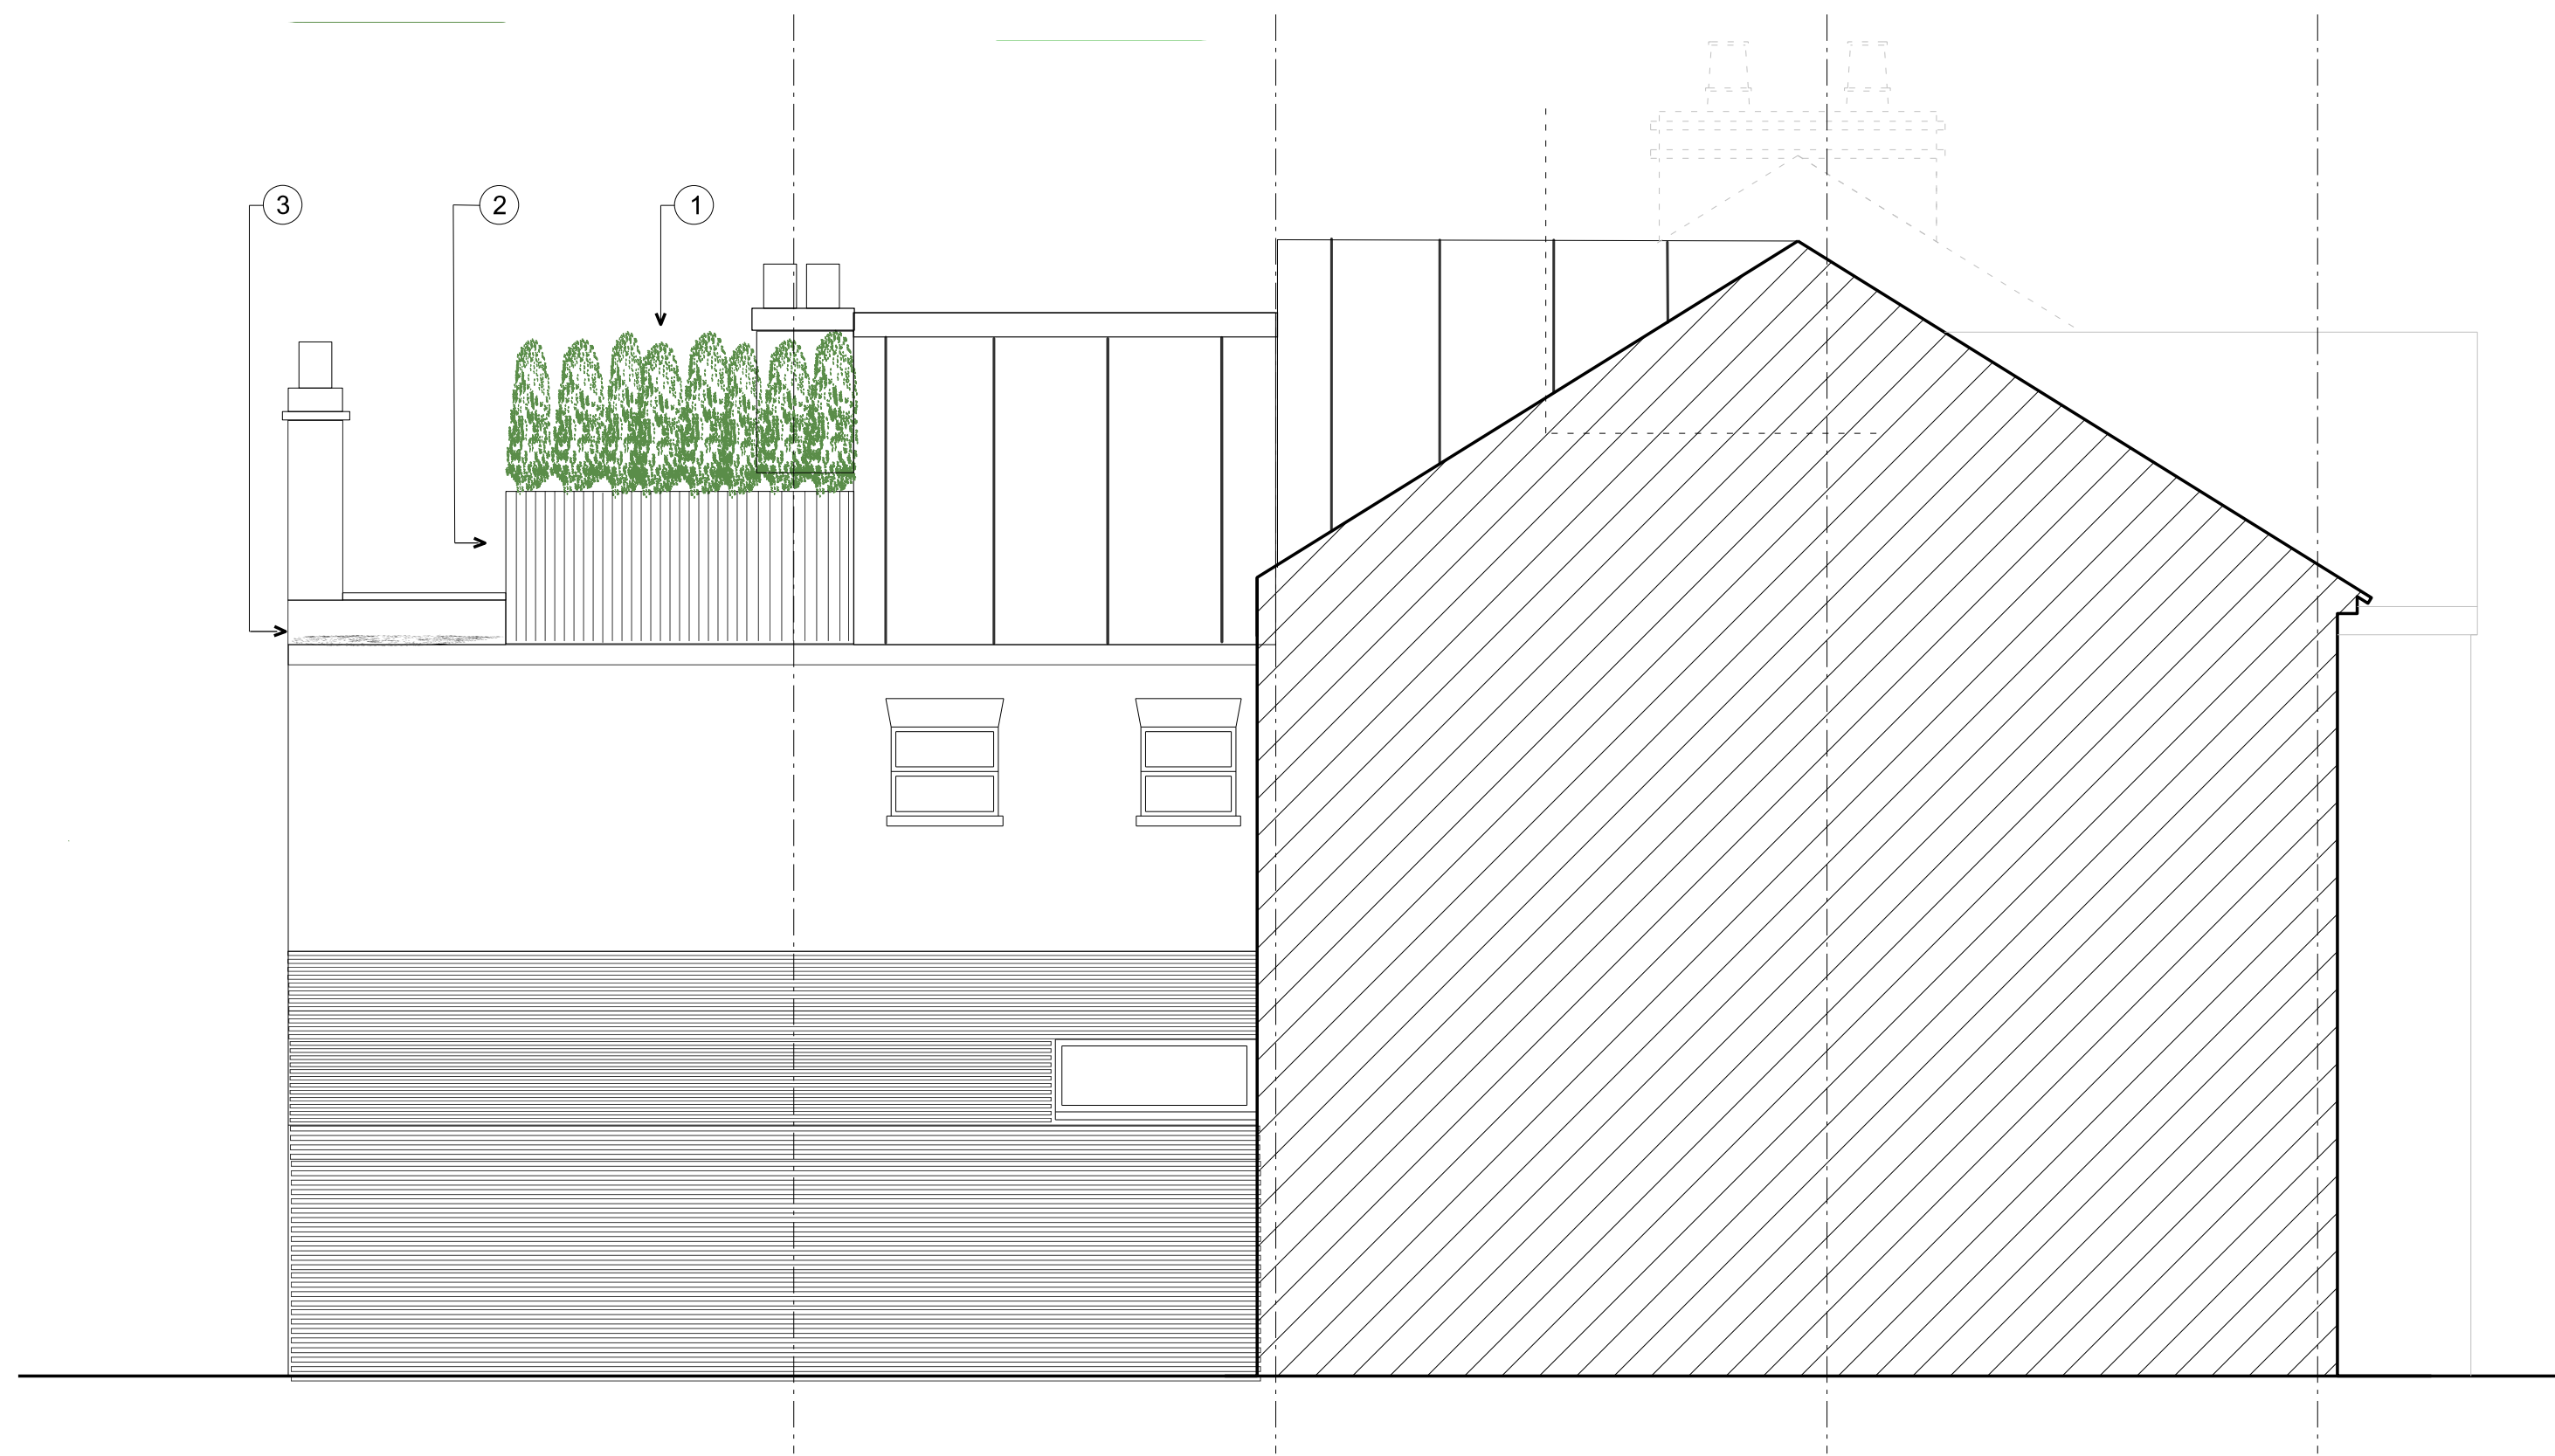

B SIDE ELEVATION 01
05-2000 Section 1:50

Key

- ① Bamboo Screening
- ② Integrated Planters Larch Cladding to Match Existing Ground floor
- ③ Sedum and Wildflower Green Roof

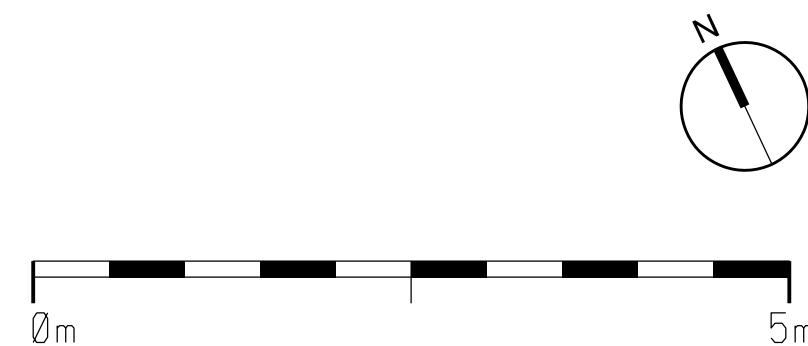

A	-	-	-	-
Rev	Notes	BY	Check	Date

REVISIONS

General Notes:
1. All dimensions to be checked on site.
2. Do not scale from this drawing.
3. Drawing to be read in conjunction with all other relevant information.
4. Do not measure dimensions directly from electronic drawings.

Drawing Status: **PLANNING**

Project:
Wightman Road
Drawing Title:
Proposed Side Elevations

drawing no.	revision	stage
3 / 2000	- 1	1
scale	size	drawn
1:50	A1	GMT
date	22 February 2024	