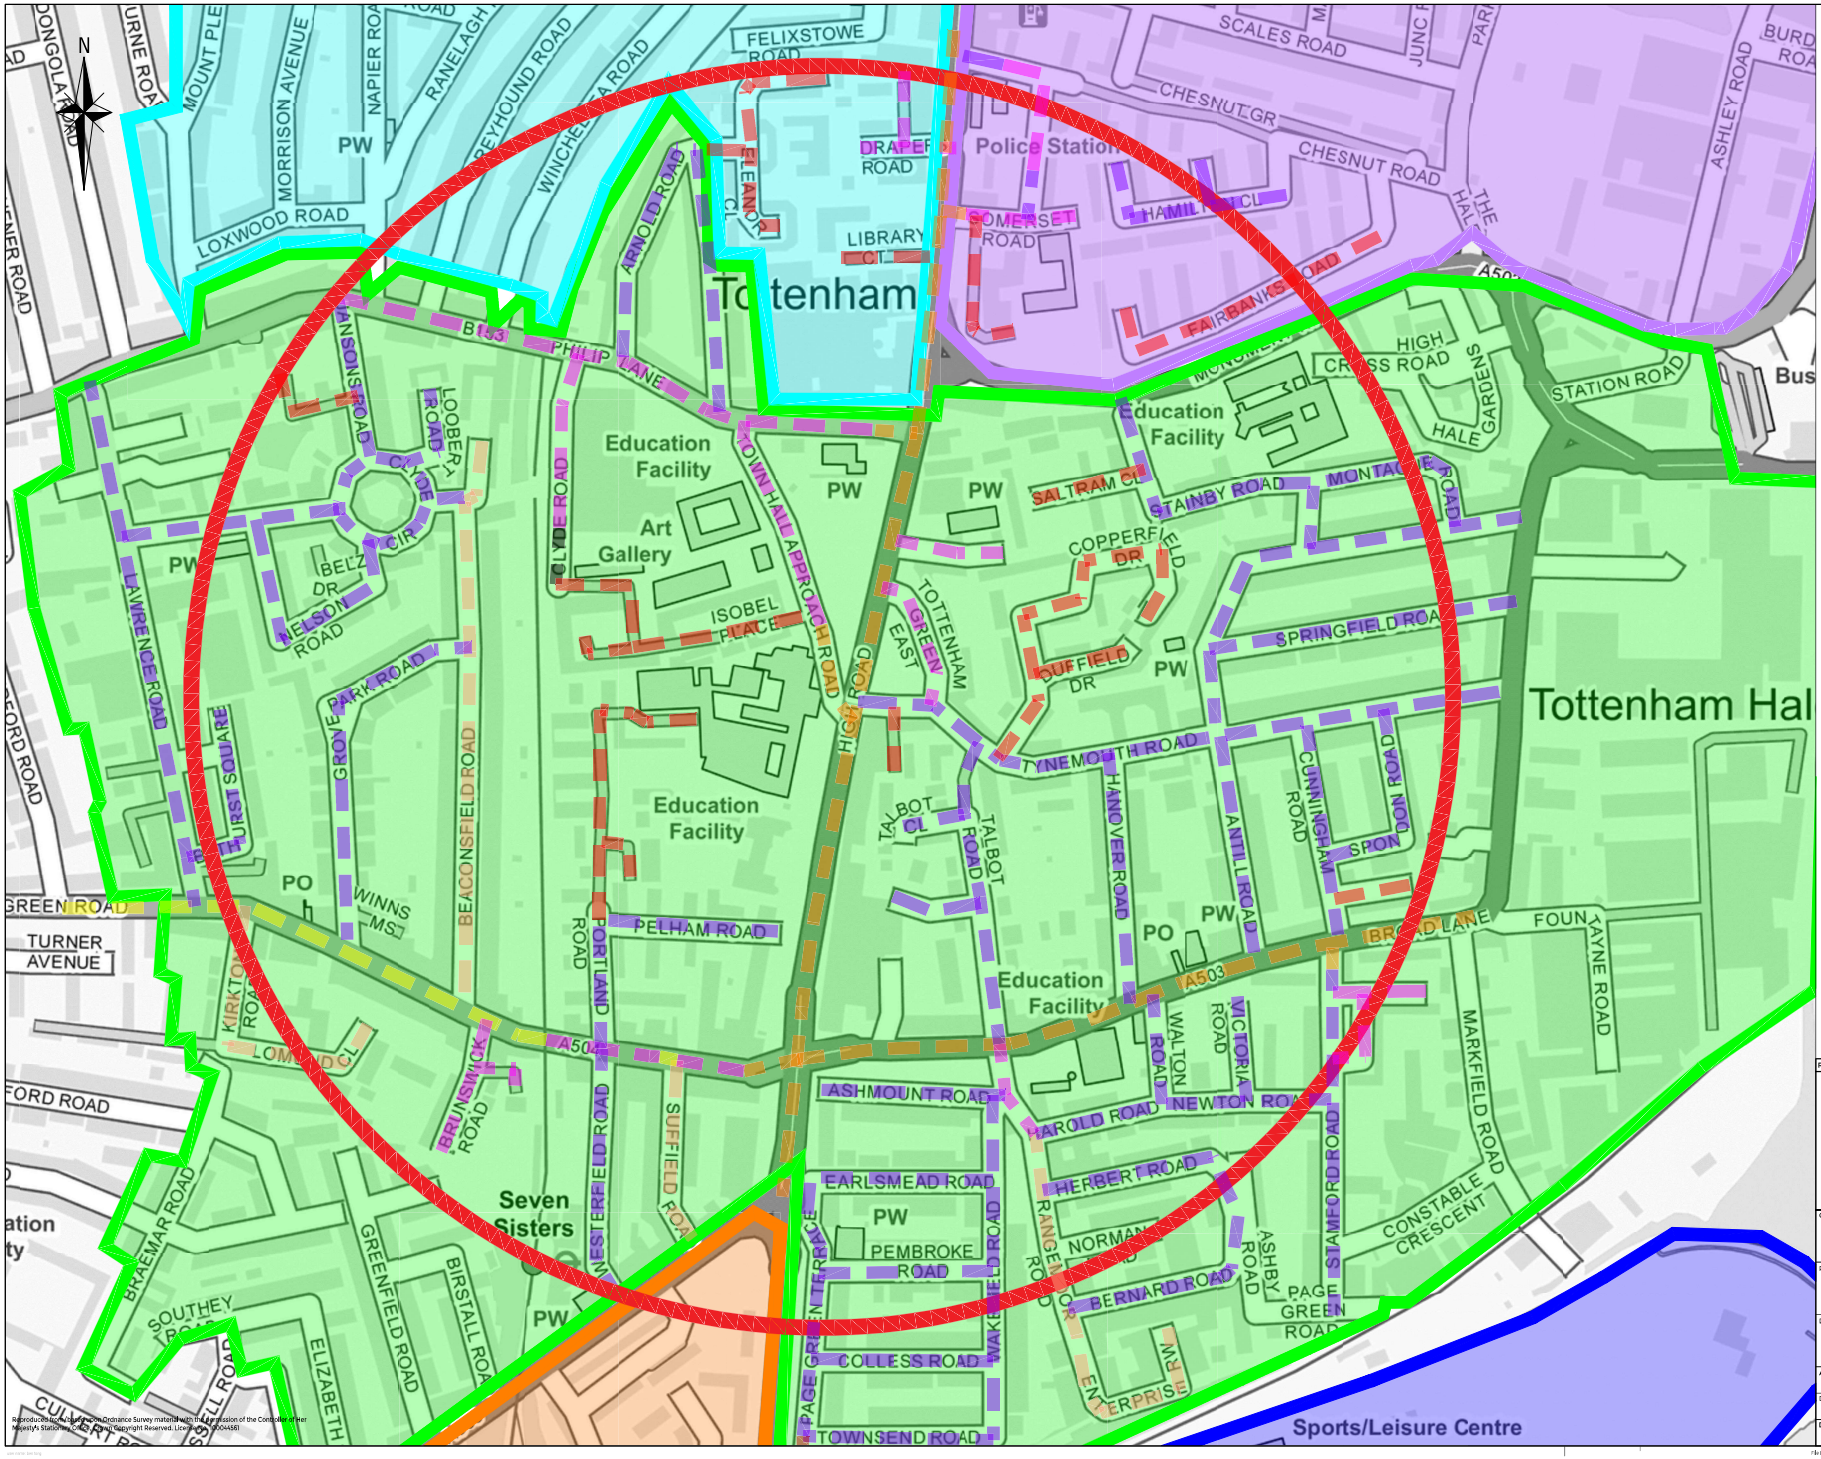

KEY:

- 500m ISOCHRONE FROM SITE ACCESS
- SEVEN SISTERS CPZ (MONDAY - SATURDAY, 08:00 - 18:30) £ 2,31 PER HOUR DURING CPZ HOURS
- SEVEN SISTERS SOUTH CPZ (MONDAY - FRIDAY, 08:00 - 18:30) £ 1,43 PER HOUR DURING CPZ HOURS
- SOUTH TOTTENHAM CPZ (MONDAY - SATURDAY, 10:00 - 12:00 NOON) £ 2,31 PER HOUR DURING CPZ HOURS
- THE HALE CPZ (MONDAY - FRIDAY, 08:30 - 18:30) £ 2,31 PER HOUR DURING CPZ HOURS
- BRUCE GROVE NORTH CPZ (MONDAY - FRIDAY, 08:00 - 18:30) £ 2,31 PER HOUR DURING CPZ HOURS
- PERMIT PARKING
- PRIVATE PARKING
- PAID PARKING (MAX STAY 2 HOURS)
- RED ROUTE
- DOUBLE YELLOW LINES
- MIX OF PERMITS AND PAID PARKING
- BERNIE GRANT ART CENTRE - PAY TO PARK

NOTES:

ON EVENT DAYS AT TOTTENHAM HOTSPUR FOOTBALL STADIUM BOTH BRUCE GROVE NORTH AND THE HALE CPZ'S CHANGE TO THE FOLLOWING TIMES:

- MONDAY - FRIDAY, 08:00 - 20:30
- SATURDAY AND SUNDAY 08:00 - 20:00
- BANK HOLIDAYS 12:00 NOON - 20:00

Rev	Description	Drn	Chk	App	Date

ARDENT | CONSULTING ENGINEERS
Third Floor
The Hallmark Building
52-56 Leadenhall Street
London
EC3M 5JE
Tel: 020 7680 4088
Web: www.ardent-ce.co.uk
E-mail: enquiries@ardent-ce.co.uk

Client: CAPITAL CITY COLLEGE GROUP

Project Title: TOTTENHAM CAMPUS

Drawing Title: ON STREET PARKING RESTRICTIONS WITHIN CPZ AREA

A1 Scale	Date	Designed by
1:2000	23.01.24	BT
Drawn by	Checked by	Approved by
BT	FM	SAF

Drawing Number: 2301780-D025 Rev -

Reproduced from Ordinance Survey material with the permission of the Controller of Her Majesty's Stationery Office. © Crown Copyright Reserved. Licence No: 100044561