


APPENDIX 1

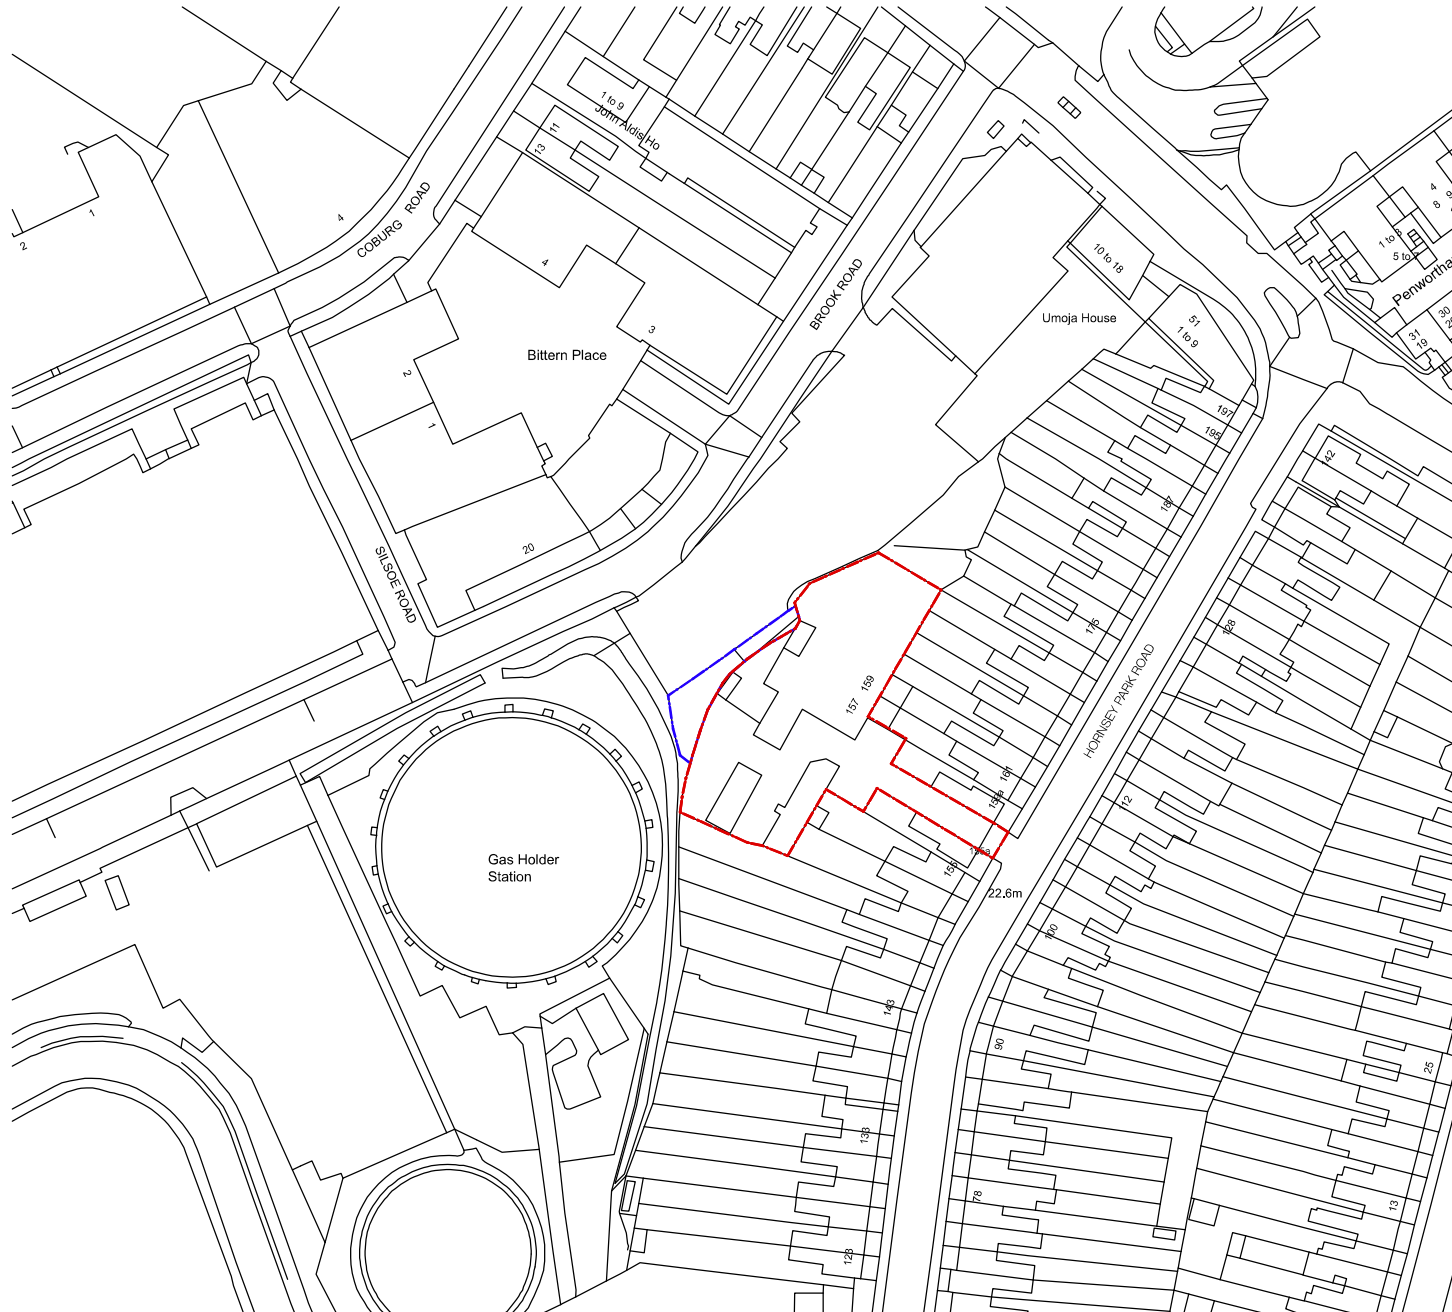

General Notes

© Copyright Stephen Davy Peter Smith Architects 2022

These proposals are subject to the approval of all Statutory Building Control requirements and the requirements of all Statutory Authorities and Service Providers.

The site boundaries and surroundings are based on the following:

- OS Map / Measured survey by ADC (East Angle) LTD

The site boundaries are those described by the client.

These drawings are to be read in conjunction with all other relevant documentation produced by Stephen Davy Peter Smith Architects and other consultants employed by the client.

Specific Notes

— Site Boundary

— Additional Land

Key

1:1000

0 10 20 30 40 50m

Rev	Drawn	Notes		Date
X1	SD	##/##/##		
Rev	Checked	Date	Approved	Date

REVISIONS

Client

Orbital Development

A - APPROVED
B - APPROVED WITH COMMENTS
C - DO NOT USE

CLIENT APPROVAL

stephen davy architects

peter smith

Farnshaw House, Farnshaw Street, London N1 6HX
Tel: 020 7739 2020 Fax: 020 7739 2021
E-mail: sdpsa@stephendavyarchitects.co.uk
Website: www.davysmitharchitects.co.uk

Project

Hornsey Park Road

Drawing Ref.

2218 - DS - 01 - GF - DR - A - 001

Job No.

2218

Purpose of Issue

PRELIMINARY

Scale

1:1000 @ A3

Drawing Title

Site Location Plan

Project Ref - Drawing No - Status - Revision

2218 - D001 - S0 - P0