


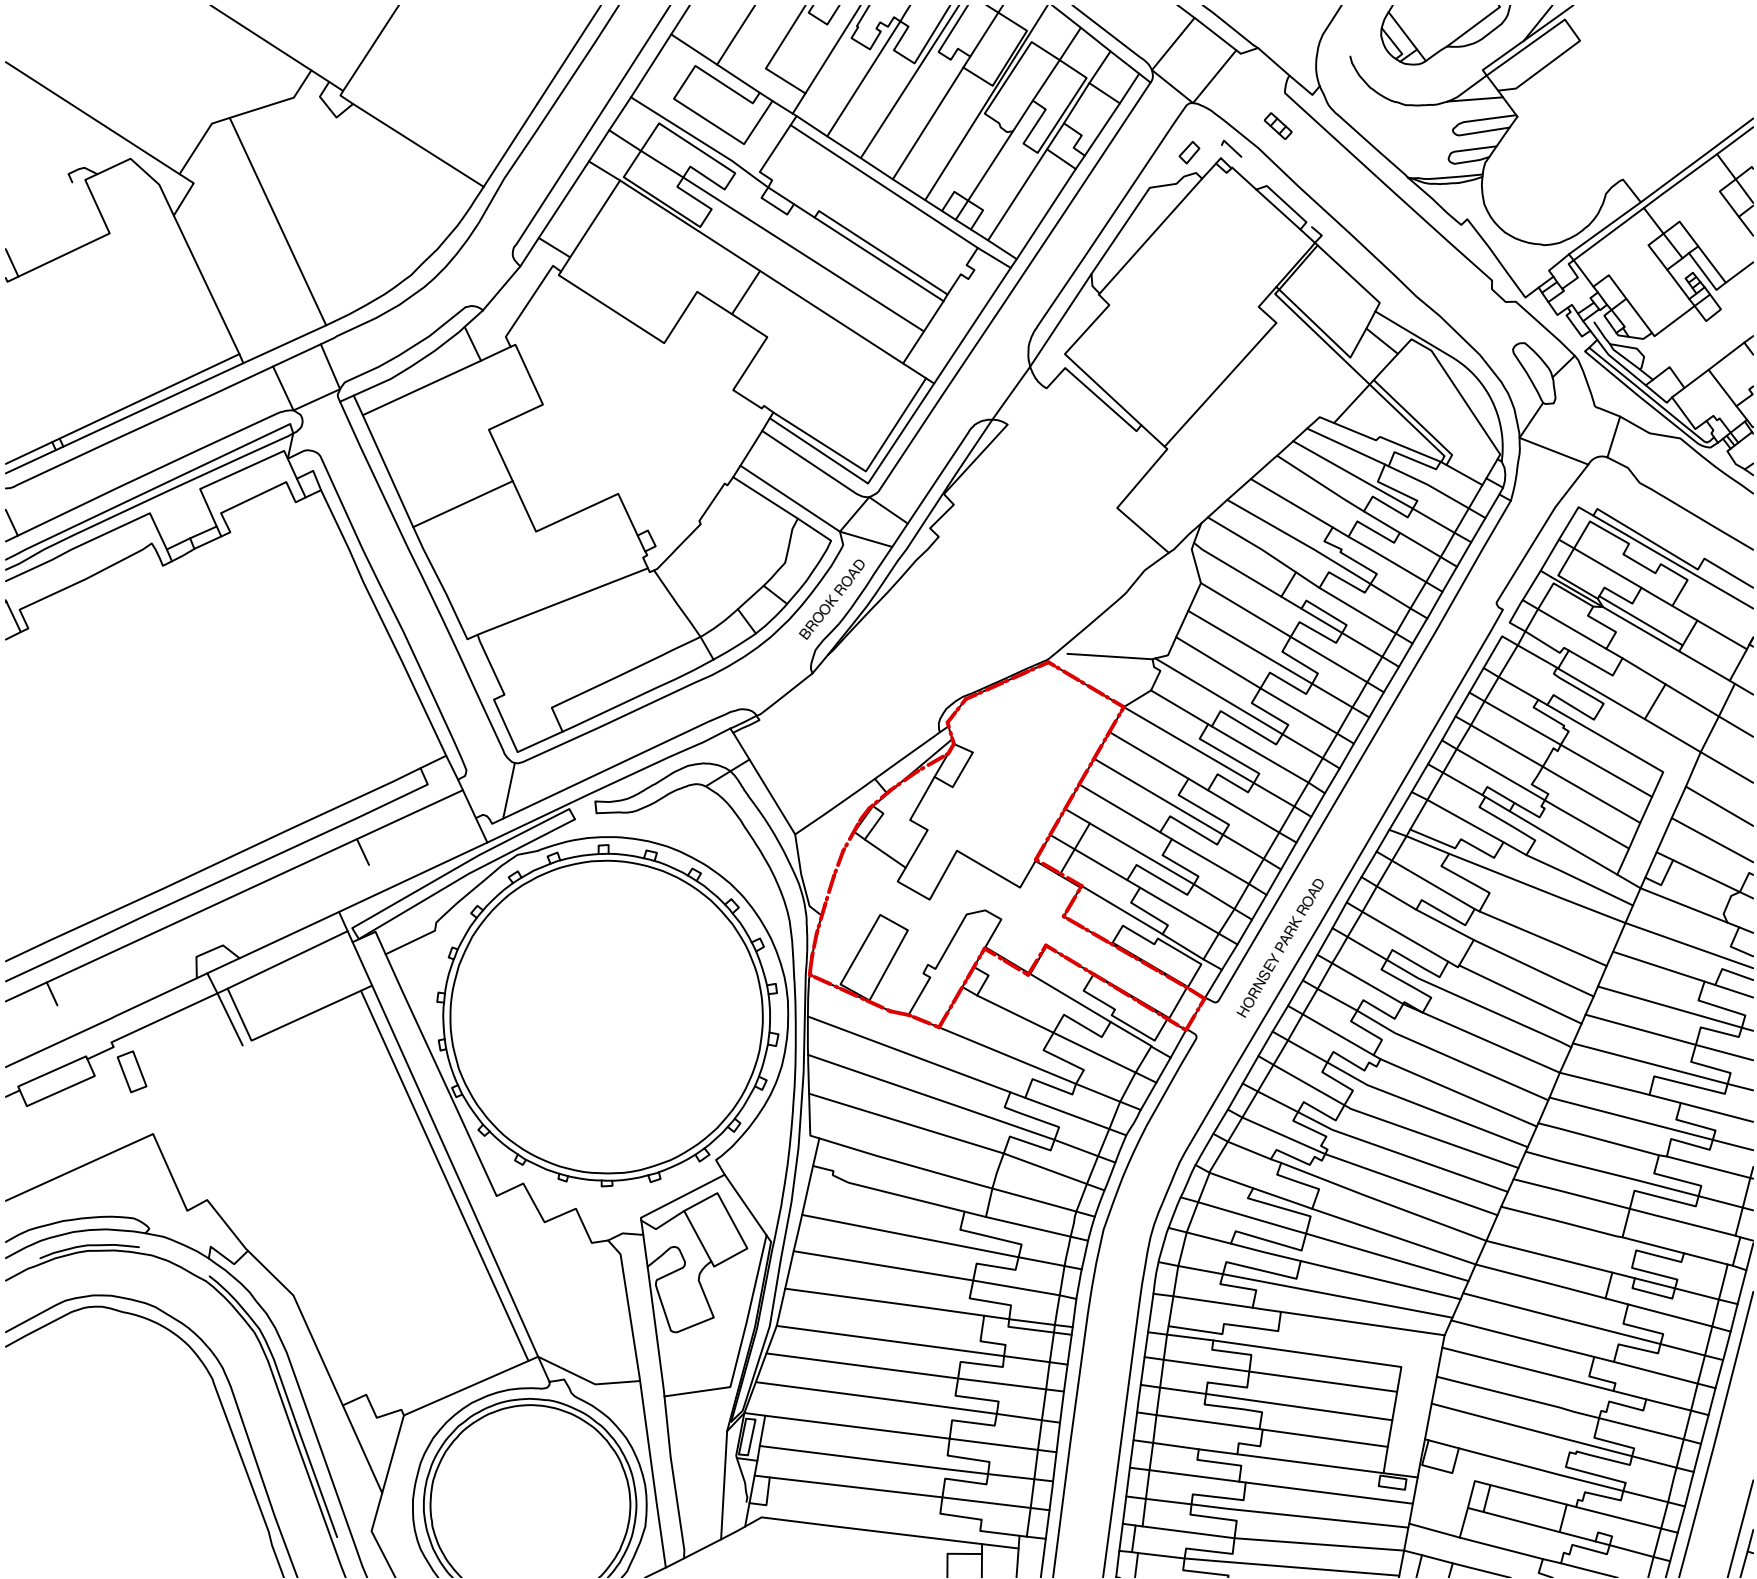

General Notes

© Copyright Stephen Davy Peter Smith Architects 2022

These proposals are subject to the approval of all Statutory Building Control requirements and the requirements of all Statutory Authorities and Service Providers.

The site boundaries and surroundings are based on the following:

• OS Map / Measured survey by ADC (East Anglia) LTD

The site boundaries are those described by the client.

These drawings are to be read in conjunction with all other relevant documentation produced by Stephen Davy Peter Smith Architects and other consultants employed by the client.

Specific Notes

Application Site Boundary

Underground Culvert

Key

N

1:1250

0102030405060m

P0	TK	Issued for planning.			15/02/24
Rev	Drawn	Notes			Date
X#	SD	##/##/##			
Rev	Checked	Date	Approved	Date	

REVISIONS

Client

Trinity Group

	A - APPROVED
	B - APPROVED WITH COMMENTS
	C - DO NOT USE

CLIENT APPROVAL

stephen davy architects

peter smith

Fanshaw House, Fanshaw Street, London N1 6HX
Tel: 020 7739 2020 Fax: 020 7739 2021
E-mail: sdpsa@davysmitharchitects.co.uk
Website: www.davysmitharchitects.co.uk

Project

157-159 Hornsey Park Road
N8 0JX

Drawing Ref. 2218 - DS - 01 - GF -DR- A - P001	Job No. 2218
Purpose of Issue PLANNING	Scale 1:1250 @ A3

Drawing Title

Site Location Plan

Project Ref - Drawing No - Status - Revision

2218 - P001 - S2 - P0