


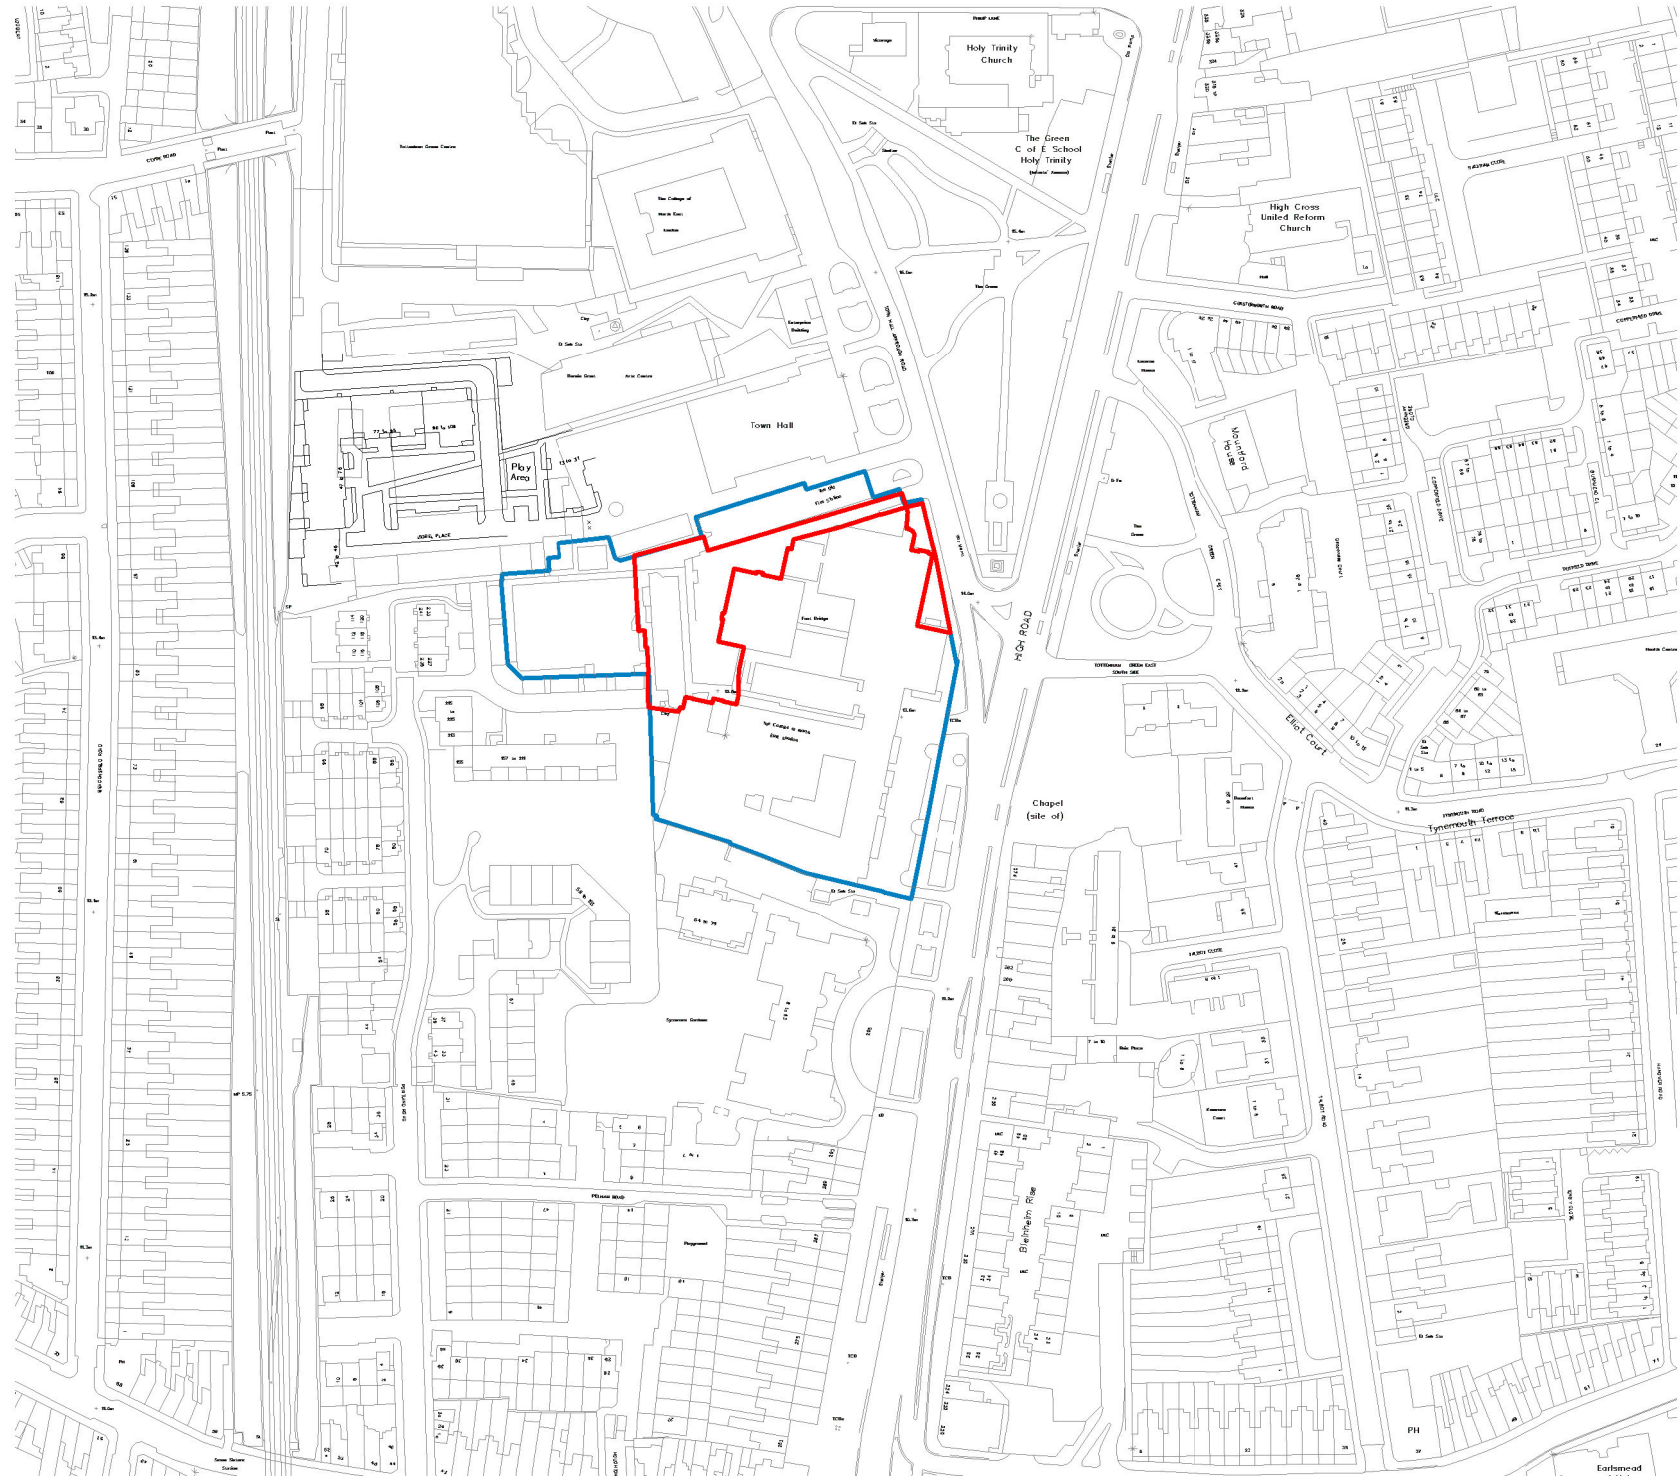

This drawing uses colour, colours are indicative, not actual finish.

Application Boundary Line

Ownership Site Boundary Line

It is assumed that all works will be carried out by a competent contractor working, where appropriate, to an approved method statement

P1	01/02/2024	FOR PLANNING	LT	LO	JR
Rev.	Date	Description	By	Chk'd	App'd



Nova North
11 Bressenden Pl
Westminster
London
SW1E 5BY
+44 20 7121 2000
www.atkinsrealis.com
© SNC-Lavalin (2018)

211 Gray's Inn Road
King's Cross
London, WC1X 8RA
www.capitalccg.ac.uk

Scale 1 : 2500	Designed LO	Drawn LT	Checked JR	Authorised JR
Original Size A3	Date 31.01.2024	Date 31.01.2024	Date 31.01.2024	Date 31.01.2024
Drawing Number 5219901-ATK-01-ZZ-D-A-021000				Revision P1