

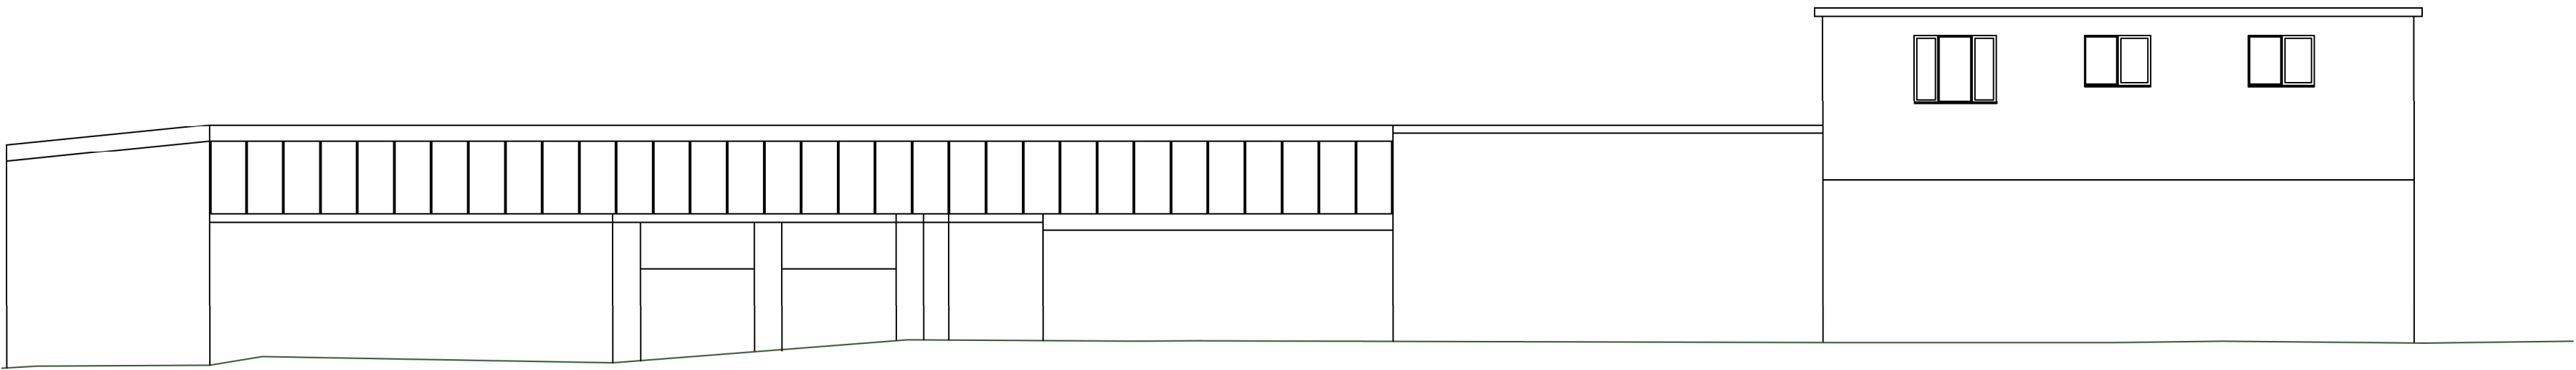


Elevation AA

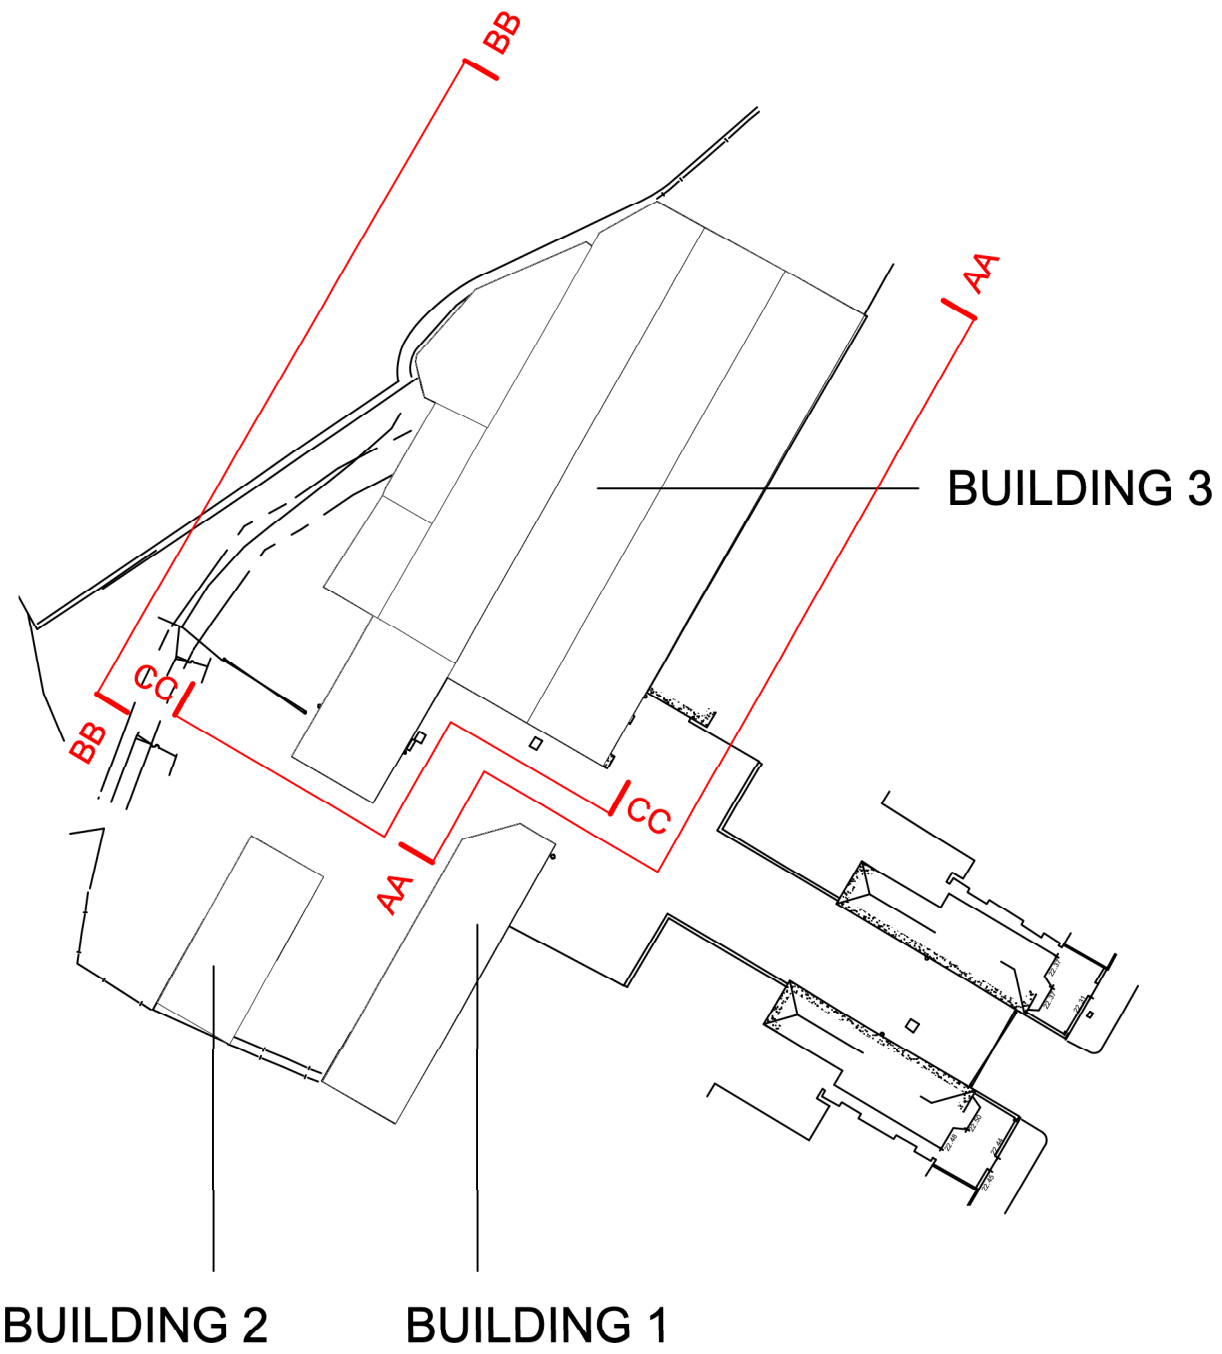

Elevation AA

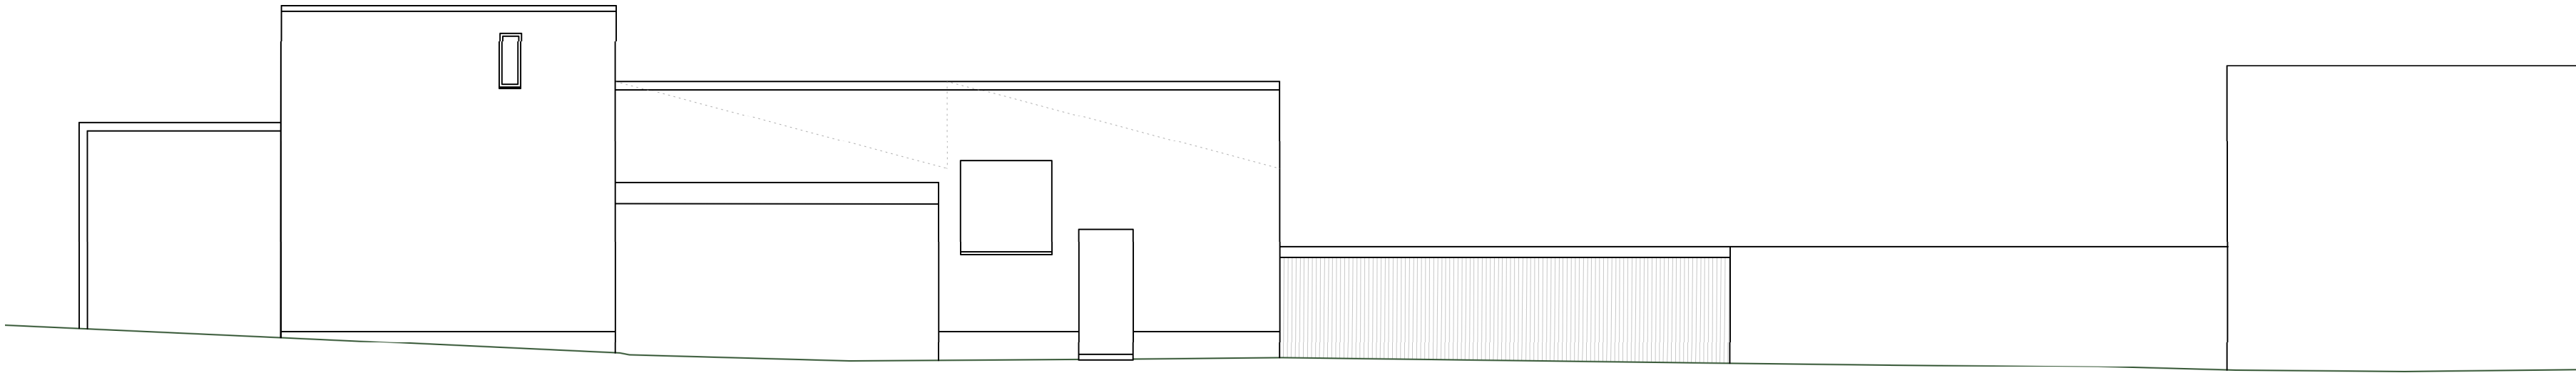

Elevation AA

General Notes © Copyright Stephen Davy Peter Smith Architects 2224 These proposals are subject to the approval of all Statutory Building Control requirements and the requirements of all Statutory Authorities and Service Providers. The site boundaries and surroundings are based on the following: • OS Map / Measured survey by Xxxxxxxx The site boundaries are those described by the client. These drawings are to be read in conjunction with all other relevant documentation produced by Stephen Davy Peter Smith Architects and other consultants employed by the client.	Specific Notes	Legend Elevations based on topographical survey and photographs	Key 1:100 0 1 2 3 4 5m			Client Trinity Group	stephen davy architects peter smith Finshaw House, Finshaw Street, London N1 6HX Tel: 020 7739 2020 Fax: 020 7739 2021 E-mail: sdpsa@davysmitharchitects.co.uk Website: www.davysmitharchitects.co.uk	Drawing Ref. 2218 - DS - ZZ - 00 - DR - A - P213	Job No. 2218	
				Rev Drawn	Notes	Date	A - APPROVED	Purpose of Issue PLANNING	Scale 1:100 @ A1	
				Rev Checked	Date	Approved	Date	Drawing Title Existing Elevations - Building 3	Project Ref - Drawing No - Status - Revision 2 2 1 8 - P 2 1 3 - S 2 - P 0	
				REVISIONS			CLIENT APPROVAL			
			Project			157-159 Hornsey Park Road		N8 0JX		