DO NOT SCALE
REPORT ERRORS AND OMISSIONS TO THE ARCHITECT
CHECK ALL DIMENSIONS BEFORE FABRICATION

REVISION		DRAWN	CHK'D	DATE
-	-	-	-	--/--/--

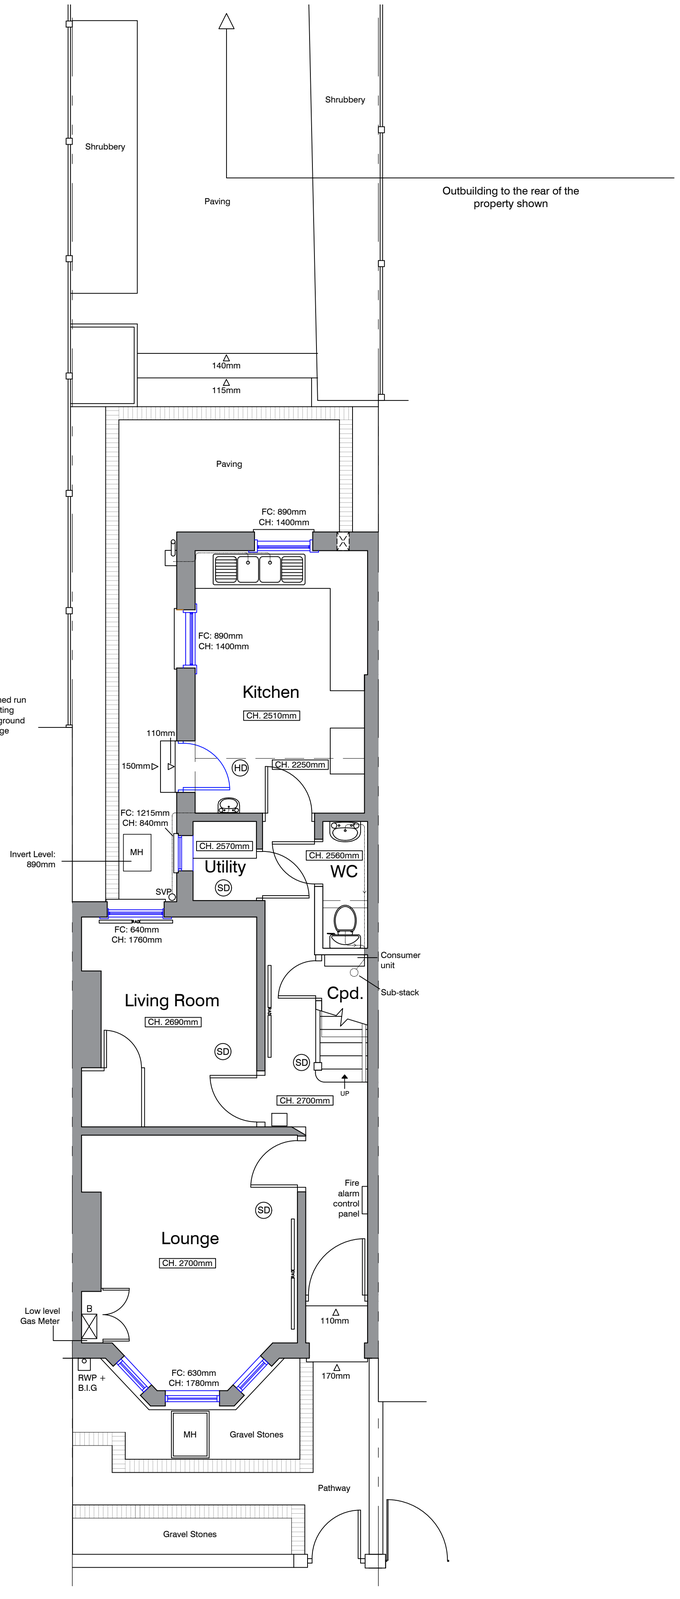

Proposed Ground Floor
Scale: 1:50

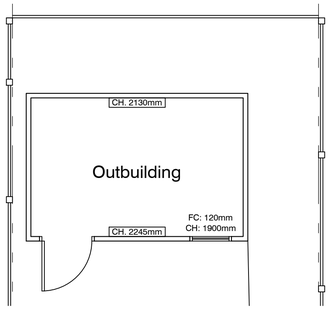

Rear Outbuilding
Scale: 1:50

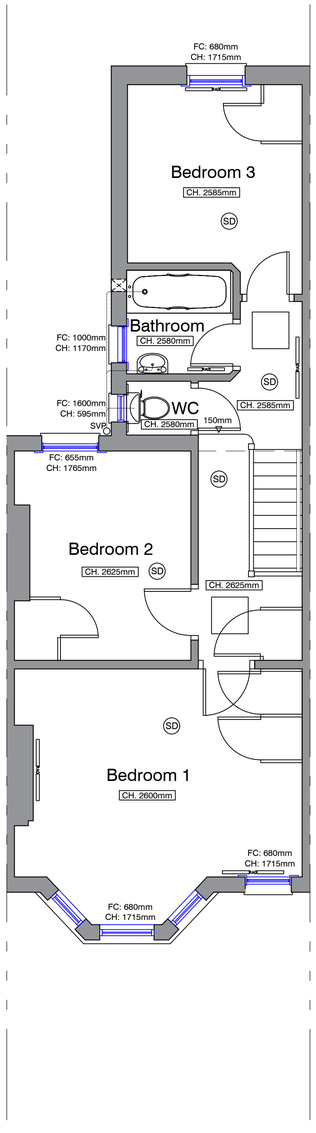

Proposed First Floor
Scale: 1:50

PROPOSED FRONT ELEVATION
Scale 1:50

PROPOSED REAR ELEVATION
Scale 1:50

PROPOSED SIDE/REAR ELEVATION
Scale 1:50

ALL EXISTING EXTERNAL WINDOWS AND DOORS ARE TIMBER UNLESS OTHERWISE STATED.

ALL WINDOWS AND DOORS HIGHLIGHTED IN BLUE ARE TO BE REPLACED IN UPVC BUT TO MATCH EXISTING.

Scale Bar 1:50
0 1m 2m 3m 4m 5m

CONTRACT 44 Chesterfield Gardens, London, N4 1LP	SCALE 1:50 @A1 DATE Feb 2024 DRAWN JB CHECKED JMW
TITLE Proposed Plans & Elevations	DRAWING No 24105_02 REVISION

ATP Architects + Building Surveyors
Brook House Coventry Road Ilford Essex IG1 4QR
T 020 8532 4141 F 020 8532 4140