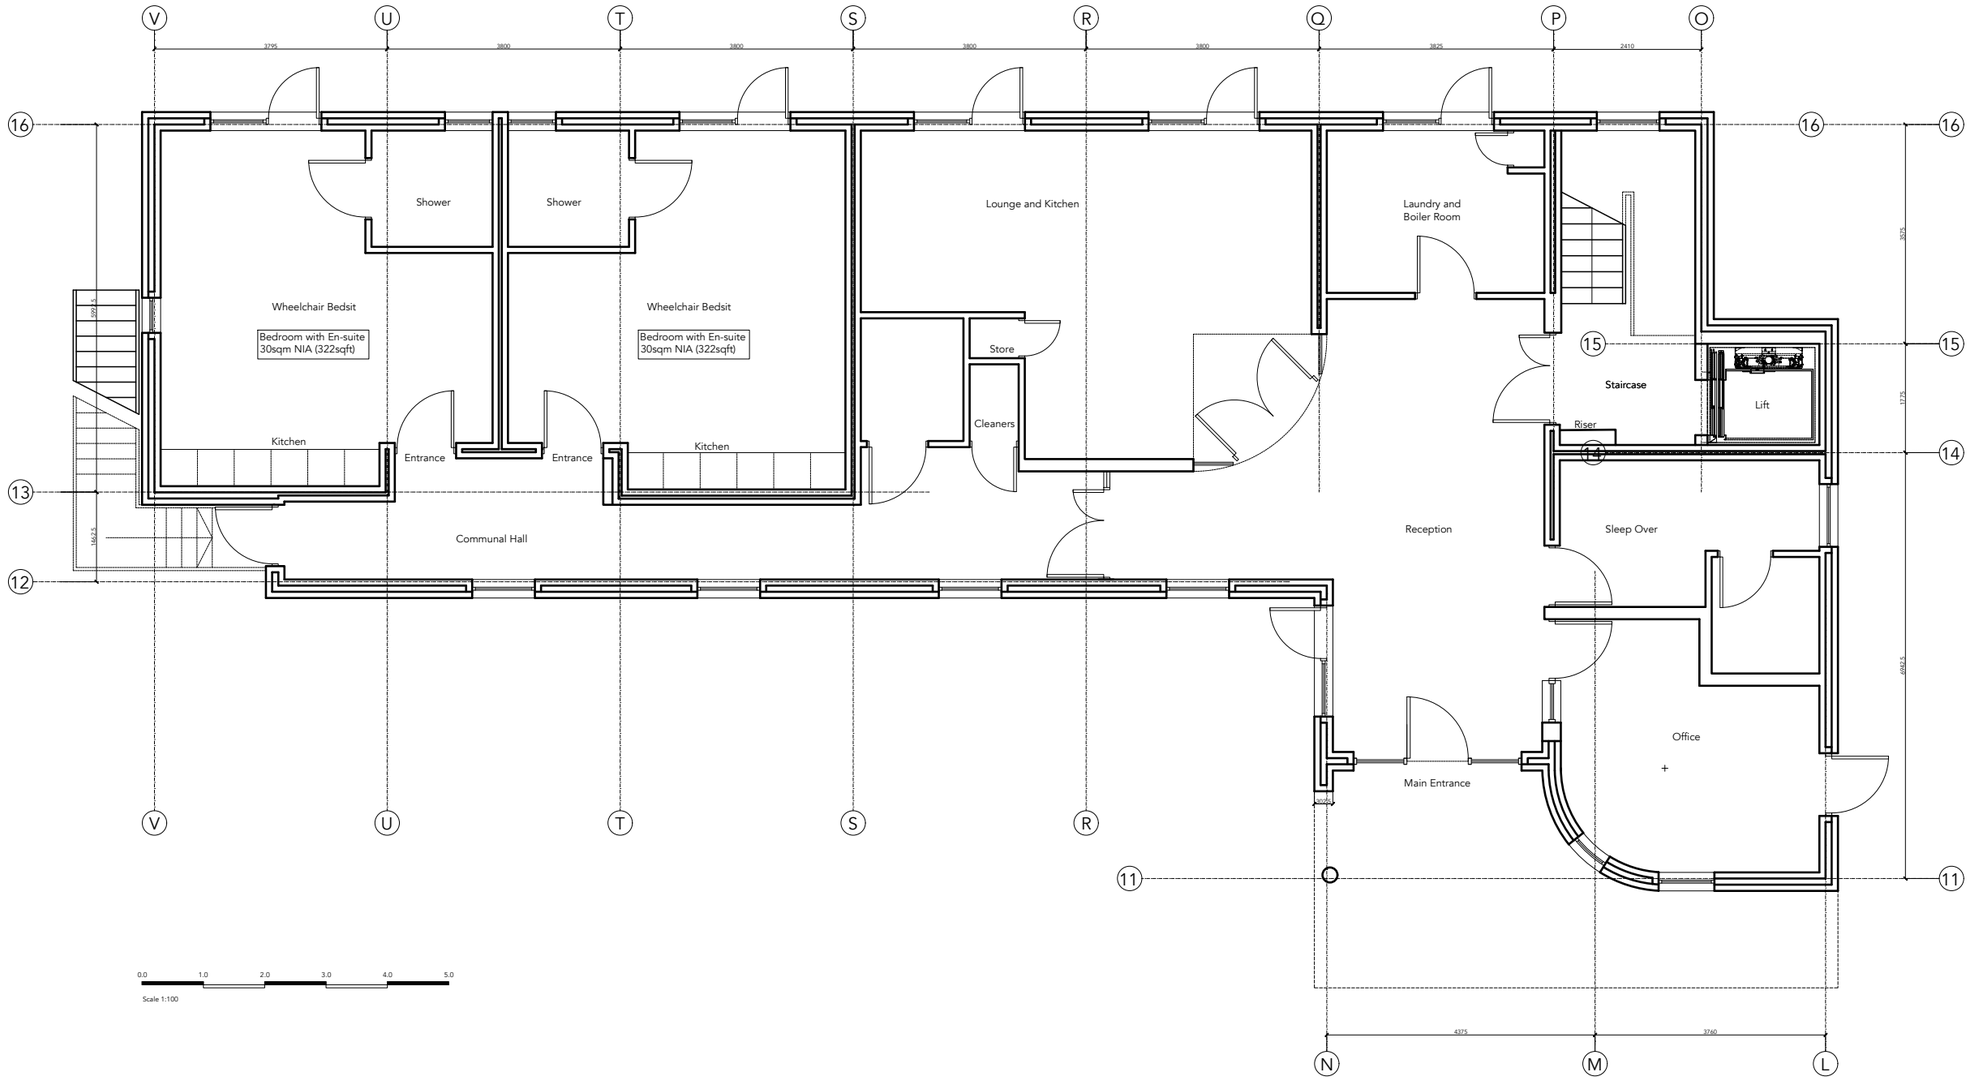

0.0 1.0 2.0 3.0 4.0 5.0

Scale 1:100

Cockrell Design

Architects and Designers

e-mail: christopher@cockrelldesign.com
phone: 07939 132453
www: cockrelldesign.com

CONSULTANTS:

Structural Engineer: -
MEP Engineer: -
Quantity Surveyor: -
Principal Designer: -
Building Control: -

CLIENT:

Hornsey Housing Trust

PROJECT:

Sheba Court

Tottenham, London

NOTES:

Do not scale from this drawing except via scale bar.
For planning purposes only unless otherwise explicitly stated.
Check all dimensions on site prior to fabrication or setting out.
This document is copyright and may not be reproduced without permission

All existing drawings have been produced from topographical survey produced by others.
Cockrell Design accept no responsibility for the accuracy of the survey information produced.

Revision	Reason For Issue	Date
00	Issued for Planning	February 2024

142023_PL_PR_100 | 00

Drawing Name: Proposed Drawing

Drawing Description: Ground Floor Plan

Scale: 1:100@A3 1:50@A1

Issue Purpose: PLANNING