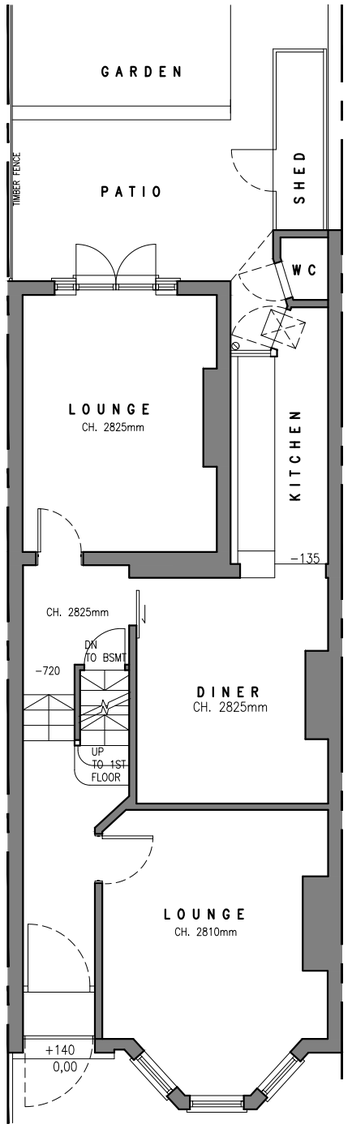

GROUND FLOOR GA PLAN

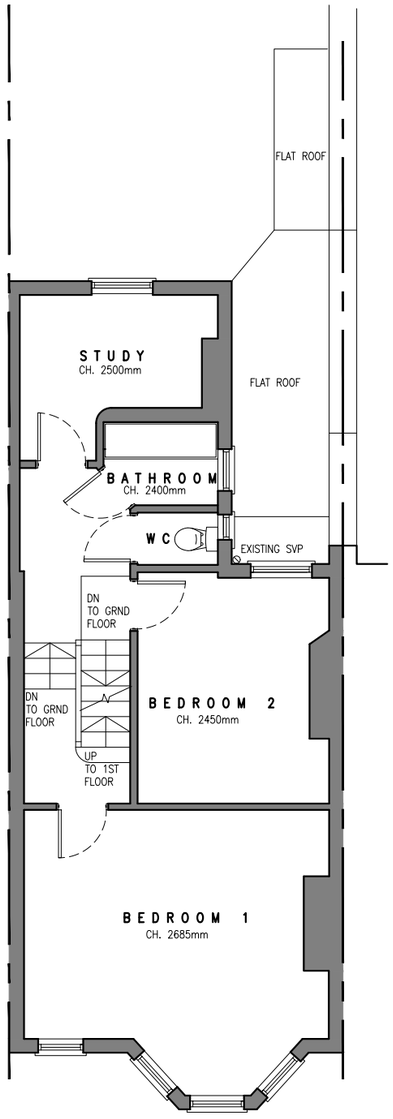

FIRST FLOOR GA PLAN

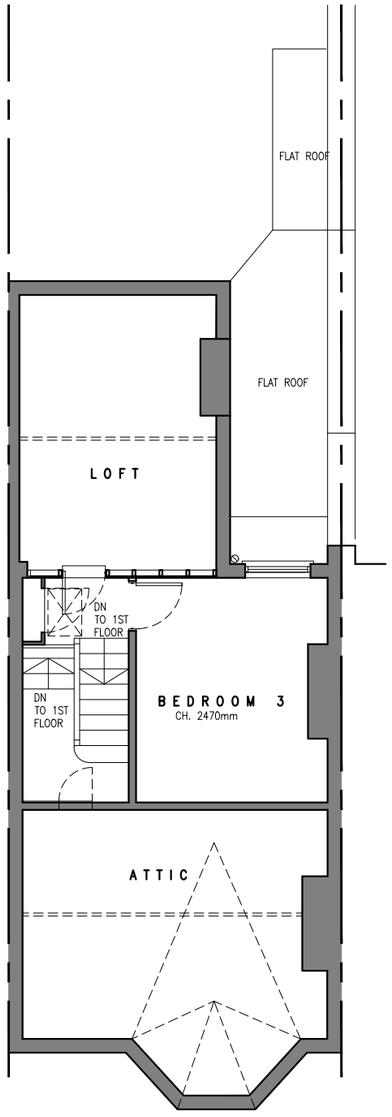

SECOND FLOOR GA PLAN

EXISTING

0m 1 2 3 4 5 6 7 8 9 10m

SCALE 1:100

NOTES

REV.	DATE	PURPOSE	DRAWN
A	27/10/23	ISSUED TO CLIENT FOR COMMENTS	VP

CLIENT Mr SANJ BUNDHOO

PROJECT LOFT CONVERSION

TITLE EXISTING GENERAL ARRANGEMENT PLANS GROUND FLOOR - 2ND FLOOR

REVISION	DWG No.	SCALE
A	C/101	1:100@ A3
	DATE OCT '23 / DRAWN VP	

42 SEYMOUR ROAD
N8 0BG
LONDON