



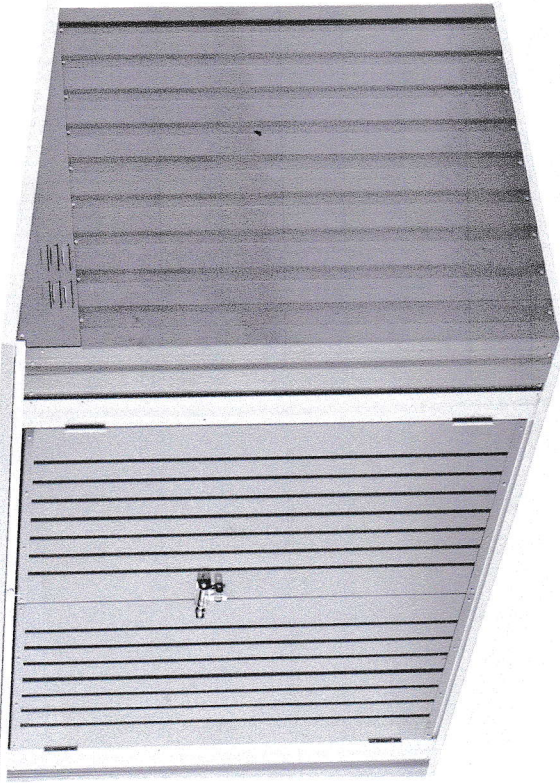

2 bike store unit, lockable 1050d. 21m.w x 1.3m.h.



covered bin store 800d. 2m.l. 1190h.

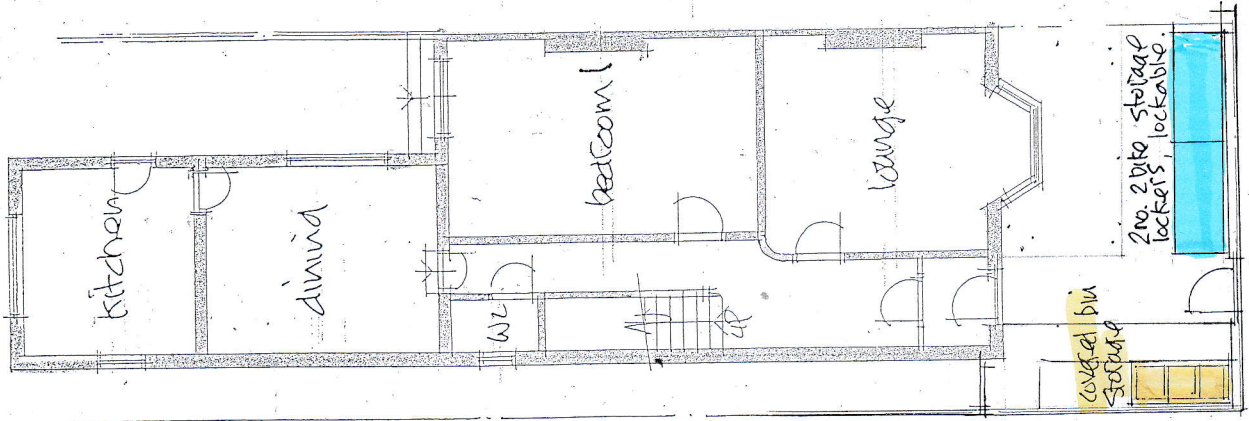

St. Pauls Road

Scale @ 1:100 @ A3

1m 0 1 2 3 4 5

2 no. 2 bike storage lockable

covered bin storage

lounge

bedroom

dining

kitchen

notes:

1. no external changes.

revisions:

A. Jan, 24 bin/cycle stores added.

17 ST. PAULS ROAD
N17 0NB

use as 5 bed. HMO, 4.
existing 1 proposed
plans

scale: 1:100	job: 3451
date: dec-22	
drawn:	dwg no: 10A
client:	

DAVID BARNARD
Town Planning Consultant + Building Designer
4 Barber Close, London, N21 1BE
Tel: 020 8245 1583