


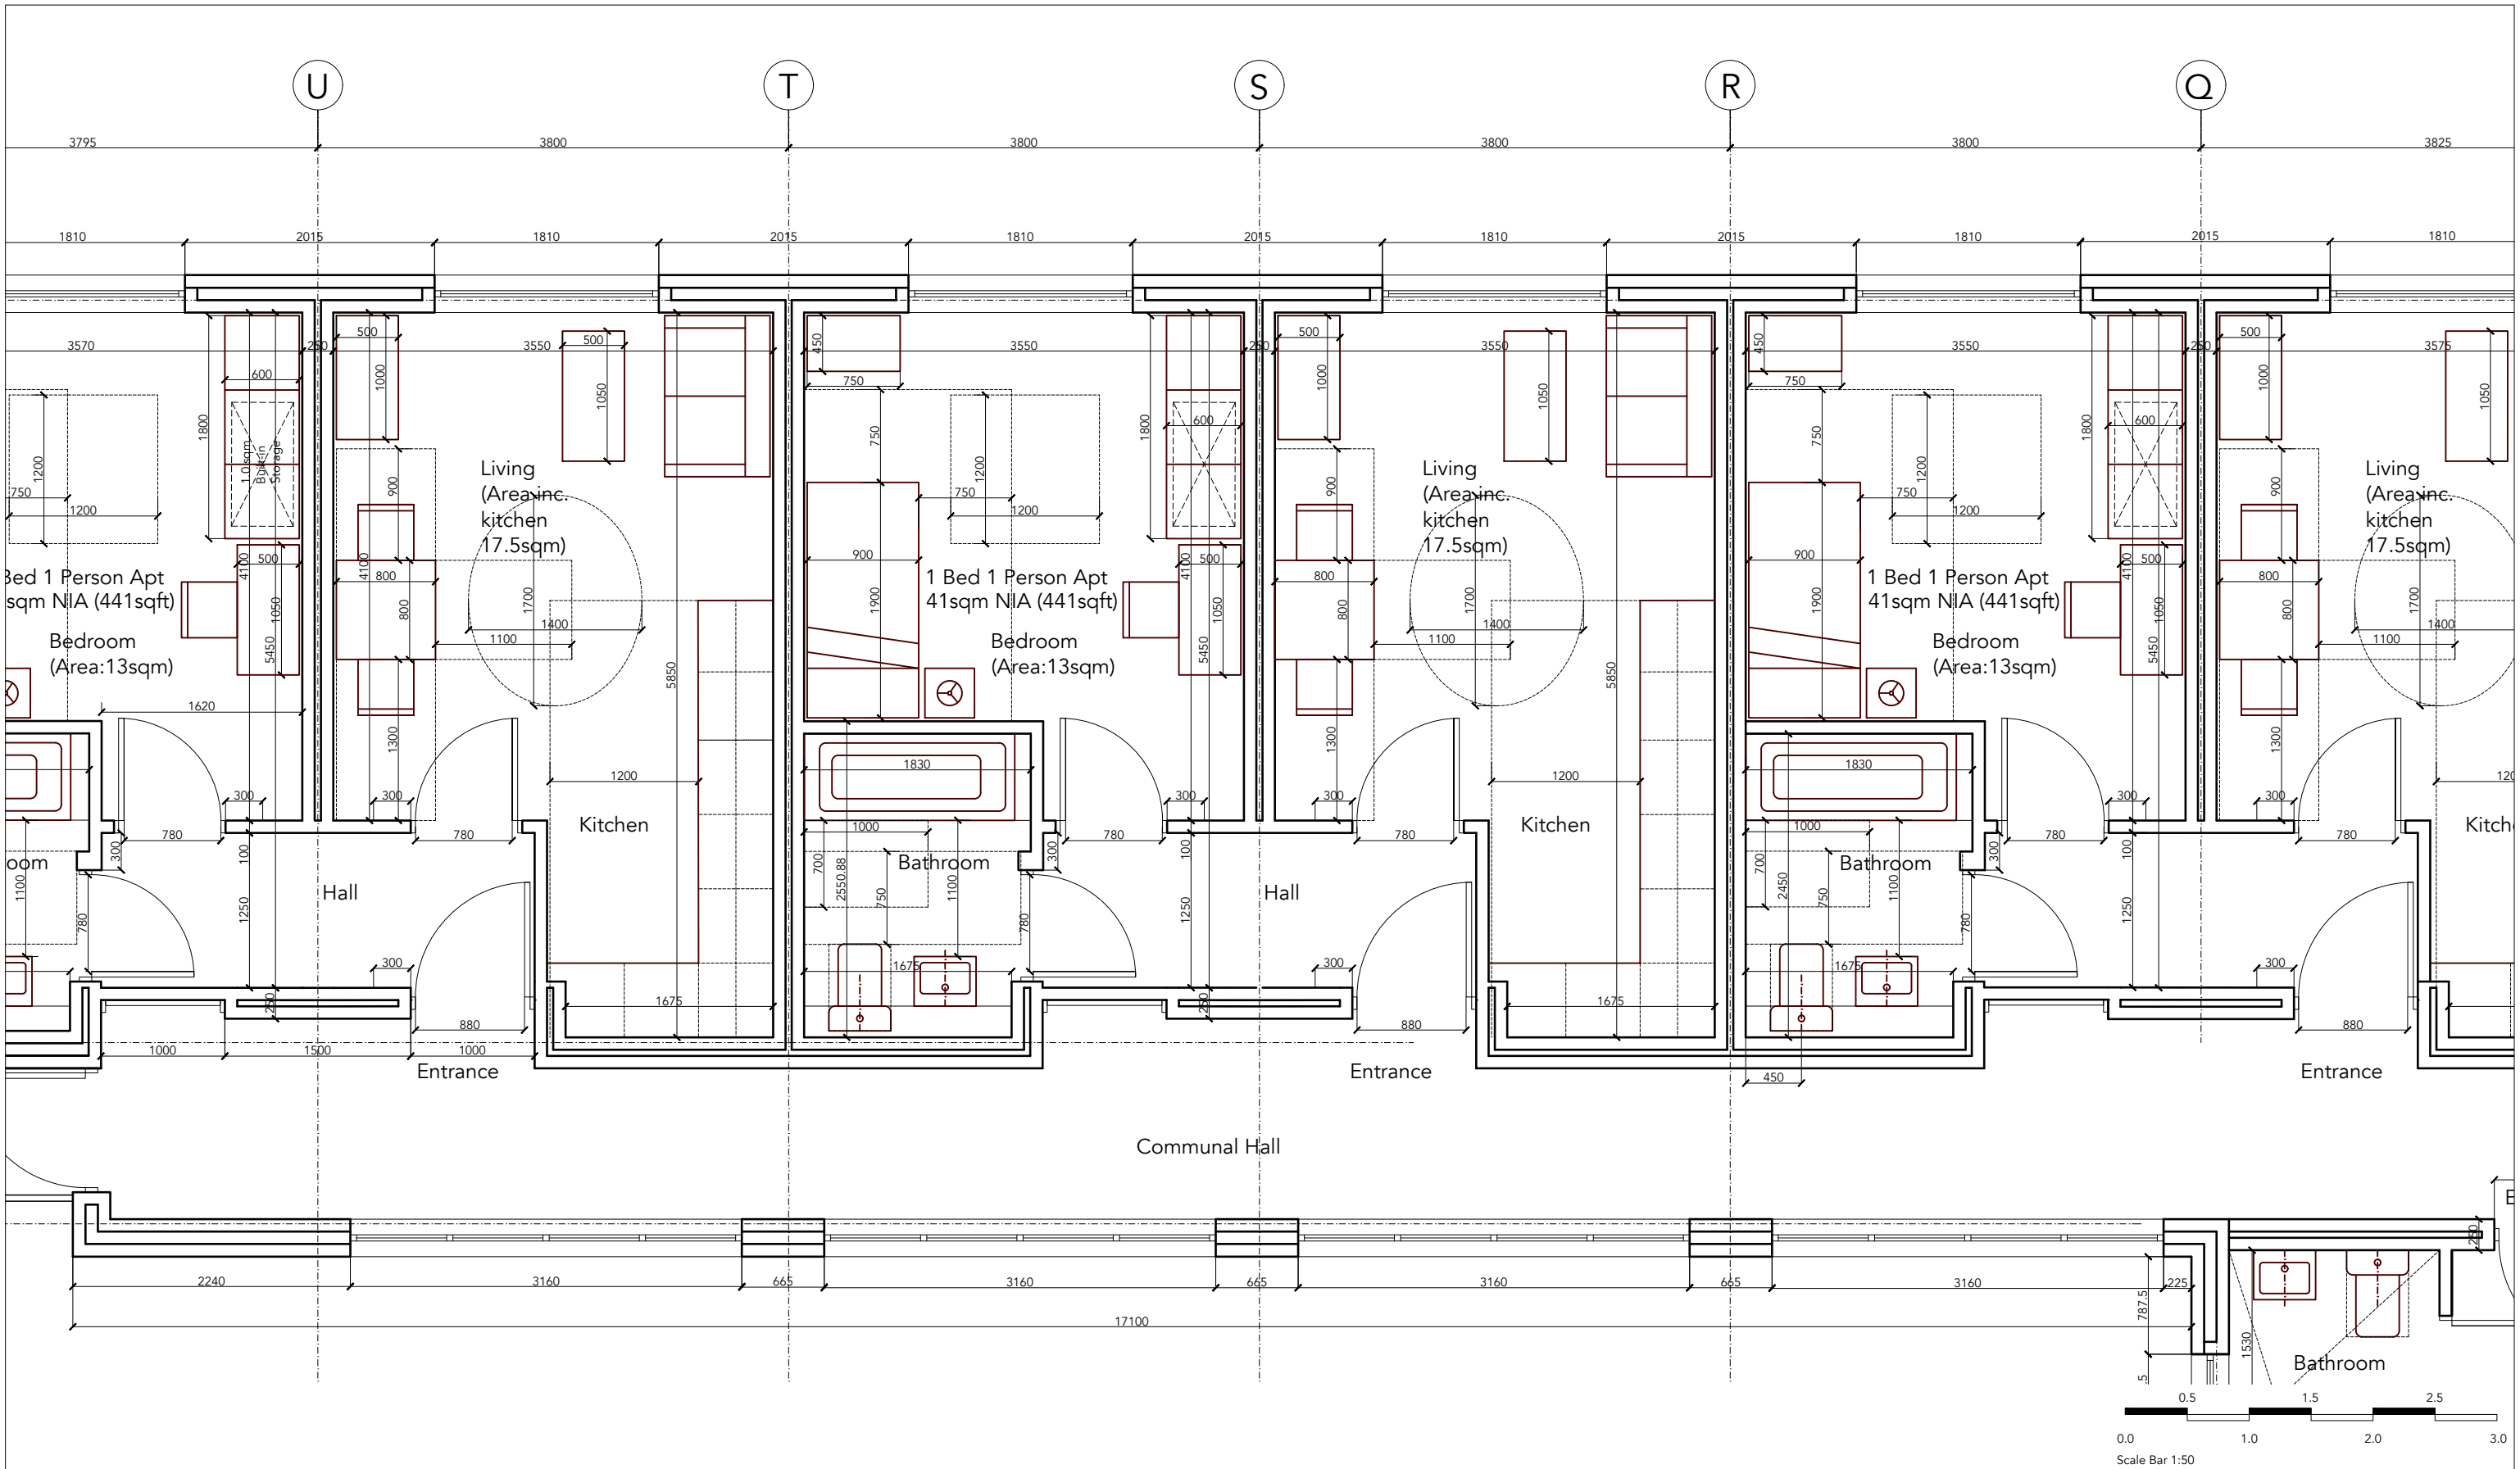

Cockrell Design Architects and Designers e-mail: christopher@cockrelldesign.com phone: 07939 132453 www: cockrelldesign.com	CONSULTANTS:	CLIENT:	PROJECT:	NOTES:	<table><tr><td>Revision</td><td>Reason For Issue</td><td>Date</td></tr><tr><td>00</td><td>Issued for Planning</td><td>February 2024</td></tr></table>	Revision	Reason For Issue	Date	00	Issued for Planning	February 2024	142023_PL_PR_1001	00
	Revision	Reason For Issue	Date										
	00	Issued for Planning	February 2024										
	Structural Engineer: - MEP Engineer: - Quantity Surveyor: - Principal Designer: - Building Control: -	Hornsey Housing Trust	Sheba Court	Tottenham, London	Do not scale from this drawing except via scale bar. For planning purposes only unless otherwise explicitly stated. Check all dimensions on site prior to fabrication or setting out. This document is copyright and may not be reproduced without permission All existing drawings have been produced from topographical survey produced by others. Cockrell Design accept no responsibility for the accuracy of the survey information produced.	Drawing Name:	Proposed Drawing						
			Drawing Description:		Studio Layouts								
		Scale:	1:50@A1										
		Issue Purpose:	PLANNING										