





EXISTING FRONT ELEVATION
SCALE: 1/100 @ A1

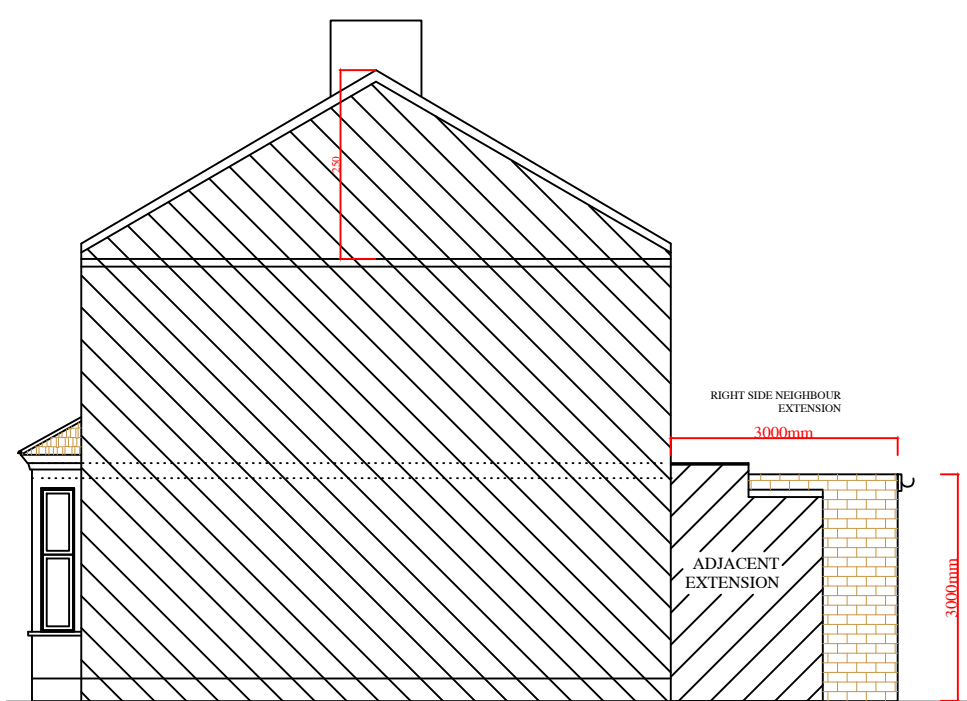


EXISTING LEFT SIDE ELEVATION
SCALE: 1/100 @ A1



EXISTING REAR ELEVATION
SCALE: 1/100 @ A1

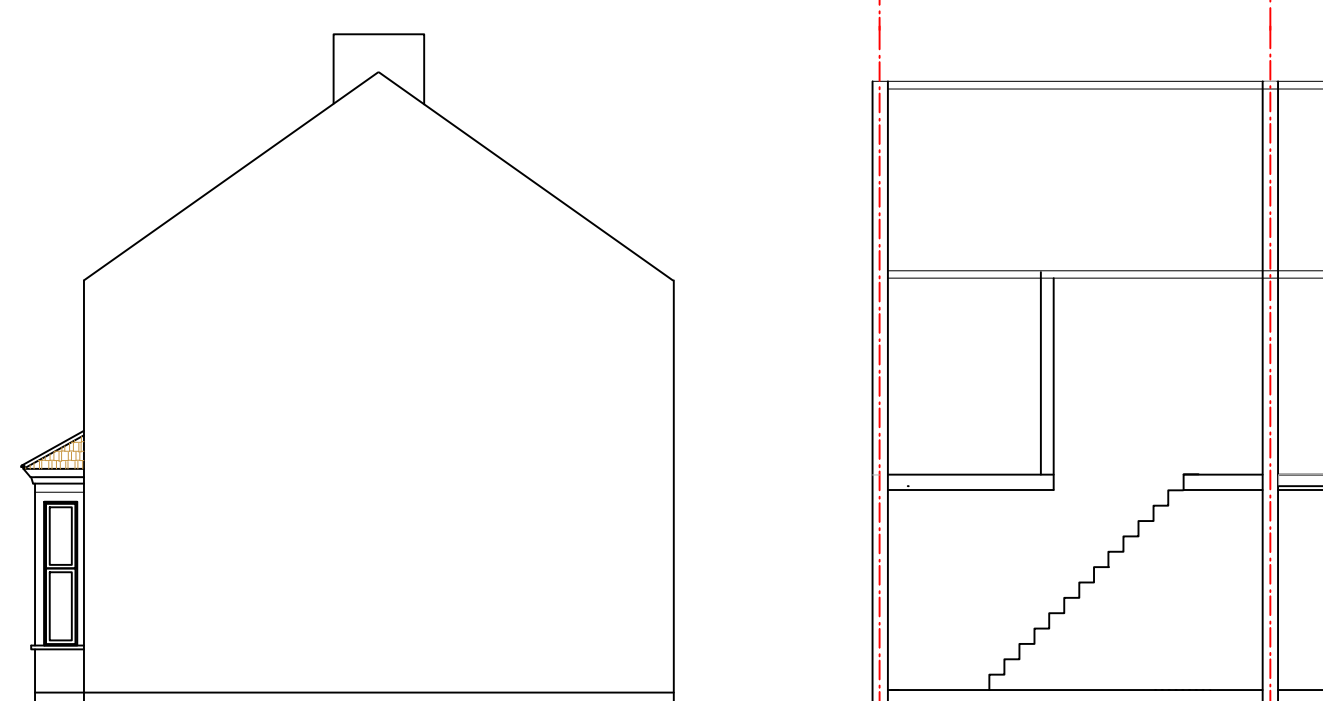

EXISTING SIDE ELEVATION
SCALE: 1/100 @ A1

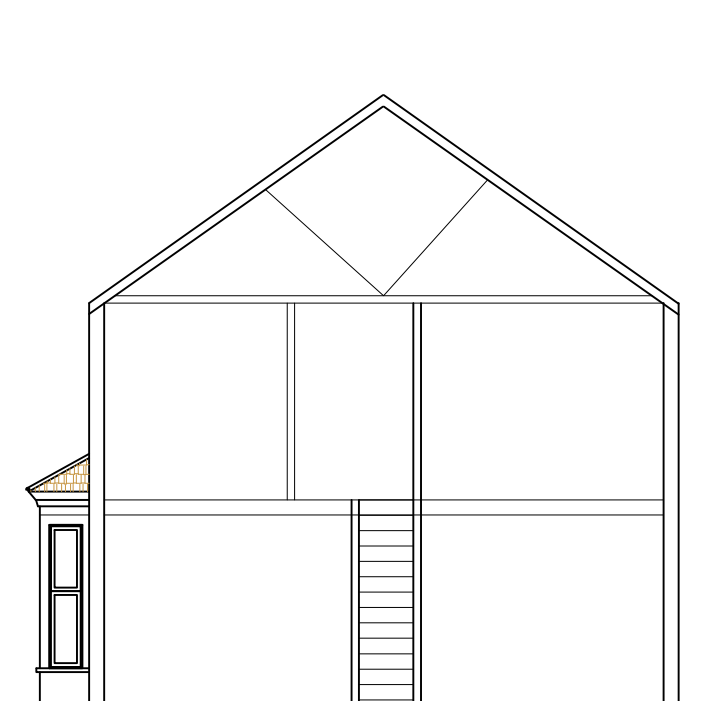

EXISTING SECTION A-A
SCALE: 1/100 @ A1

NOTE: PLEASE BE ADVISED THAT IF THE FOLLOWING ARE COMPLIED WITH THEN THE PROPOSED LOFT CONVERSION WILL FALL UNDER PERMITTED DEVELOPMENT RIGHTS AND THEREFORE, DOES NOT REQUIRE PLANNING PERMISSIONS. From 1 October 2008 a loft conversion for your home will be considered to be permitted development, not requiring an application for planning permission, subject to the following limits and conditions.

- A volume allowance of 40 cubic meters for MID TERRACE HOUSE. No extension to be higher than the highest part of the roof.
- Materials to be similar in appearance to the existing house.
- Roof extensions not to be permitted development in designated areas*.
- (This is not designated areas)
- Roof extension, apart from hip to gable end, to be set back as far as practicable, at least 20cm from the eaves.
- (Dormer has been set back 200mm from the eave)

37) Roof window flashings


Roof windows can be supplied with the appropriate pre-formed flashing suitable for use with plain tiles.
At the top edge the flashing forms a top or 'back' gutter.
At the bottom edge the flashing forms a cover flashing over the course of tiles below the window.
At the sides of the window integral soakers interleave with the tile courses.




PROPOSED FRONT ELEVATION
SCALE: 1/100 @ A1





PROPOSED REAR ELEVATION
SCALE: 1/100 @ A1

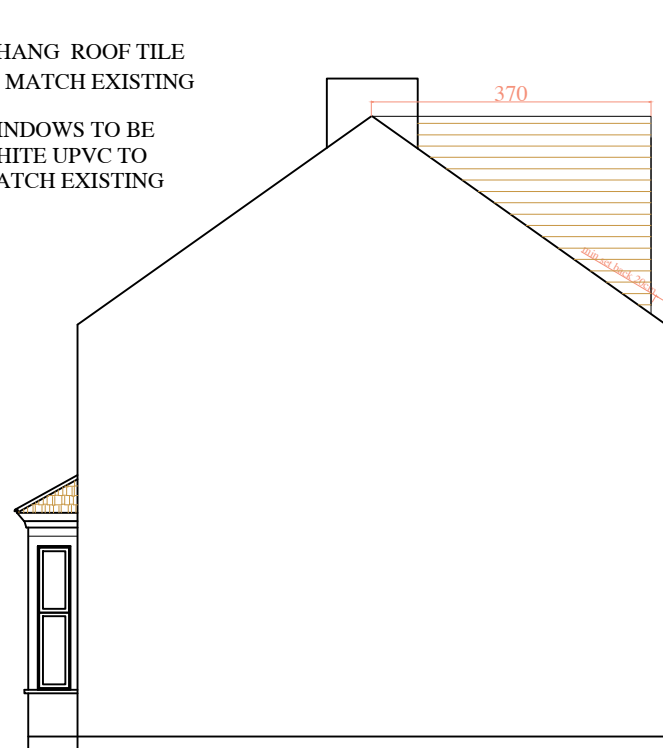


PROPOSED SIDE ELEVATION
SCALE: 1/100 @ A1

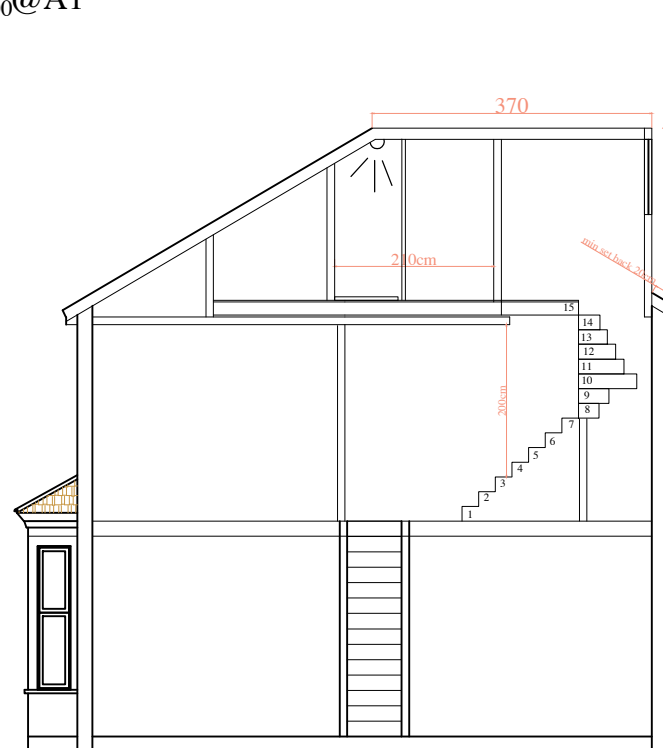


PROPOSED SECTION B-B
SCALE: 1/100 @ A1

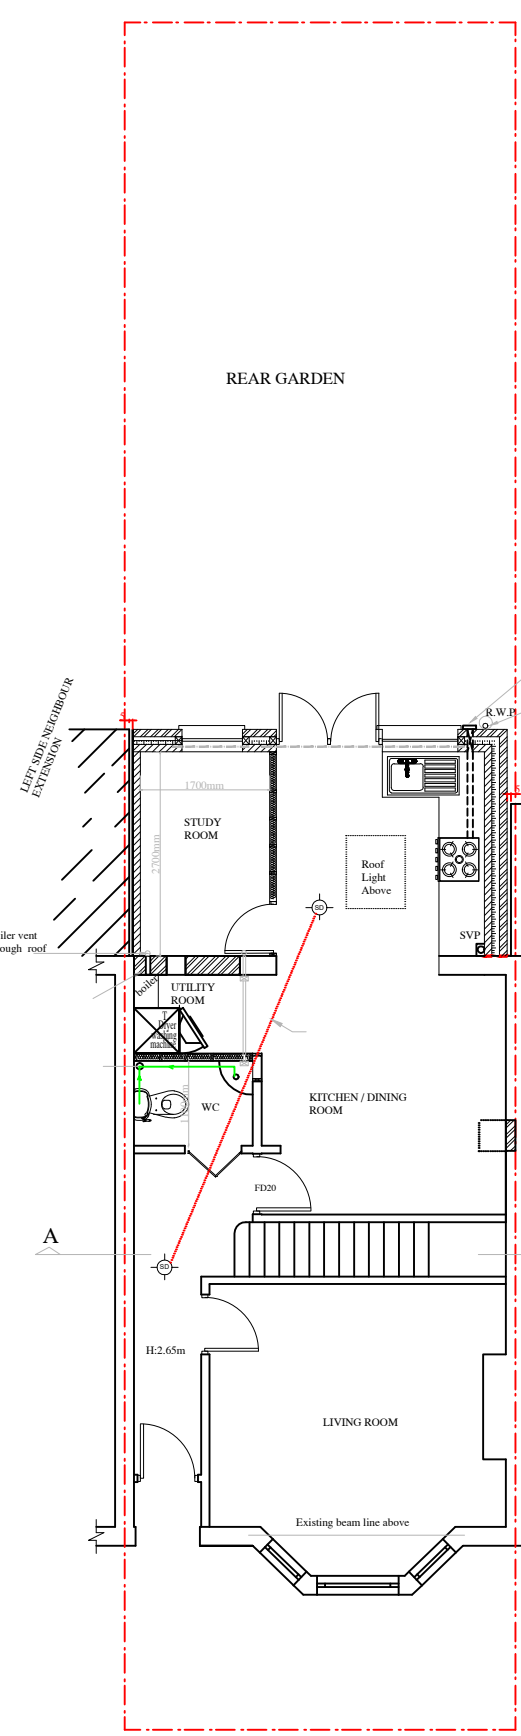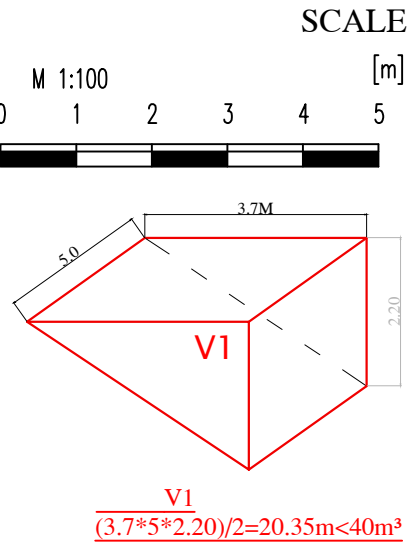


EXISTING GROUND FLOOR PLAN
SCALE: 1/100 @ A1

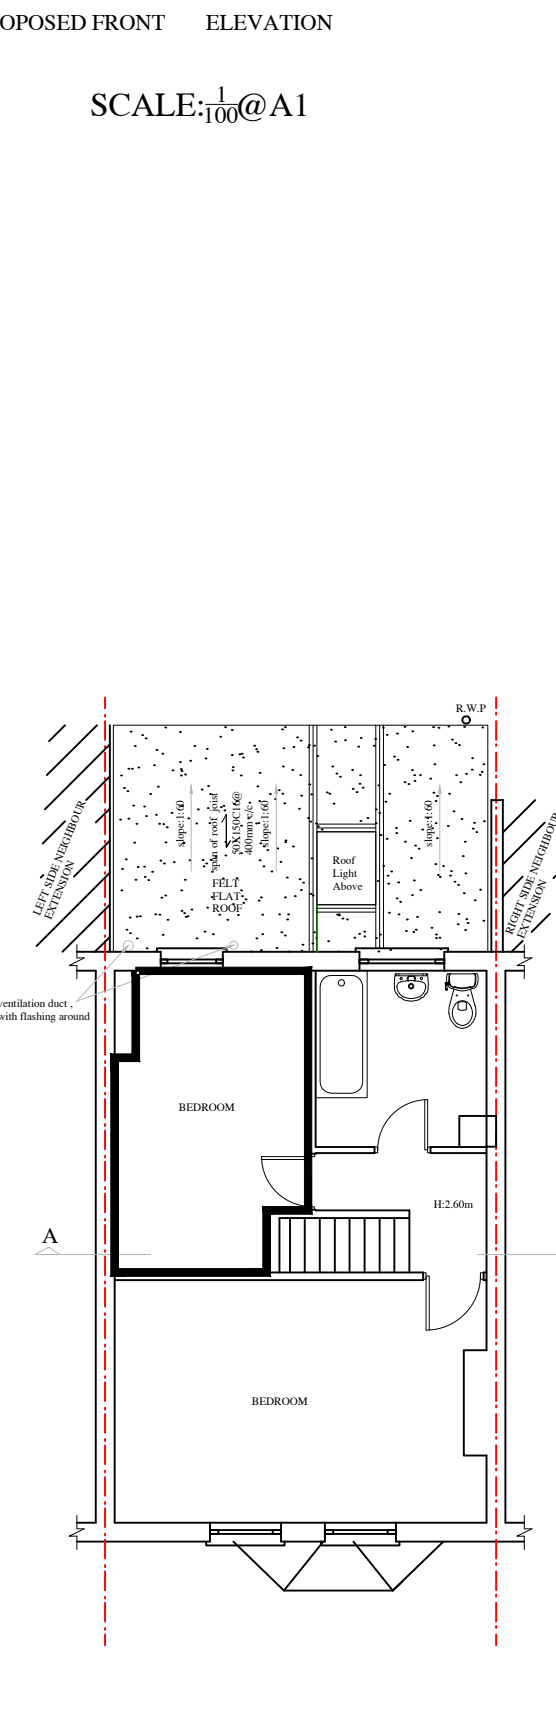


EXISTING FIRST FLOOR PLAN
SCALE: 1/100 @ A1

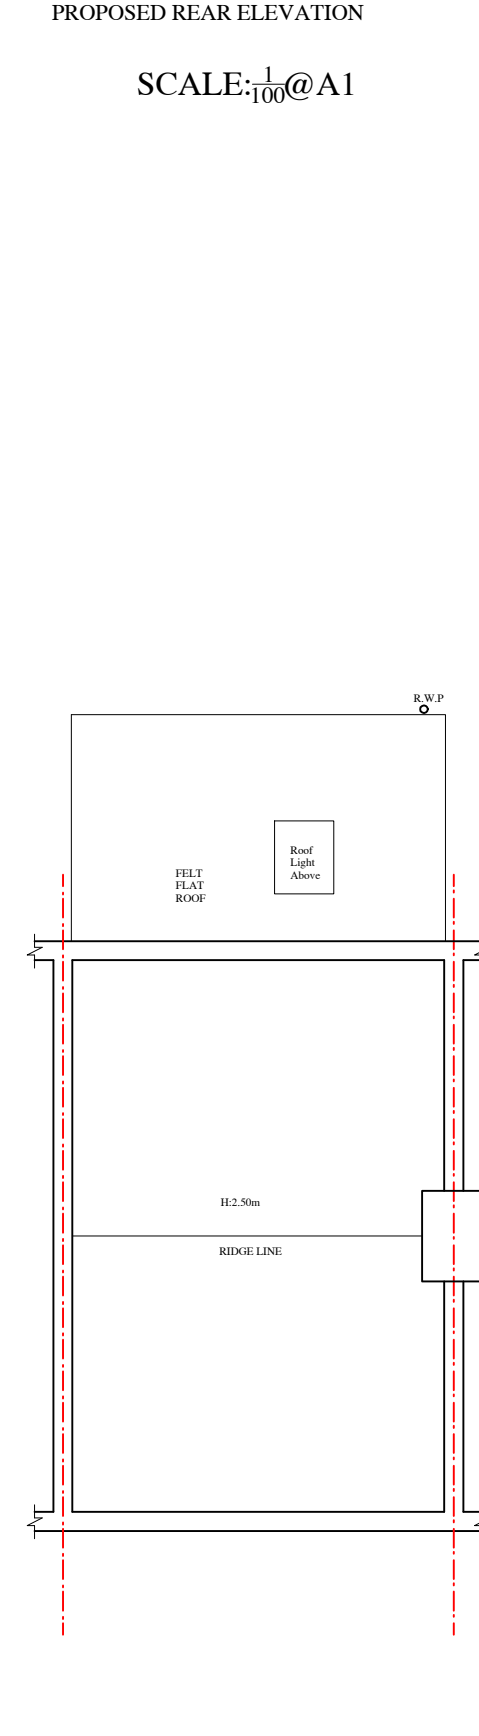


EXISTING ROOF PLAN
SCALE: 1/100 @ A1

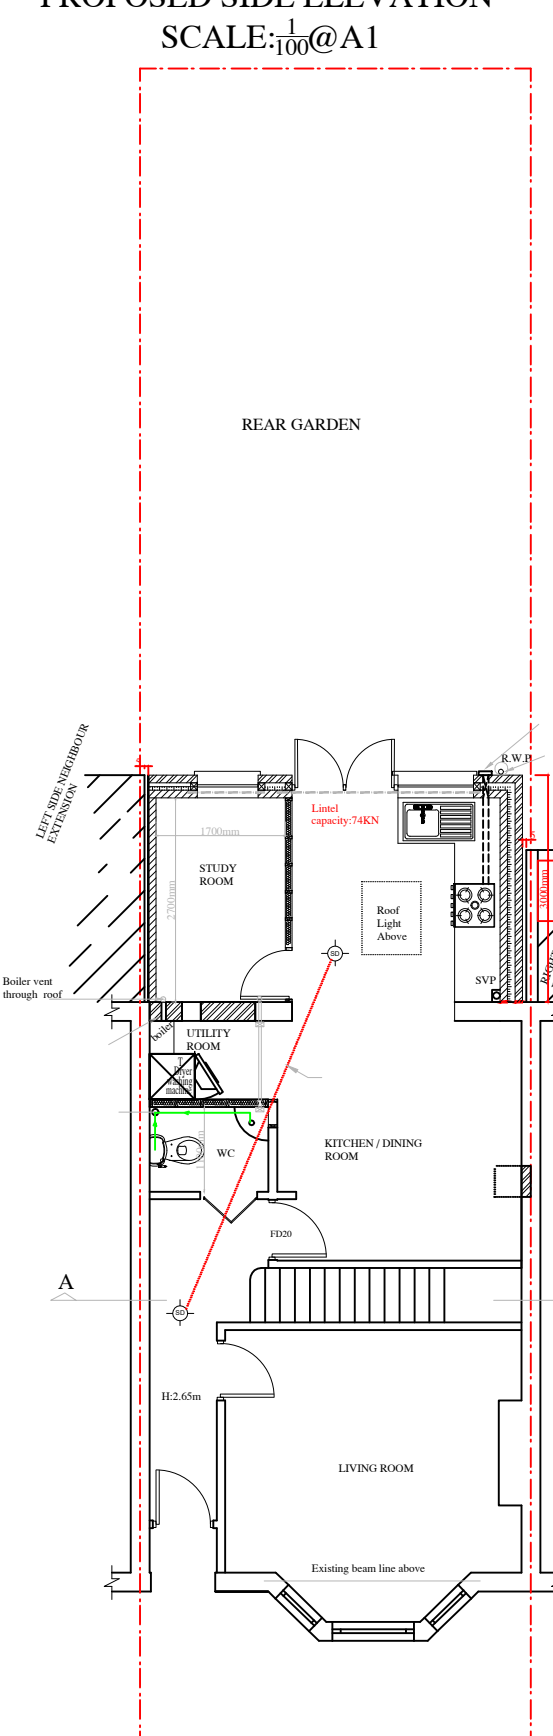


PROPOSED GROUND FLOOR PLAN
SCALE: 1/100 @ A1

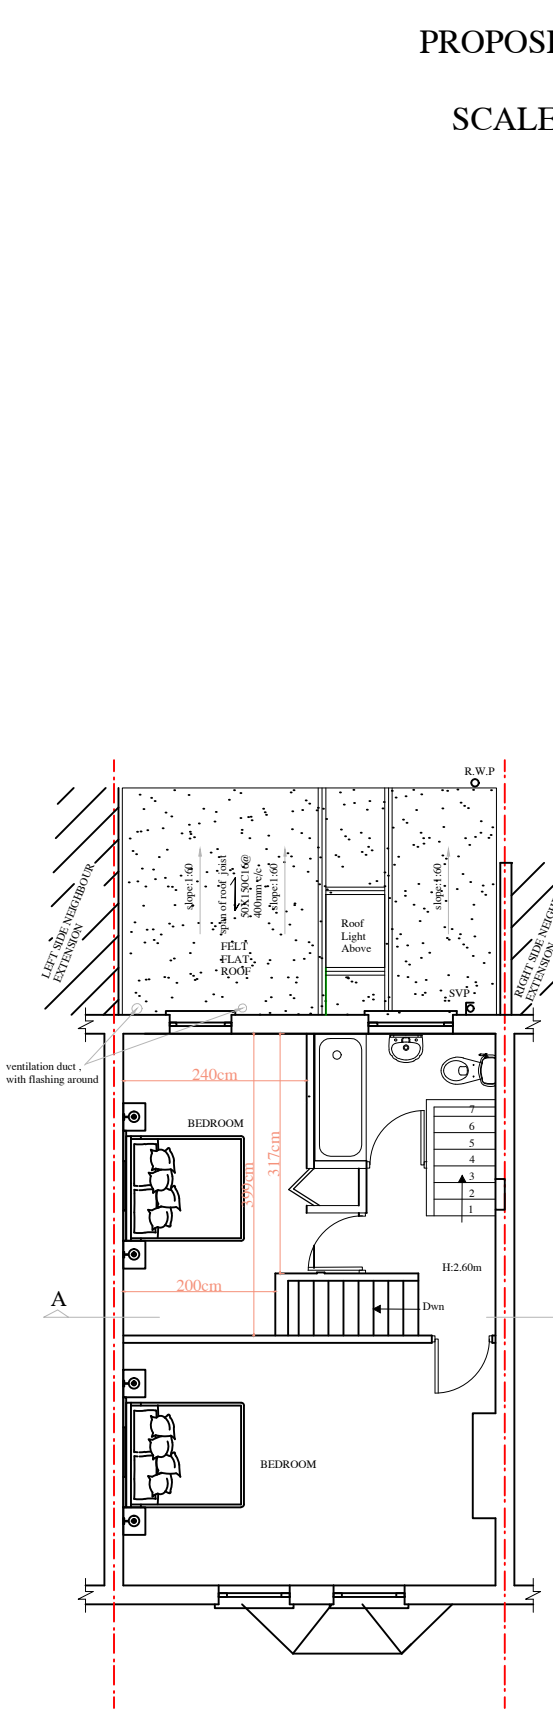


PROPOSED FIRST FLOOR PLAN
SCALE: 1/100 @ A1

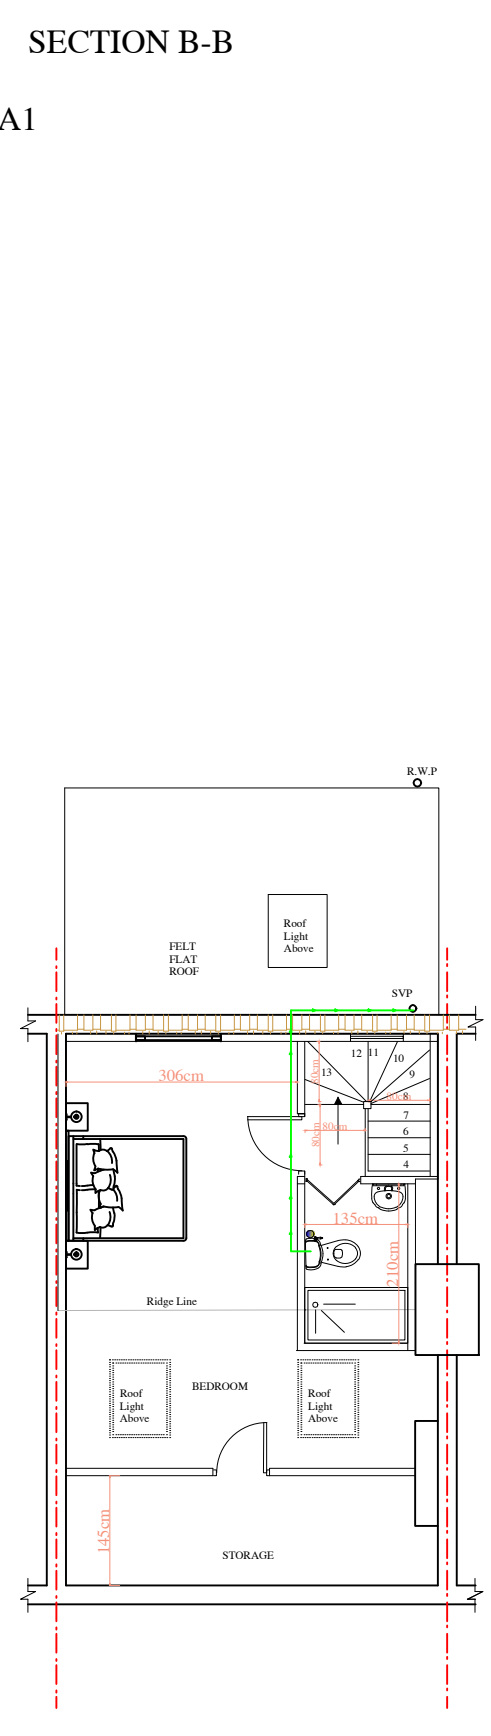

PROPOSED LOFT FLOOR PLAN
SCALE: 1/100 @ A1

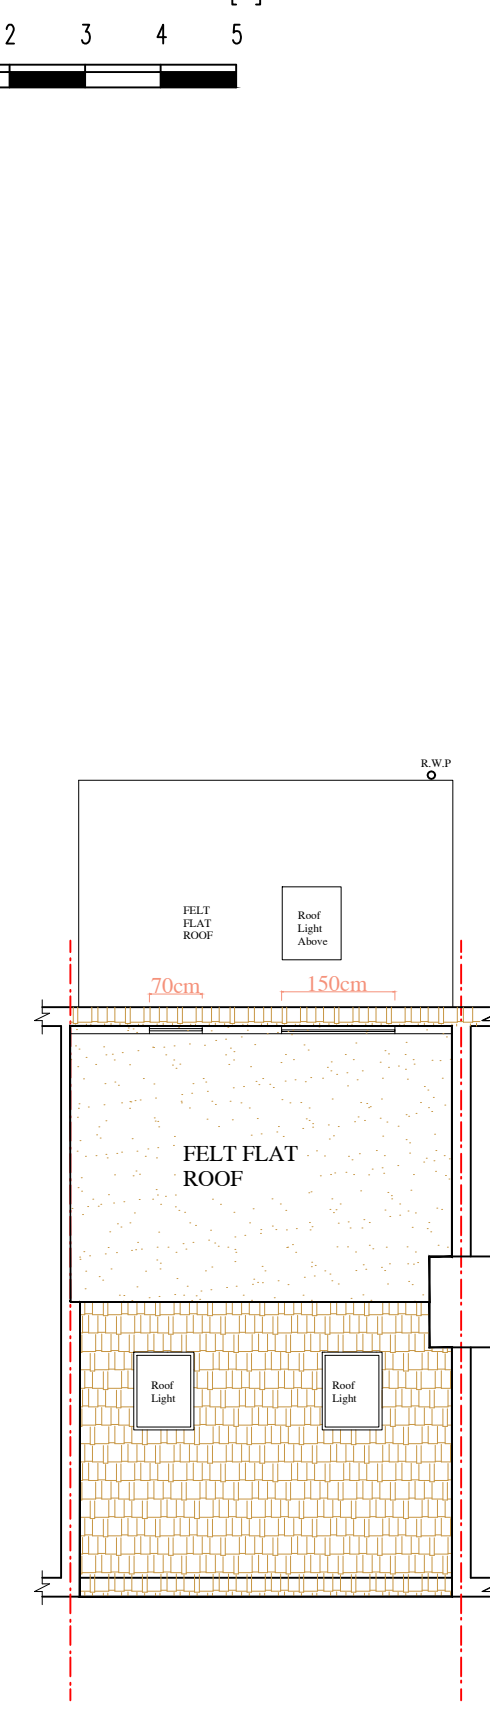


PROPOSED ROOF PLAN
SCALE: 1/100 @ A1

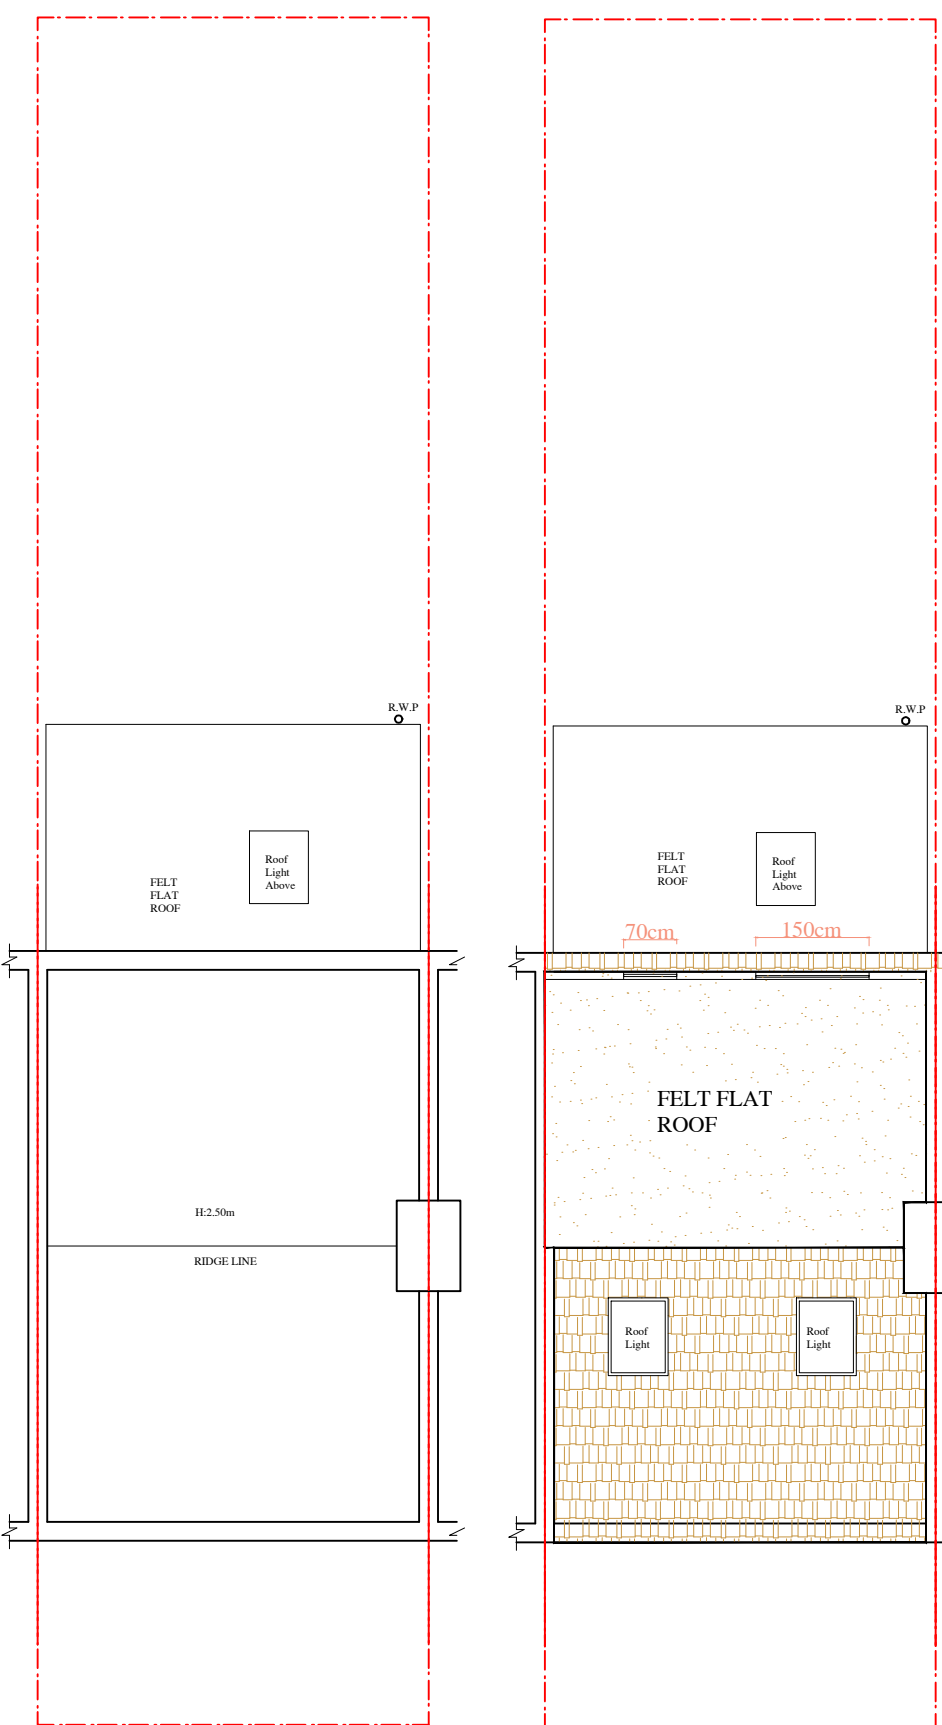

EXISTING BLOCK PLAN
SCALE: 1/100 @ A1

PROPOSED BLOCK PLAN
SCALE: 1/100 @ A1

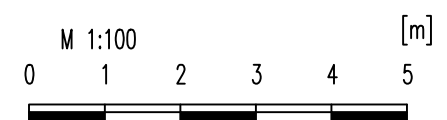

ALL UNITS ARE IN CENTIMETERS

no	revision	date	control
1	1	1	1
2	2	2	2
3	3	3	3
100	100	100	100