Copyright: All rights reserved. This drawing must not be reproduced without permission. Only the original drawing should be relied upon. Contractors, subcontractors and suppliers must verify all dimensions on site before commencing any work or making any shop drawings. All shop drawings to be submitted to the architect / interior designer for comment prior to fabrication. This drawing is to be read in conjunction with the architect's / interior designer's specification, bills of quantities / schedules, structural, mechanical & electrical drawings and all discrepancies are to be reported to the architect / interior designer. Do not scale from this drawing. Dimensions are in millimetres unless otherwise stated.

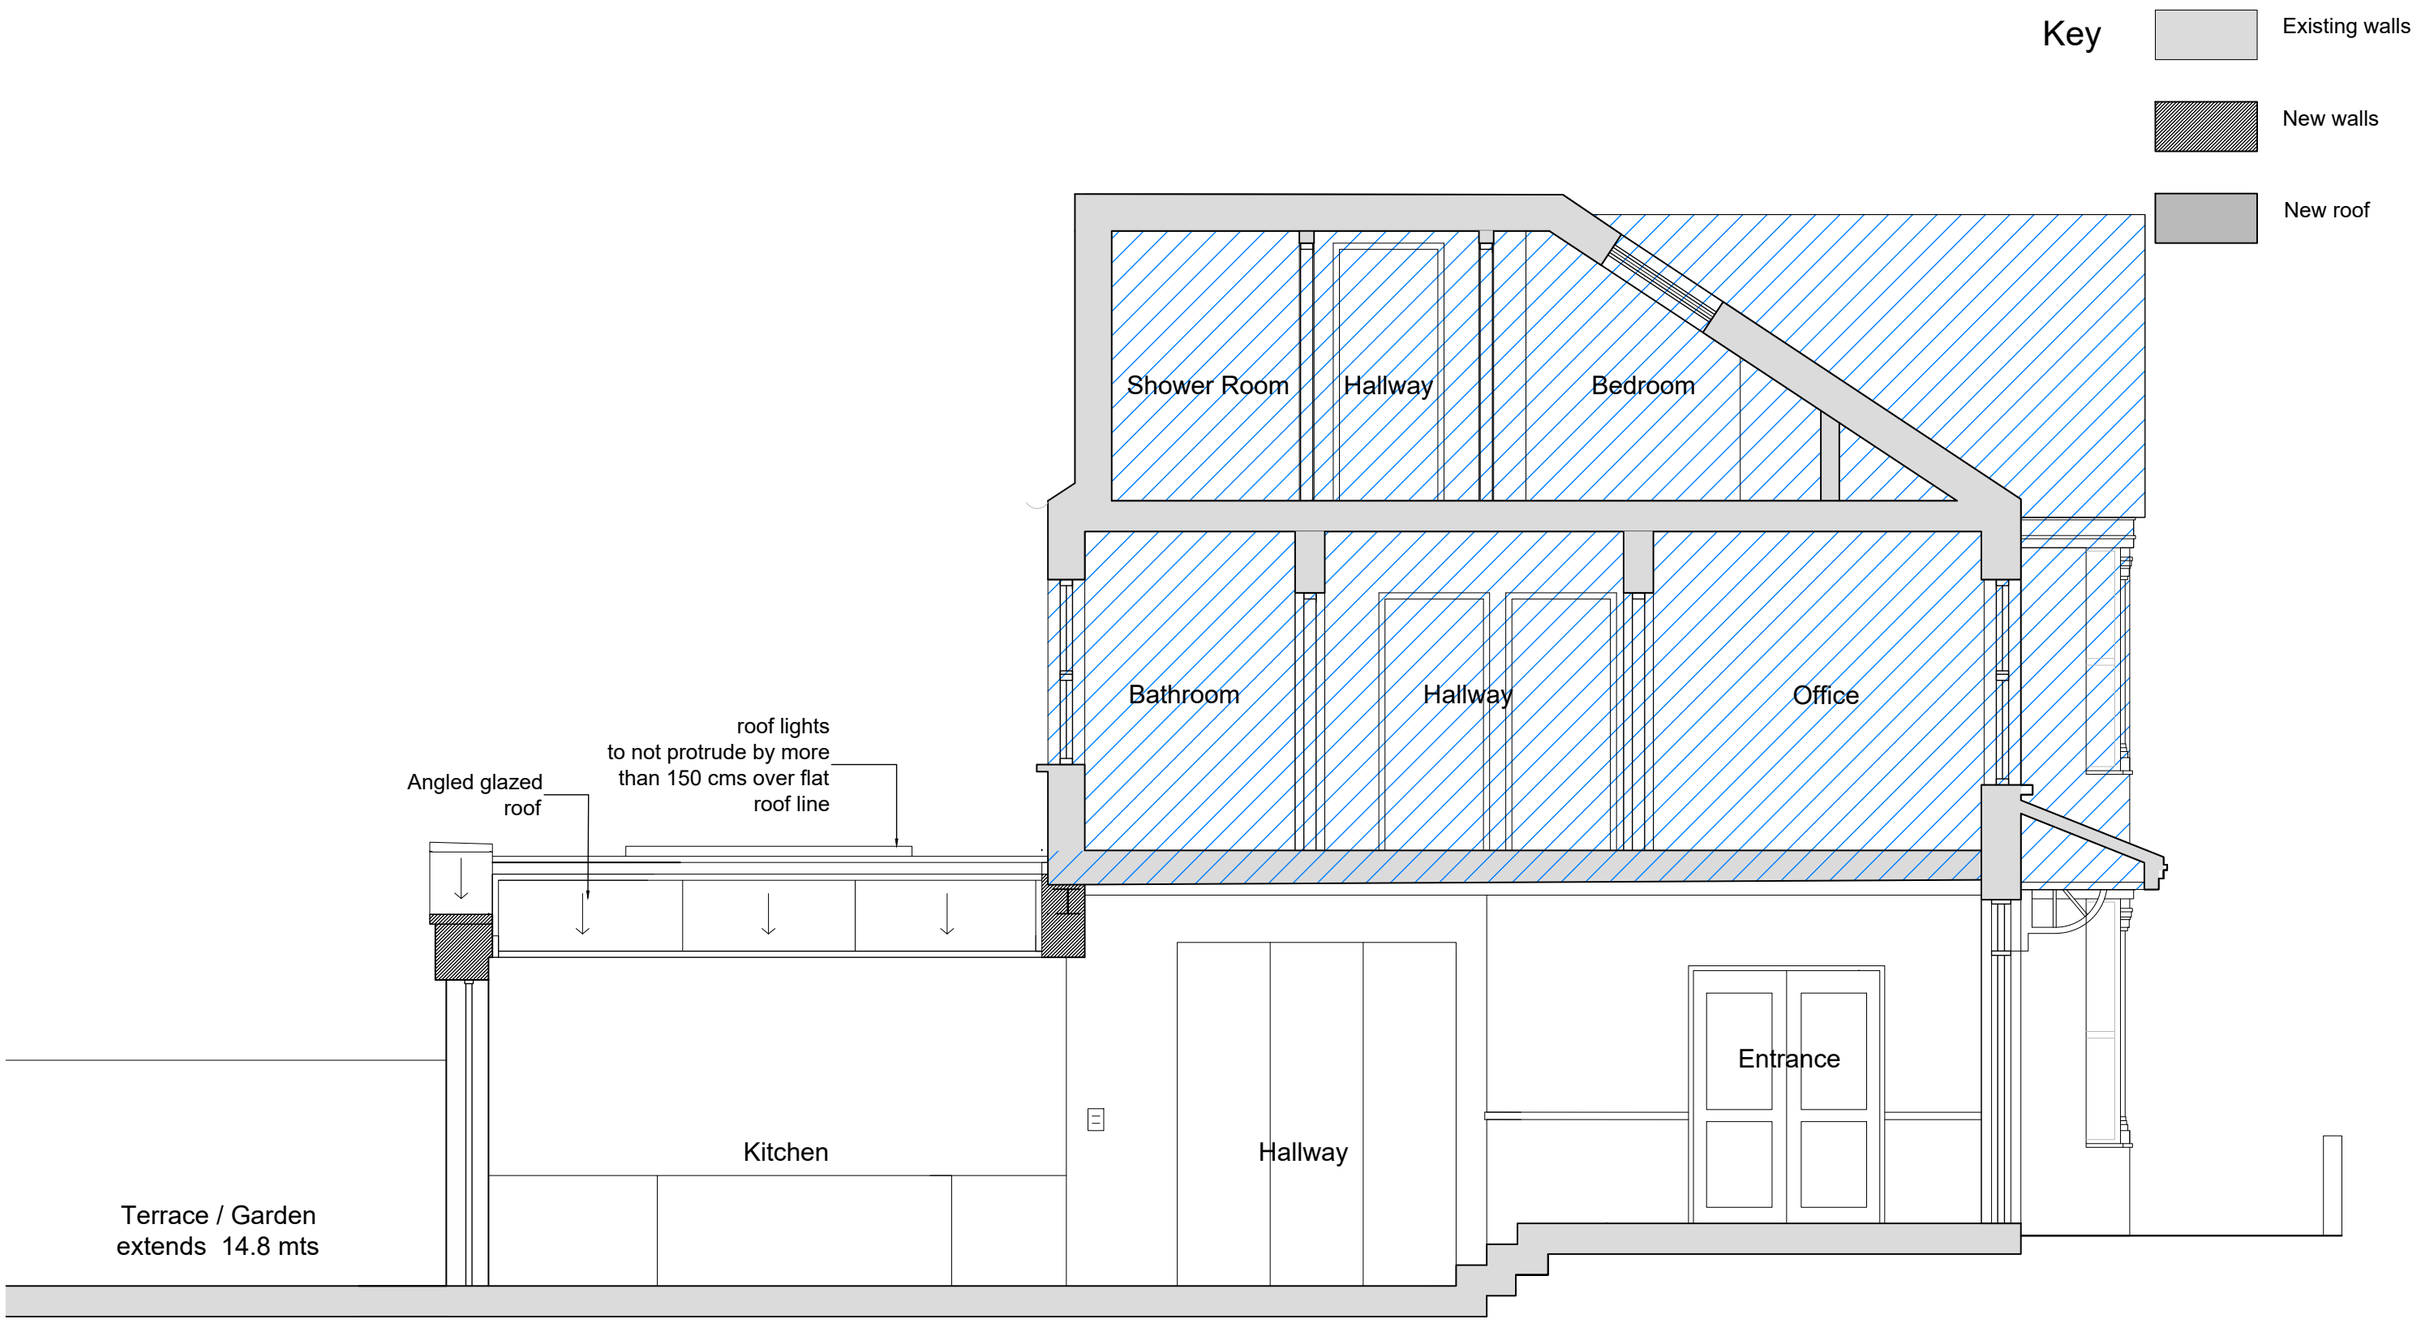

Proposed Section AA

0 1 2 5

Angela Franco.
Design Professional

59 Outram Road
London N22 7AB
Phone: 07462010102
angelafrancoaltez@gmail.com

rev	amendments	date	by
P1	Side roof reduced in height	04/02/24	AF

project	drawing title	scale	date	drawn by	checked by
61 Outram Road N22 7AB	Proposed Section AA	1:50 @ A3	10.11.2020	AF	-

drawing status	job no.	drawing no.	revision
PLANNING	0227	T-100-120	P1