


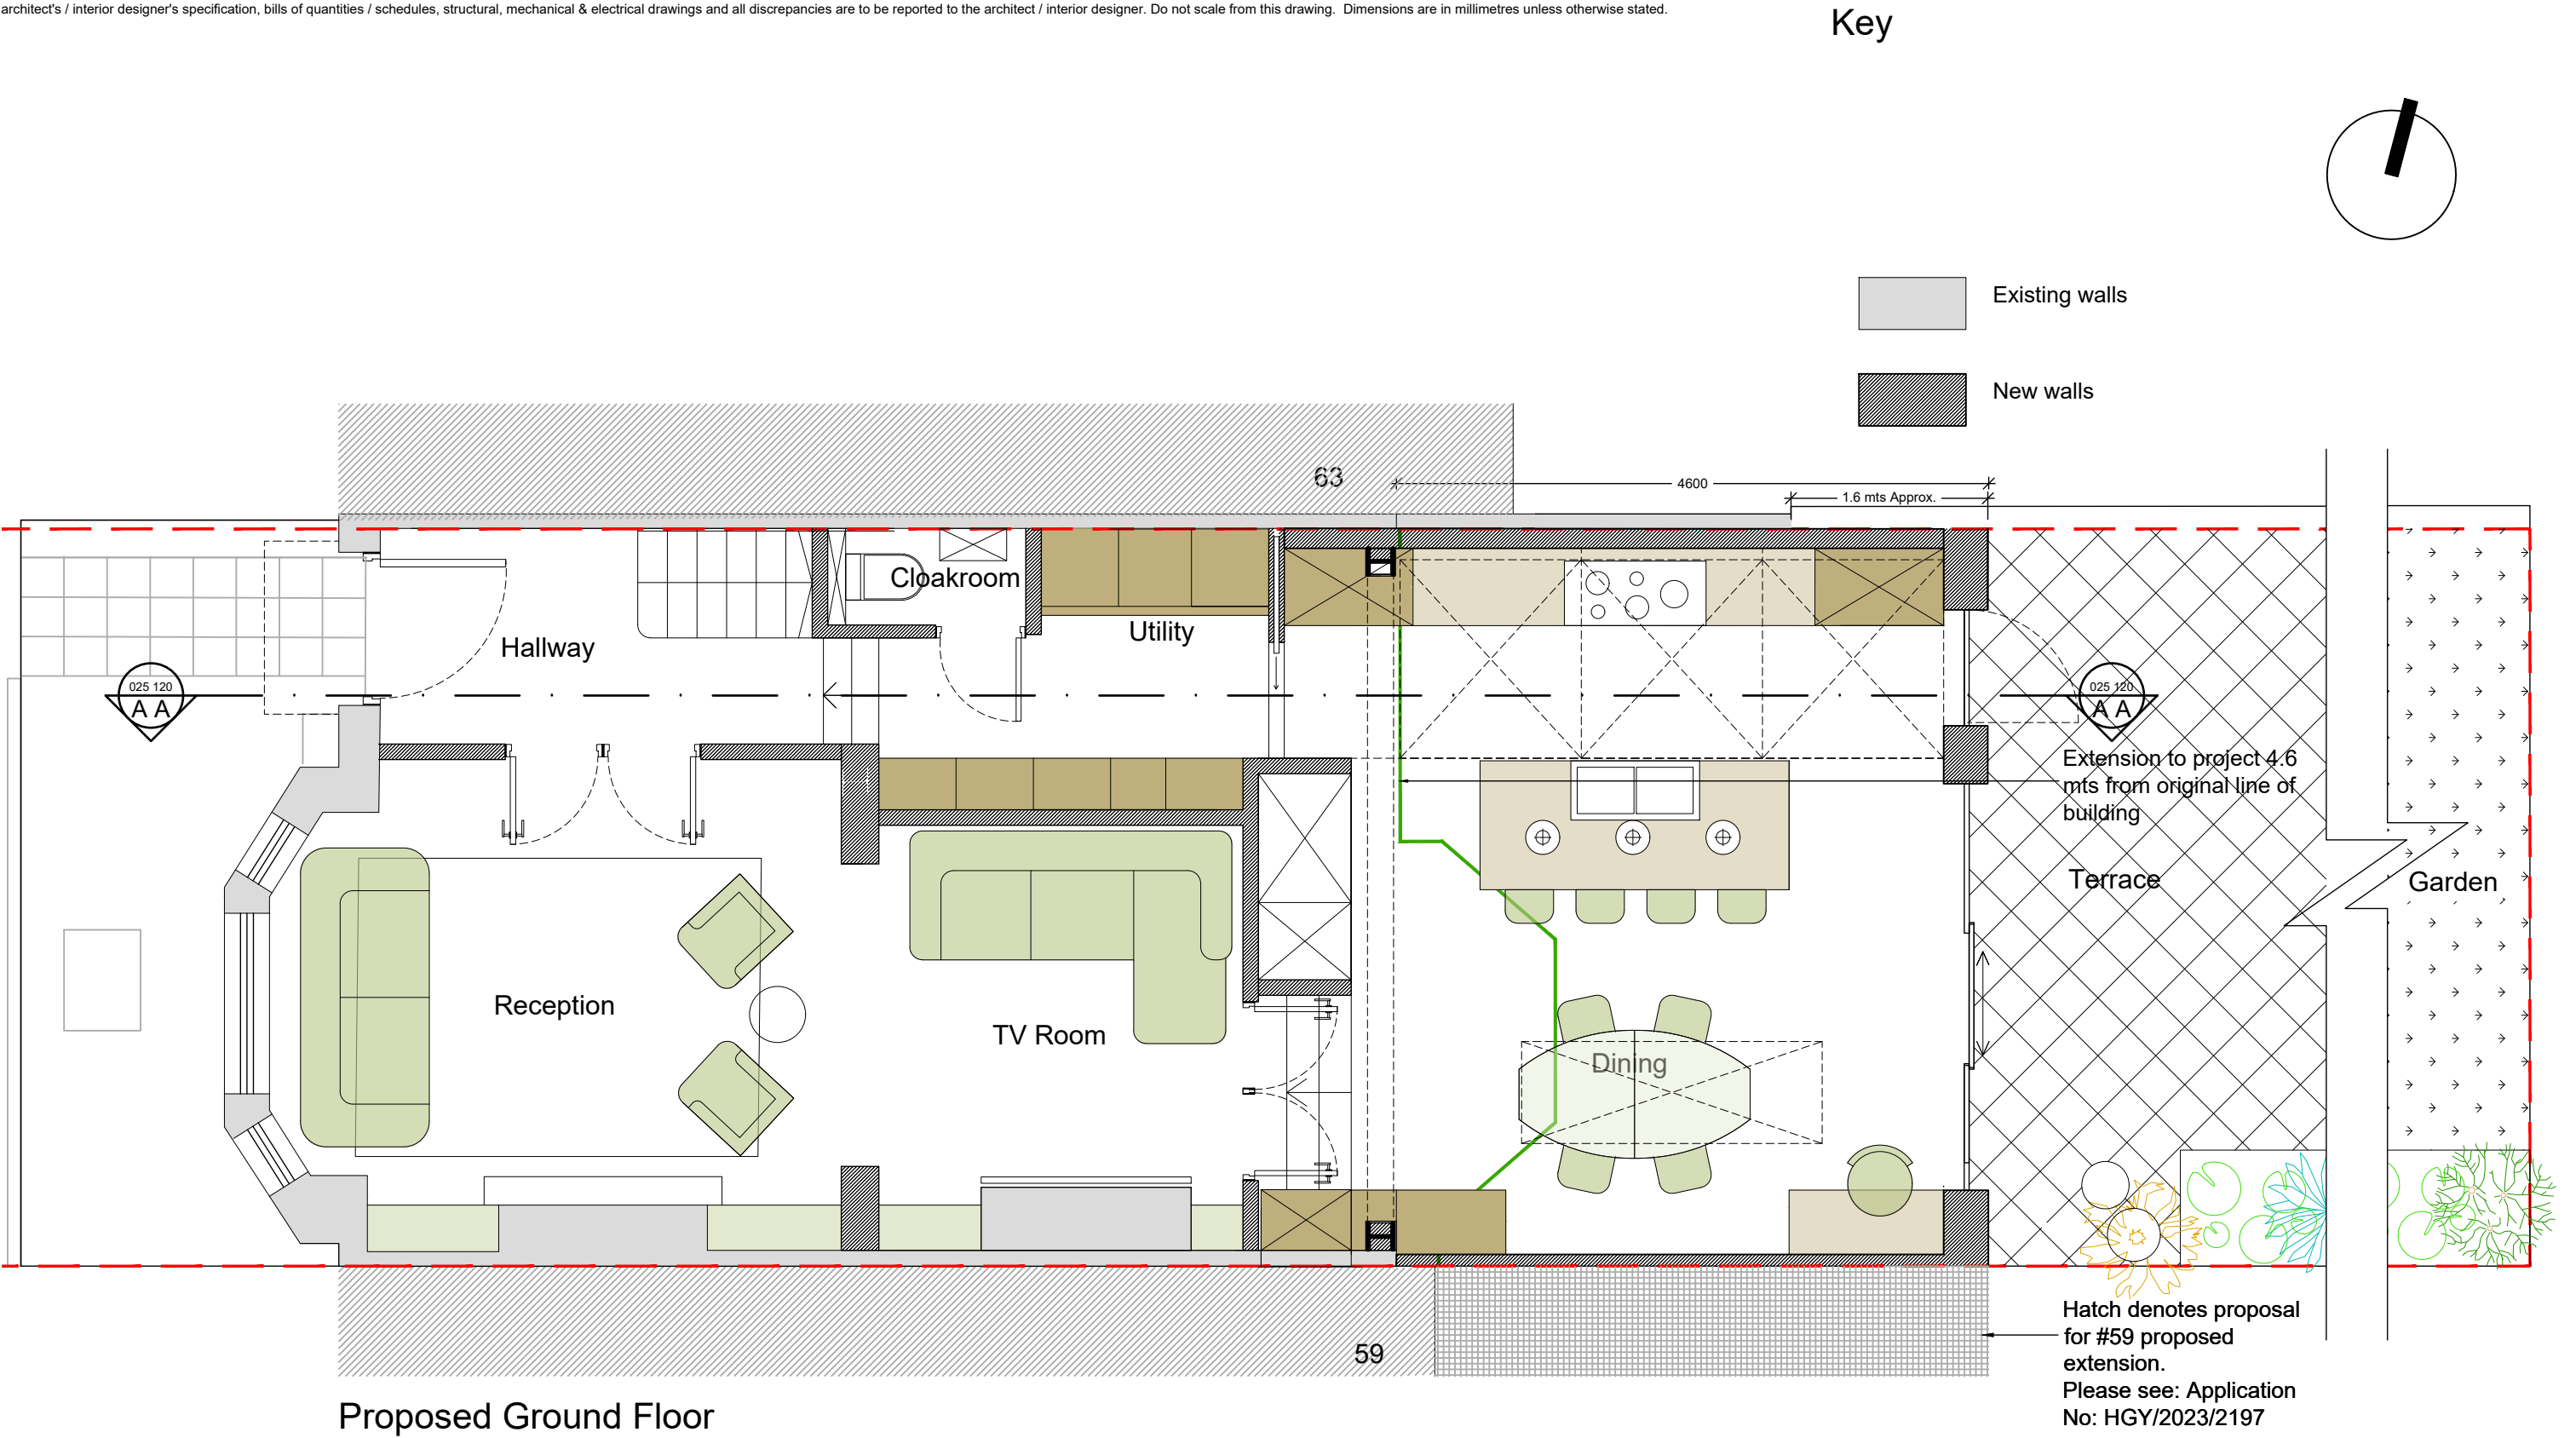

Angela Franco.
Design Professional

59 Outram Road
London N22 7AB
Phone: 07462010102
angelafrancoaltez@gmail.com

P1 Side roof reduced in height
rev amendments

04.02.24 AF
date by

project
61 Outram Road N22 7AB

drawing title
Proposed Ground Floor (2)

scale
1:50 @ A3

date
10.11.2020

drawn by
AF

checked by
-

drawing status
PLANNING

job no.
0227

drawing no.
T-100-001

revision
P1