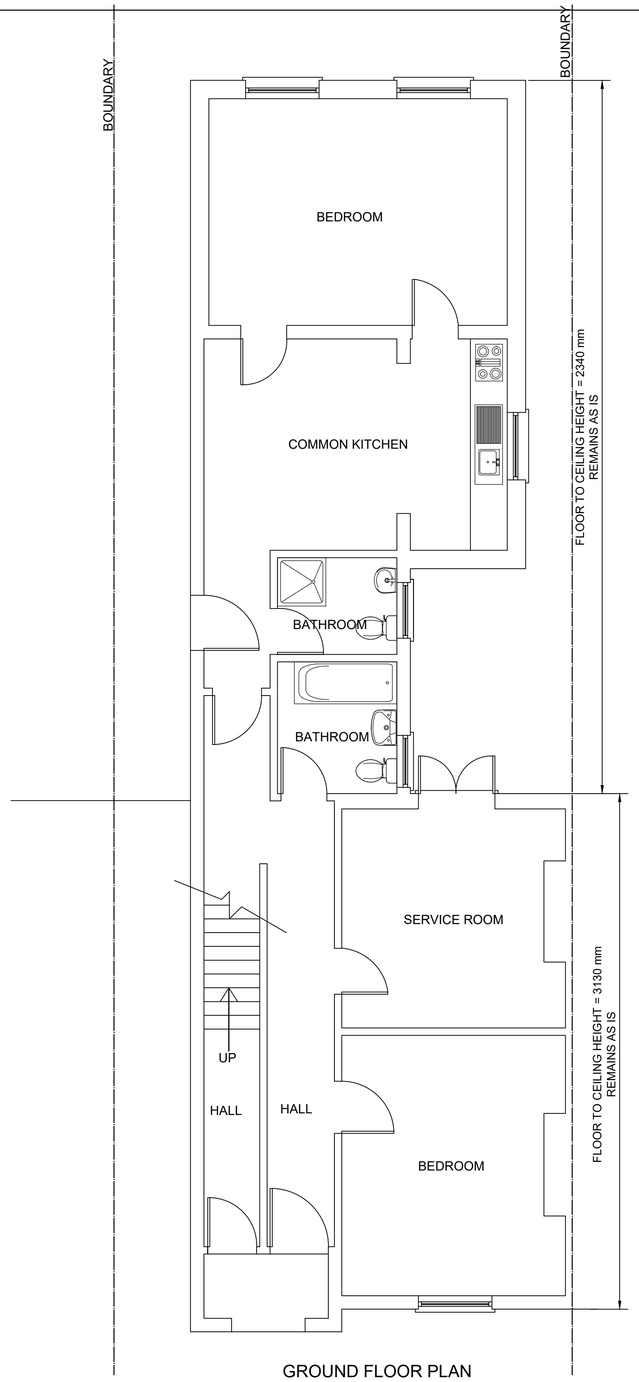

GROUND FLOOR PLAN
GROUND FLOOR MAISONETTE - 49A
USED AS HMO

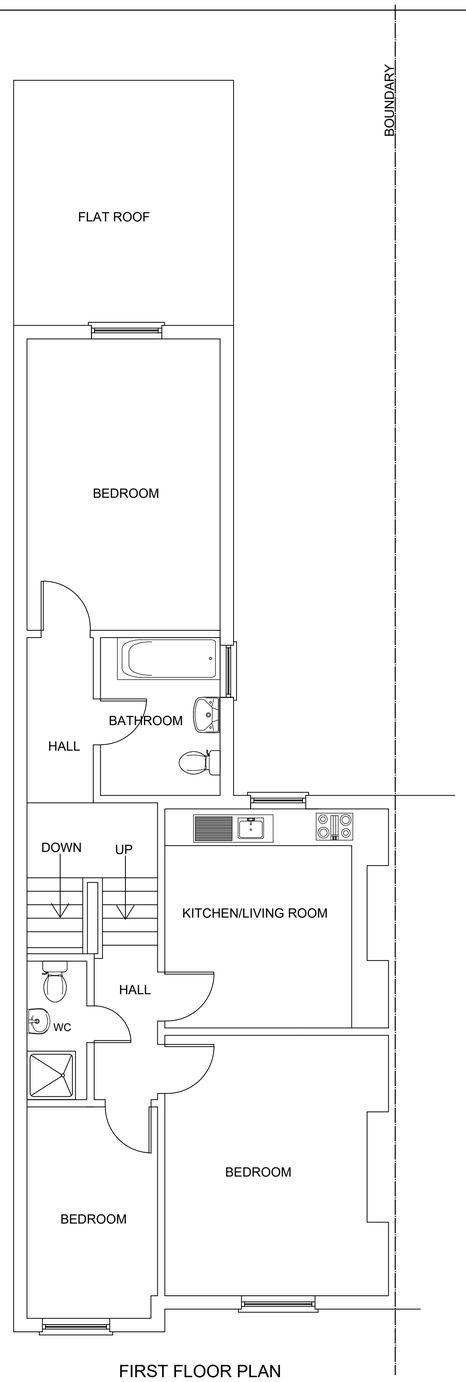

FIRST FLOOR PLAN
FIRST FLOOR MAISONETTE - 49B

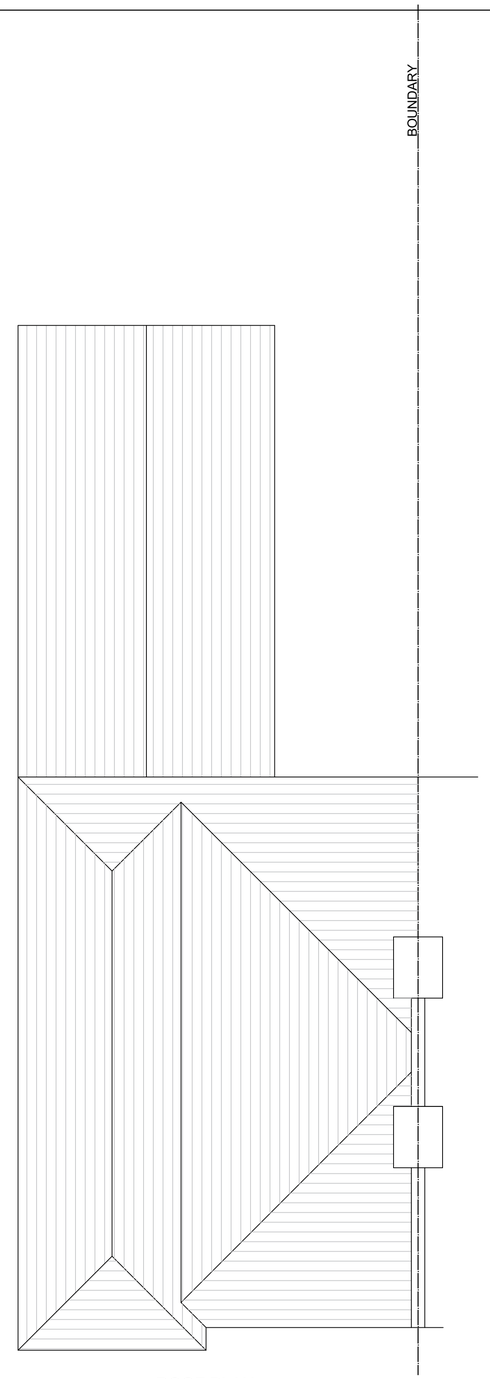

ROOF PLAN

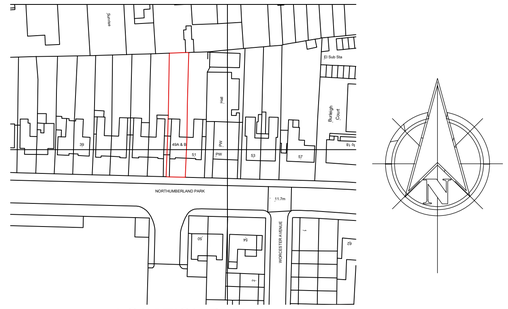

LOCATION PLAN
SCALE 1:1250

BLOCK PLAN
SCALE 1:500

AT A1 PAPER SIZE

1 0 1 2 3 4
SCALE 1:50

10 0 10 20 30 40
SCALE 1:500

0 10 20 30 40 50 60 70 80 90 100
SCALE 1:1250

M PATEL

CONVERSION TO TWO SELF CONTAINED FLATS

49A NORTHUMBERLAND PARK, LONDON N17 0TB

EXISTING FLOOR PLANS

DRAWING NO: NPH/PLSC/P/1 OF 3 SCALE: 1:50, 1:500, 1:1250

J.A. IOANNOU B Sc (Eng), C Eng, FICE CHARTERED ENGINEER
75 MINCHENDEN CRESCENT
SOUTHGATE
LONDON N14 7EP
TEL:02088868267 / MOB:07985419990
EMAIL: jioannou@aol.com

DATE: JANUARY 2024