


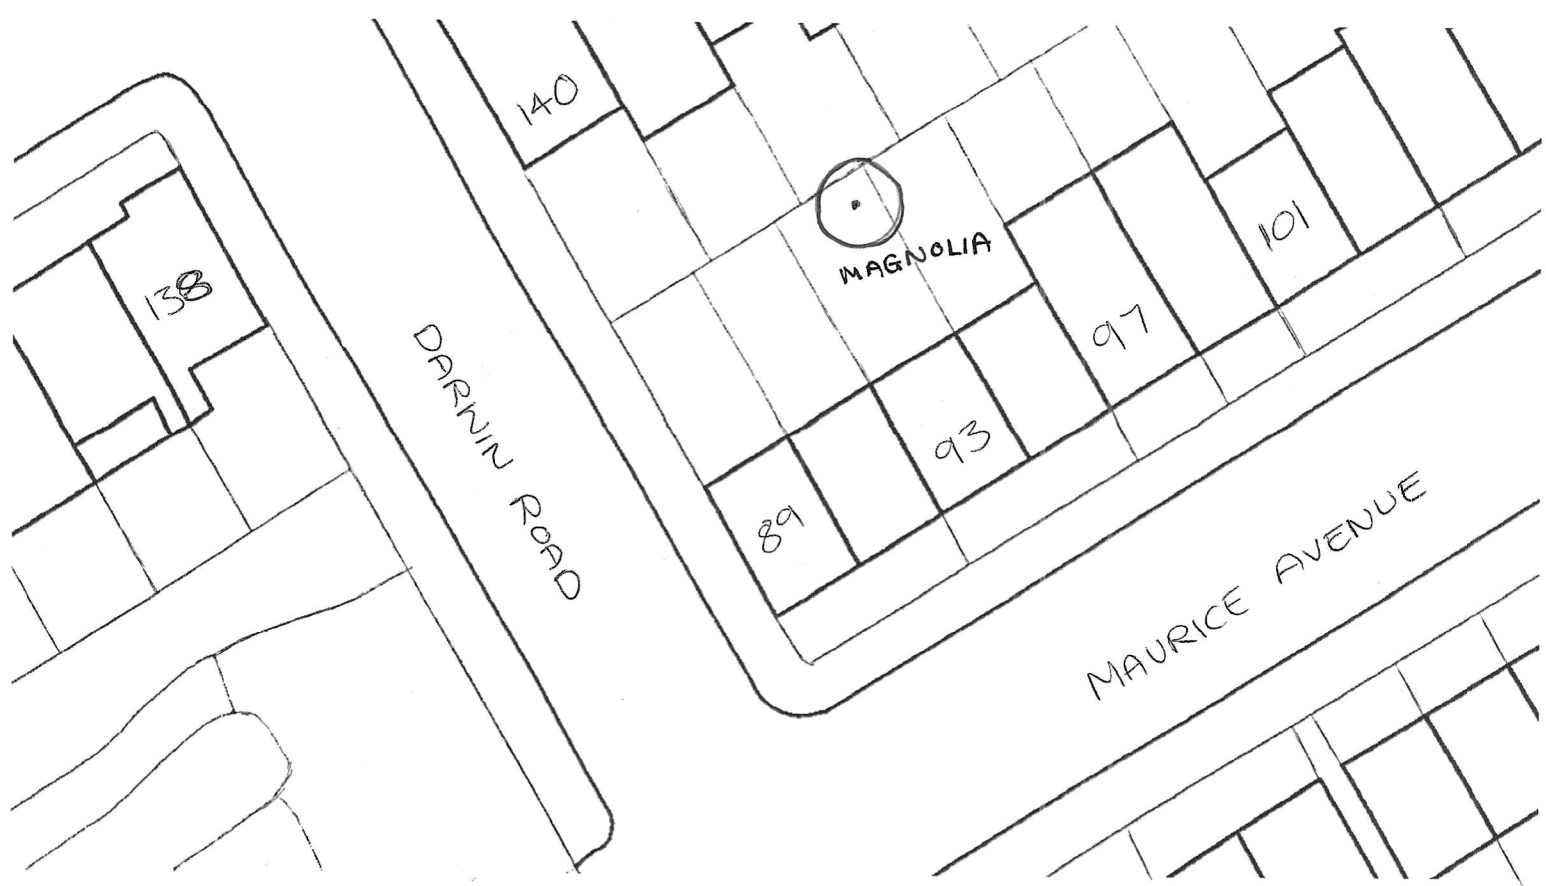

SITE PLAN FOR
93 MAURICE AVENUE
LONDON
N22 6PU