




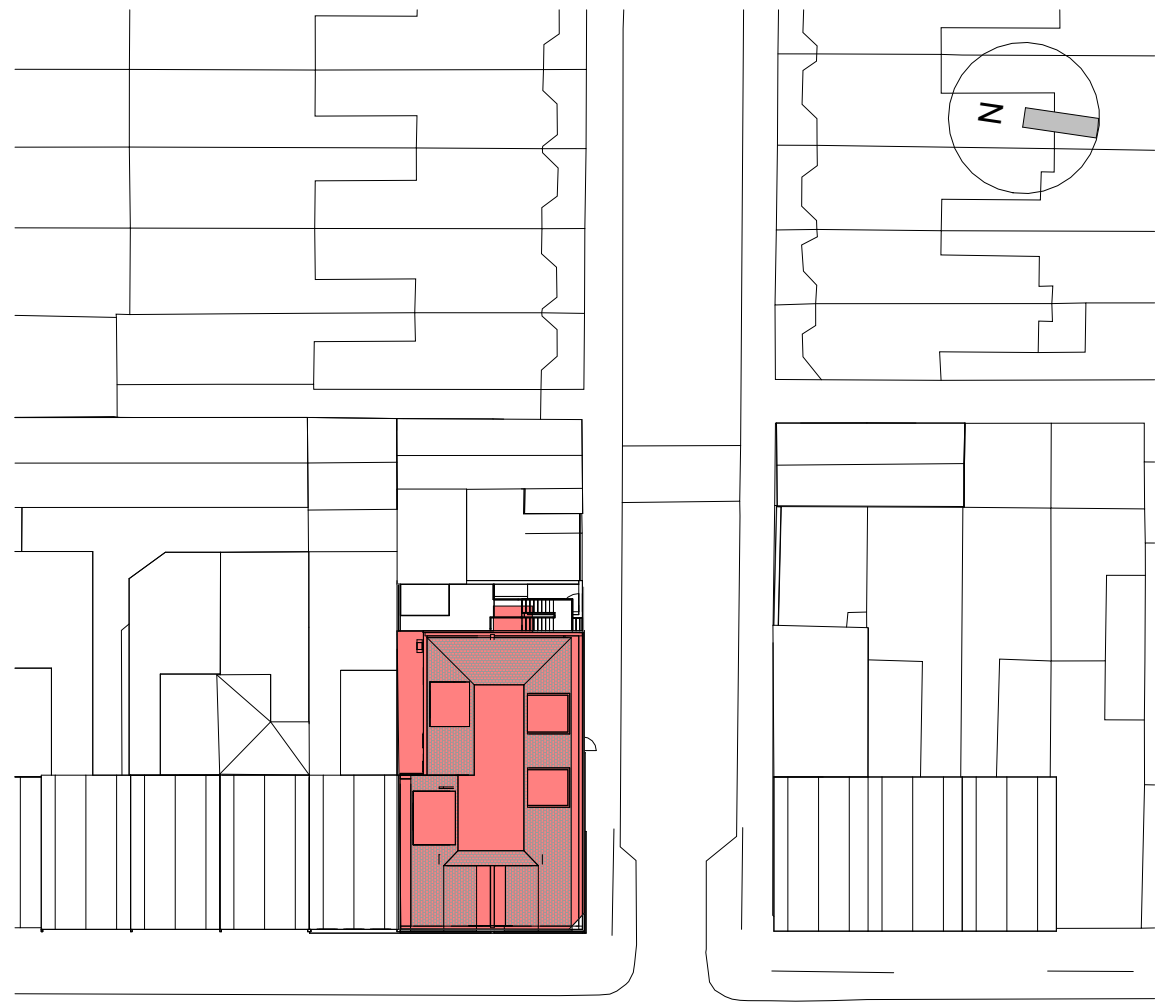


Block Plan - Existing  
1 : 500

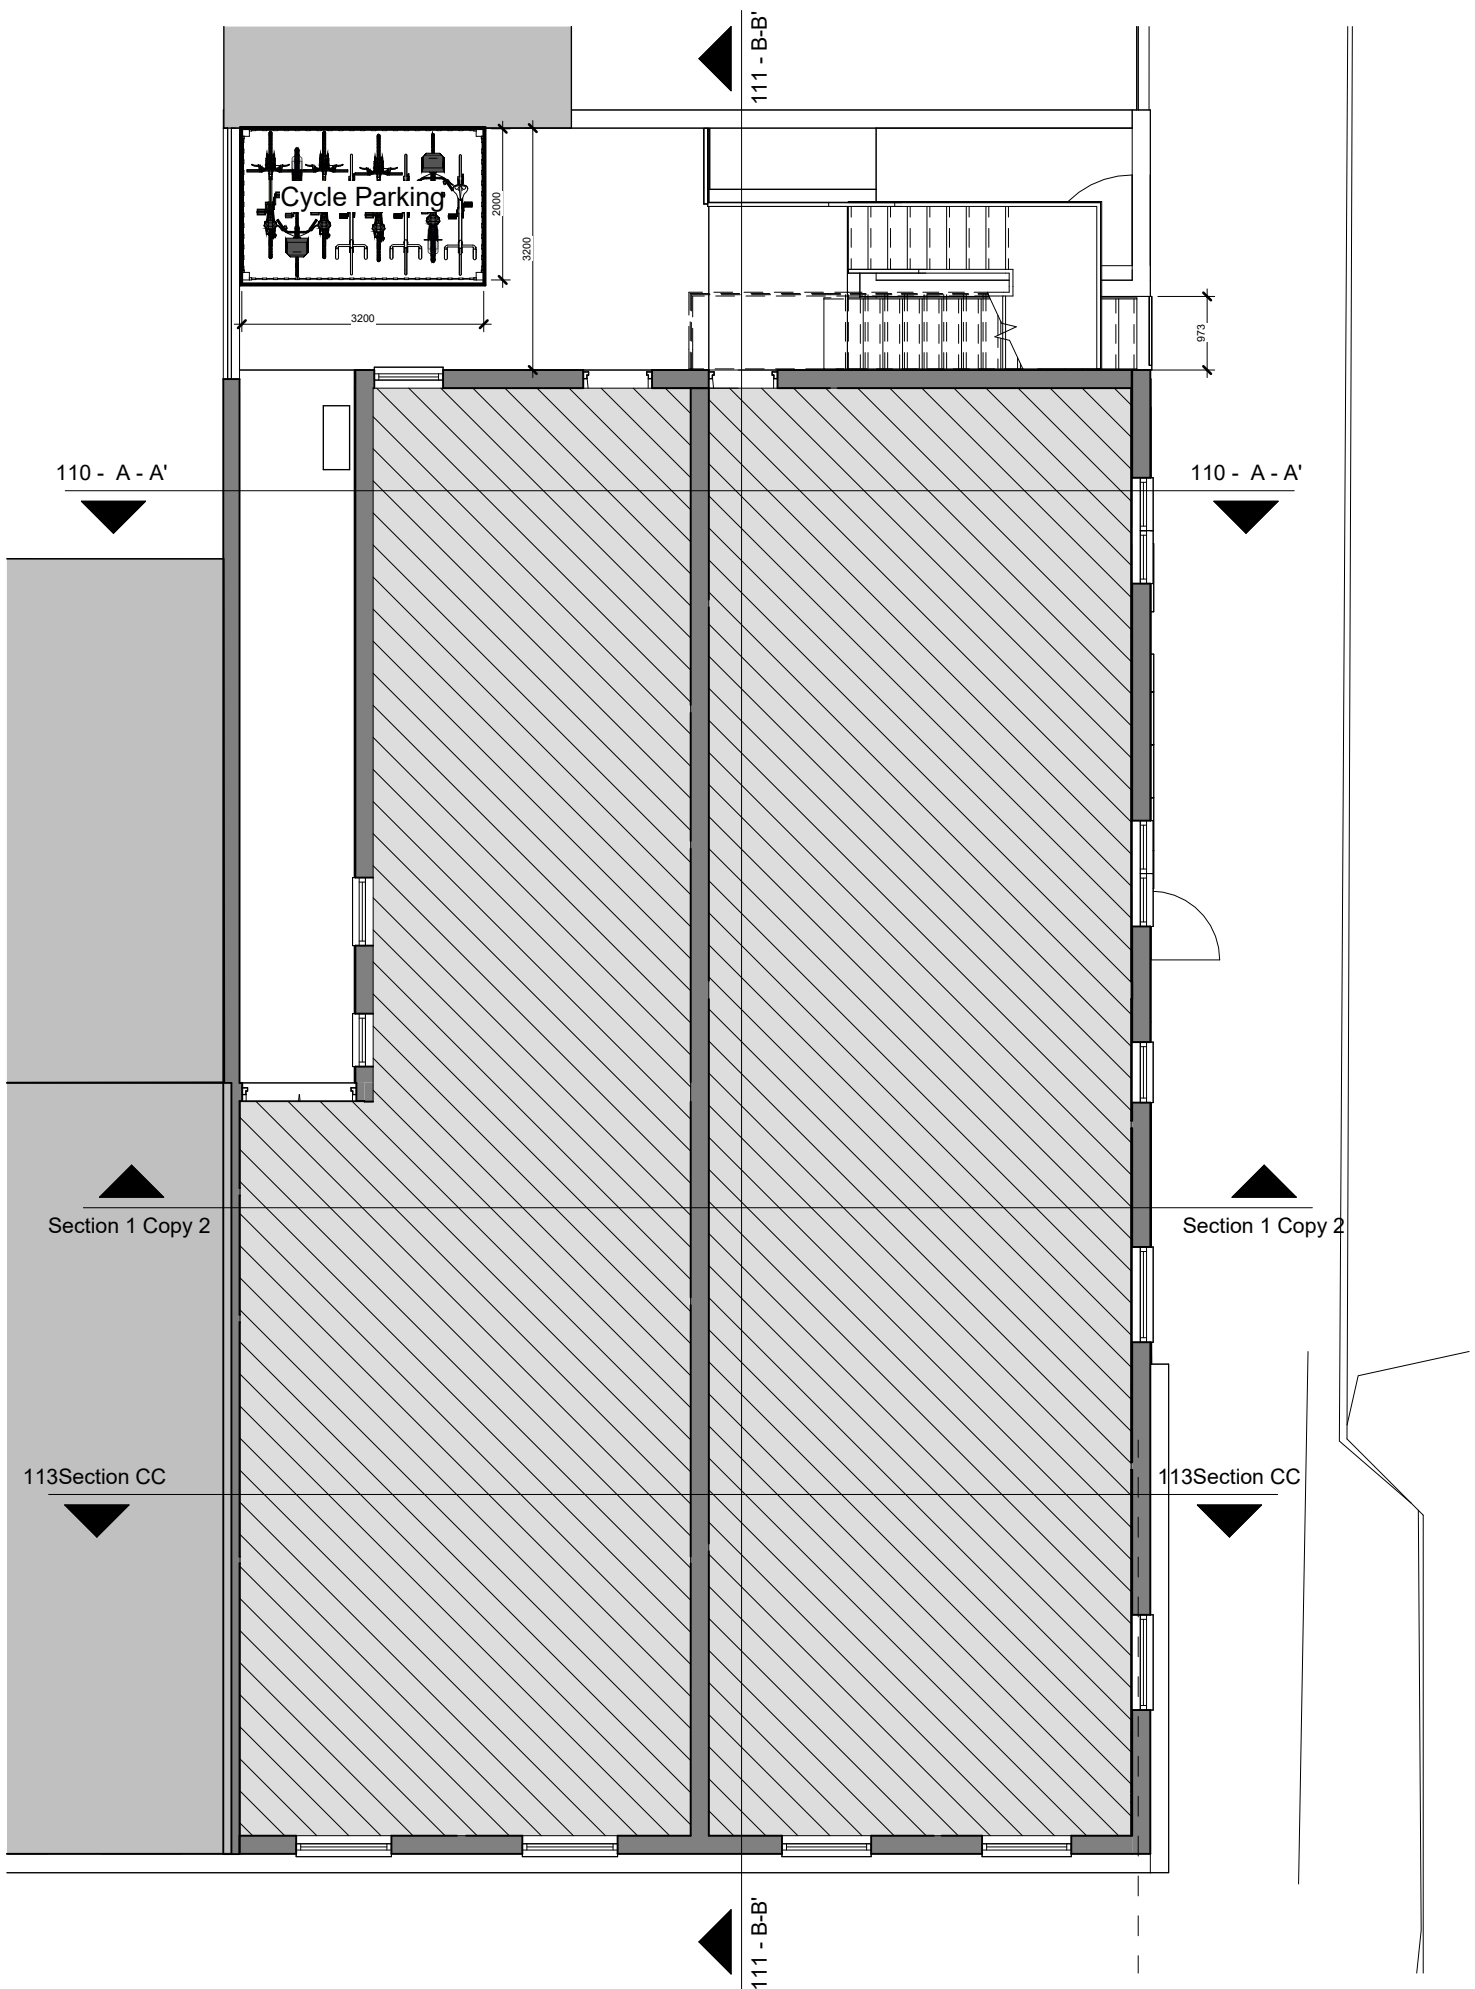


02- First Floor Plan - Existing  
1 : 100

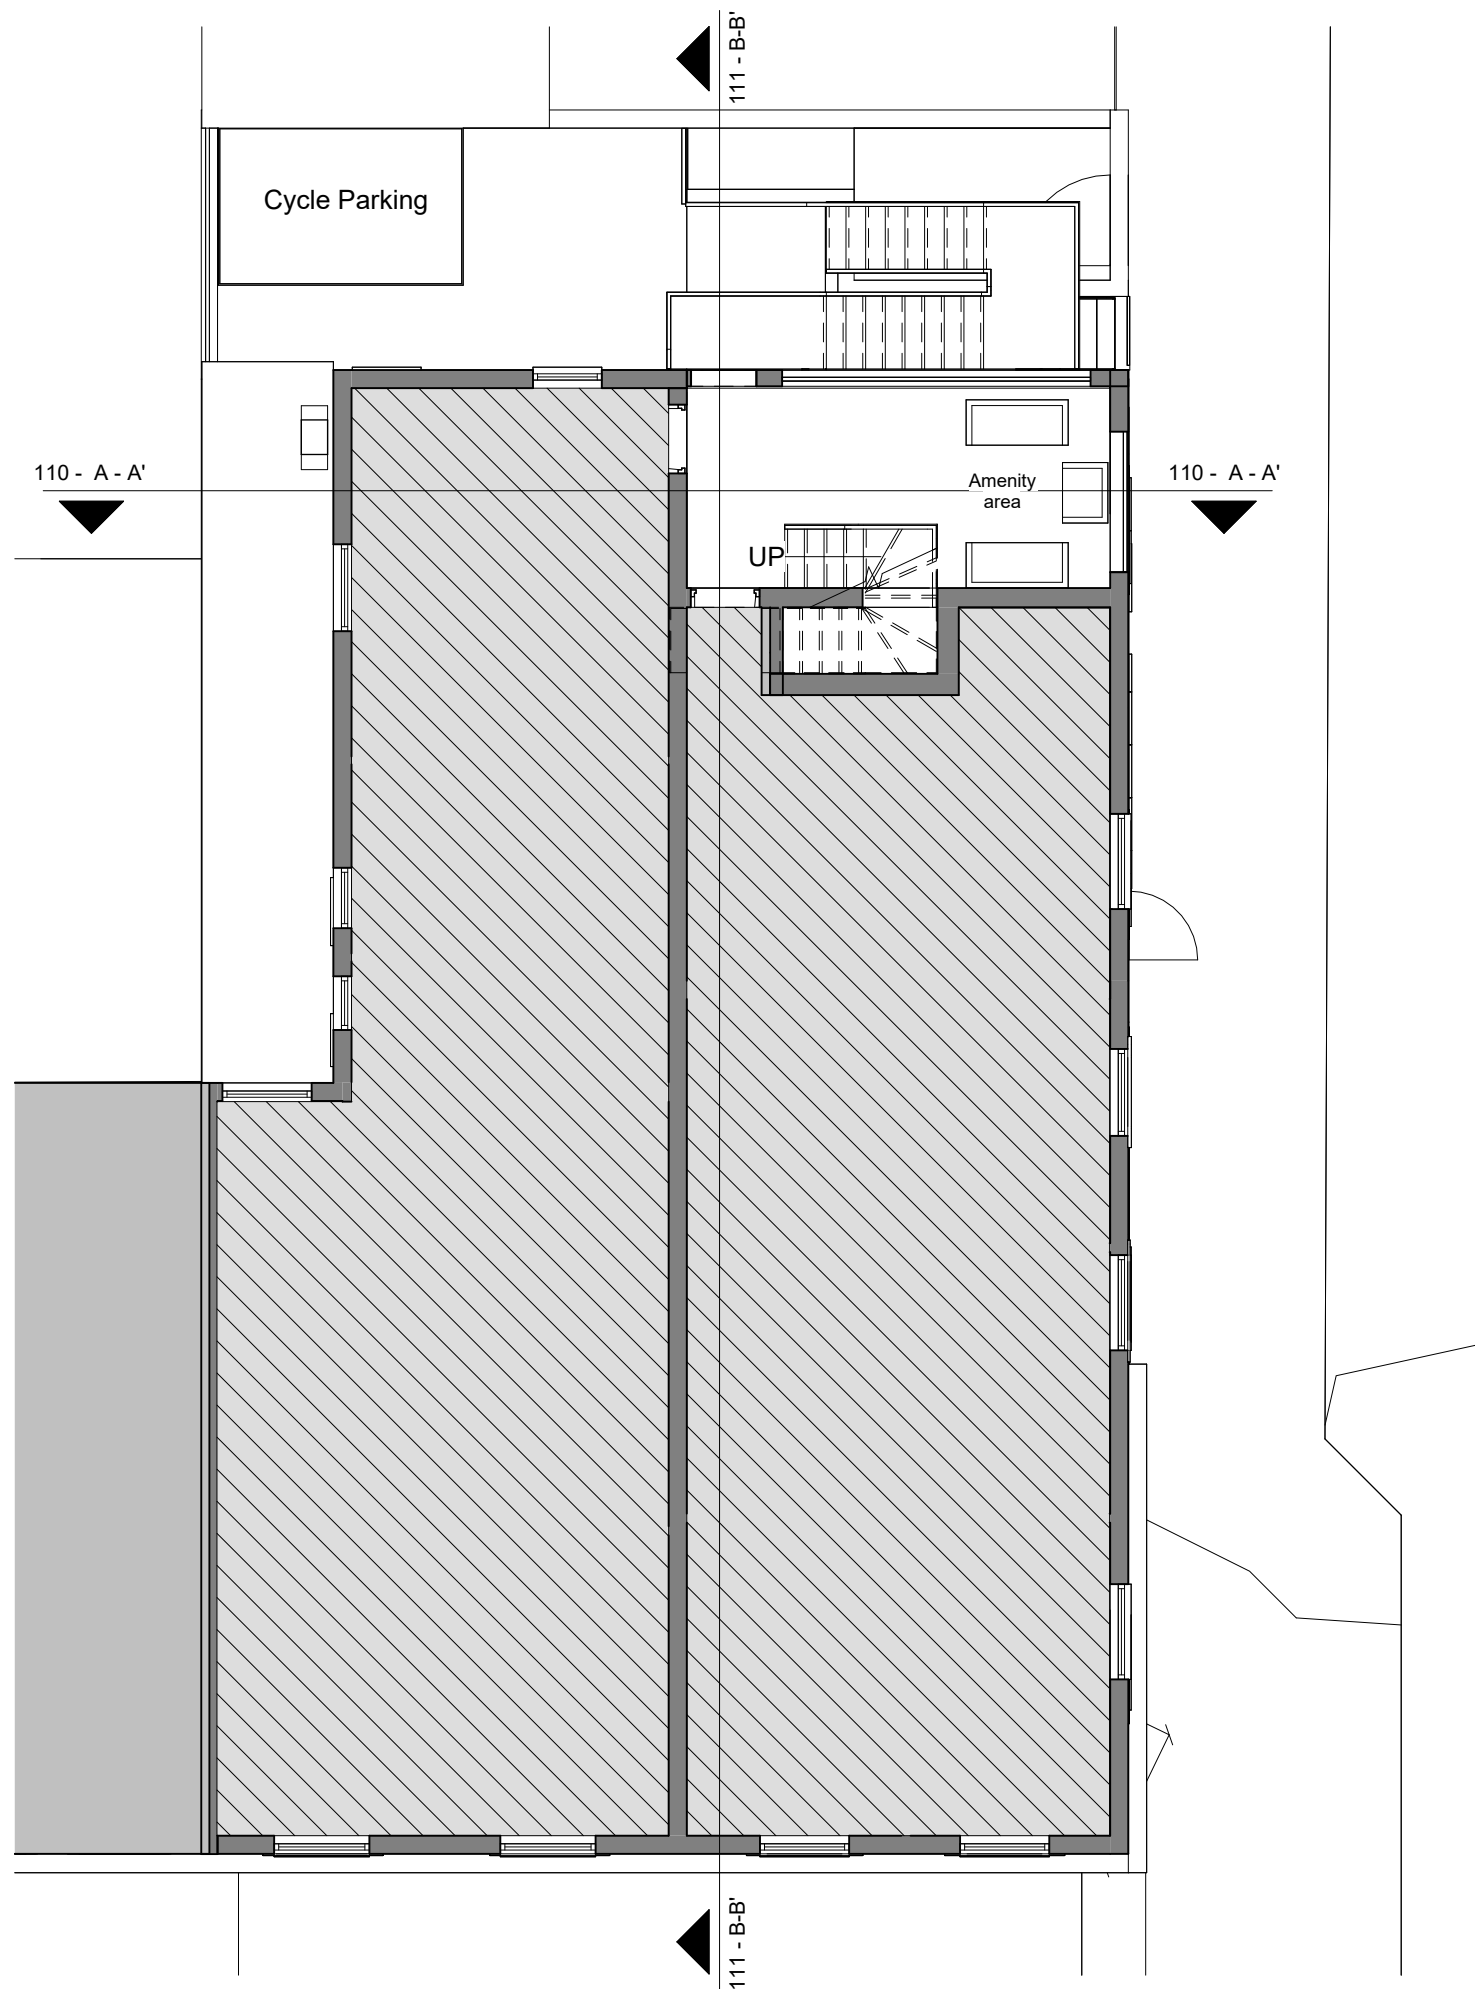

103- Second Floor Plan  
1 : 100

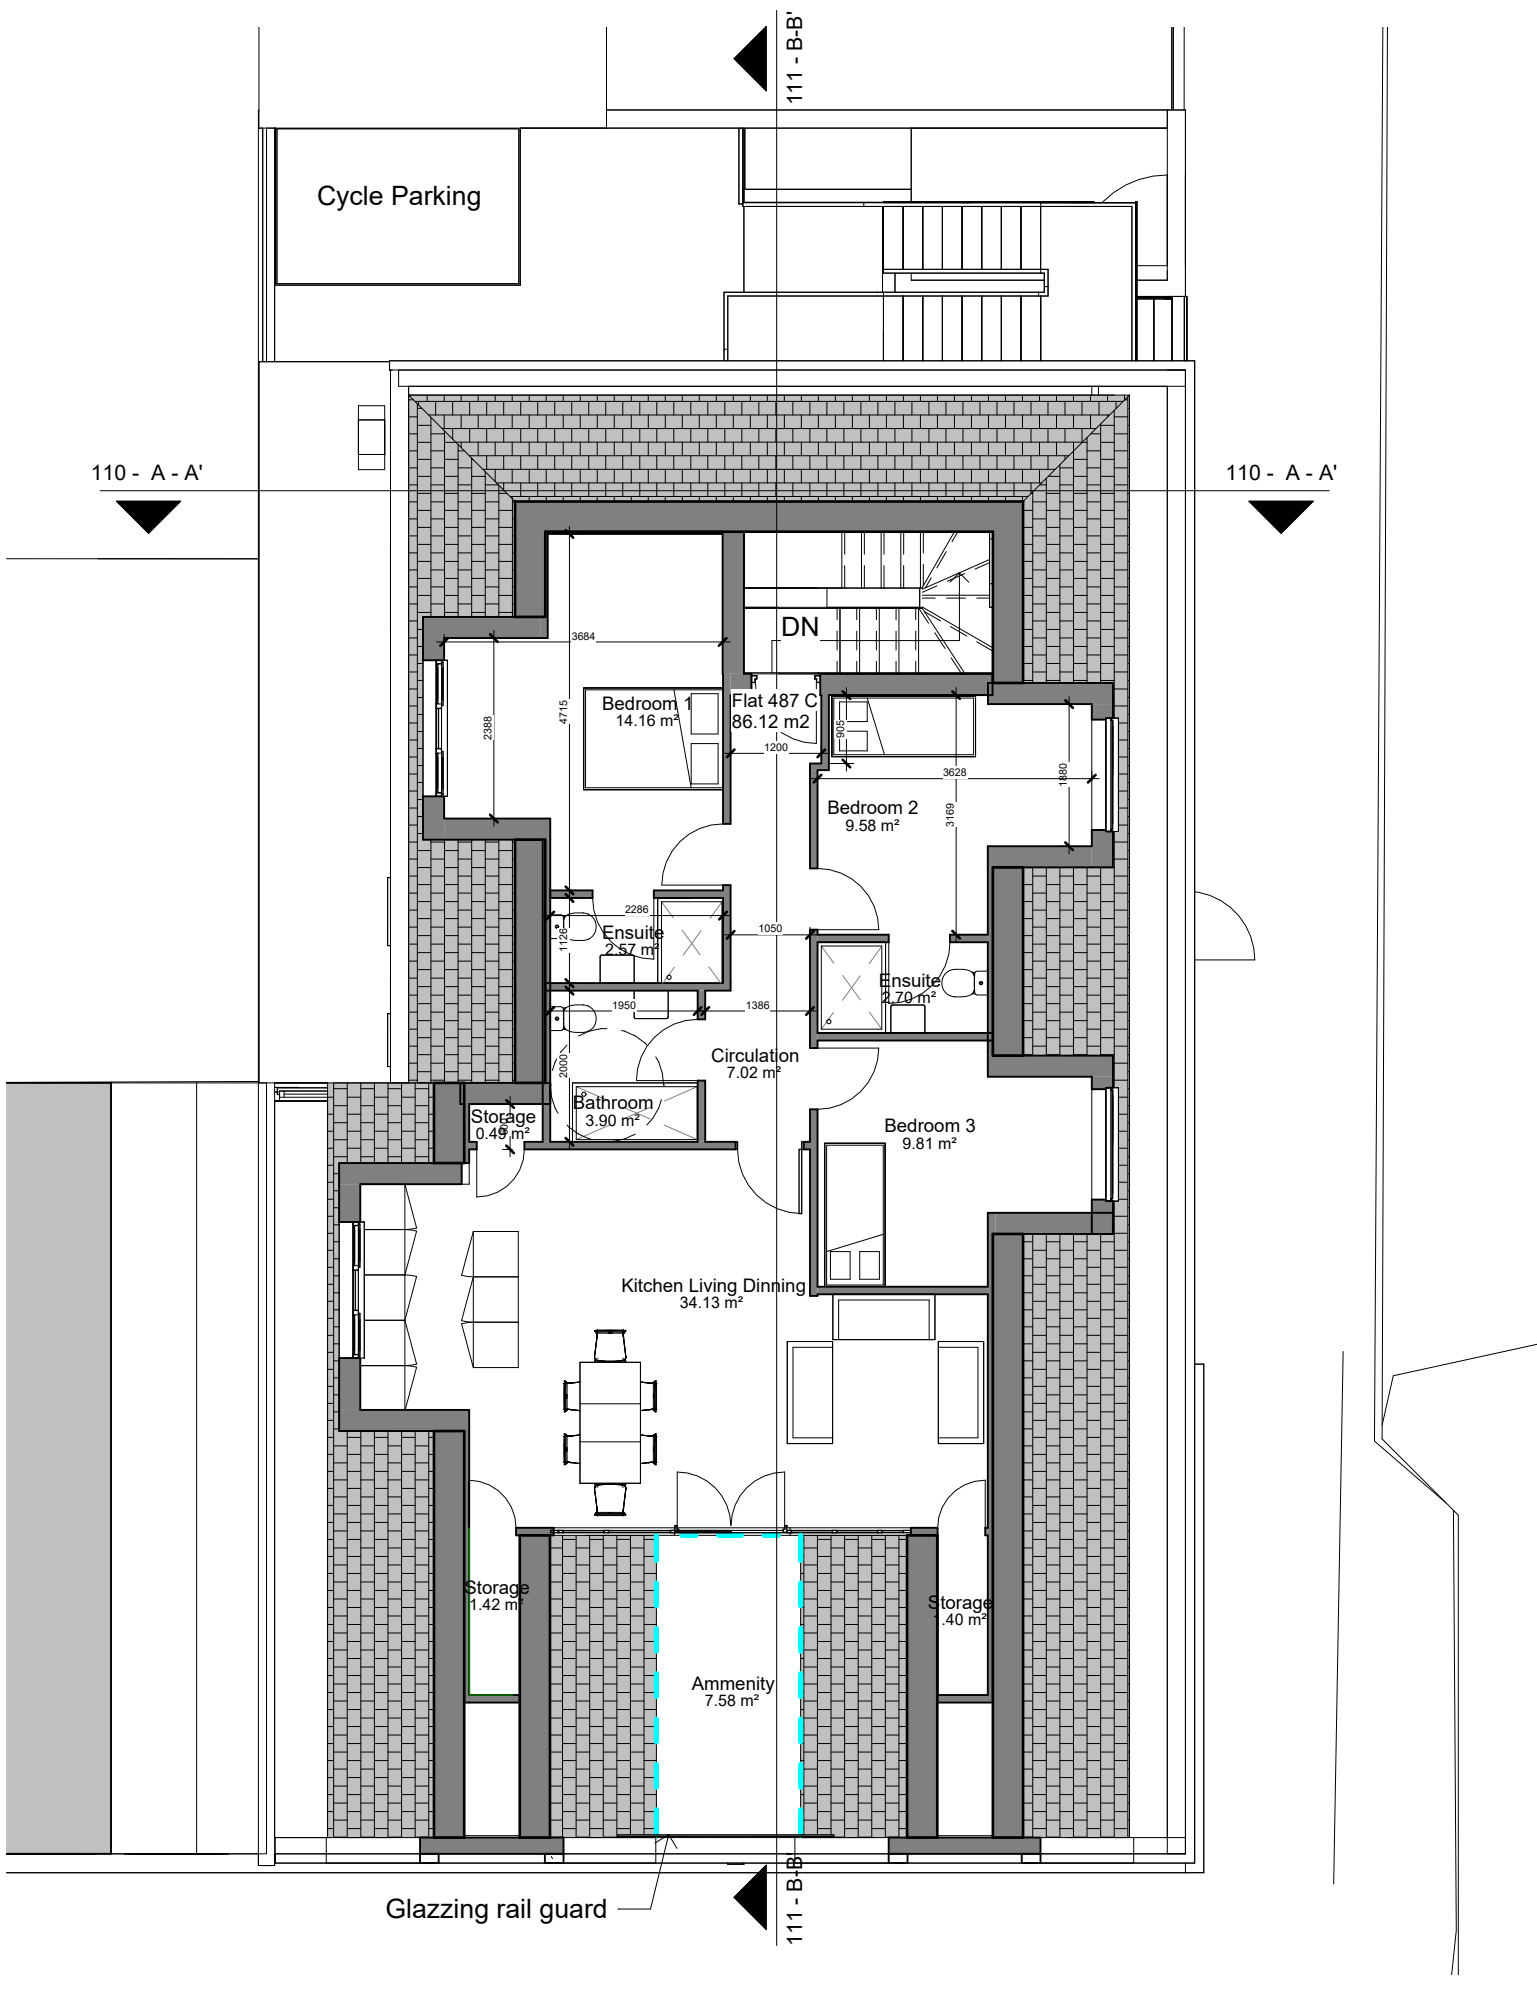

104 - Loft Floor  
1 : 100

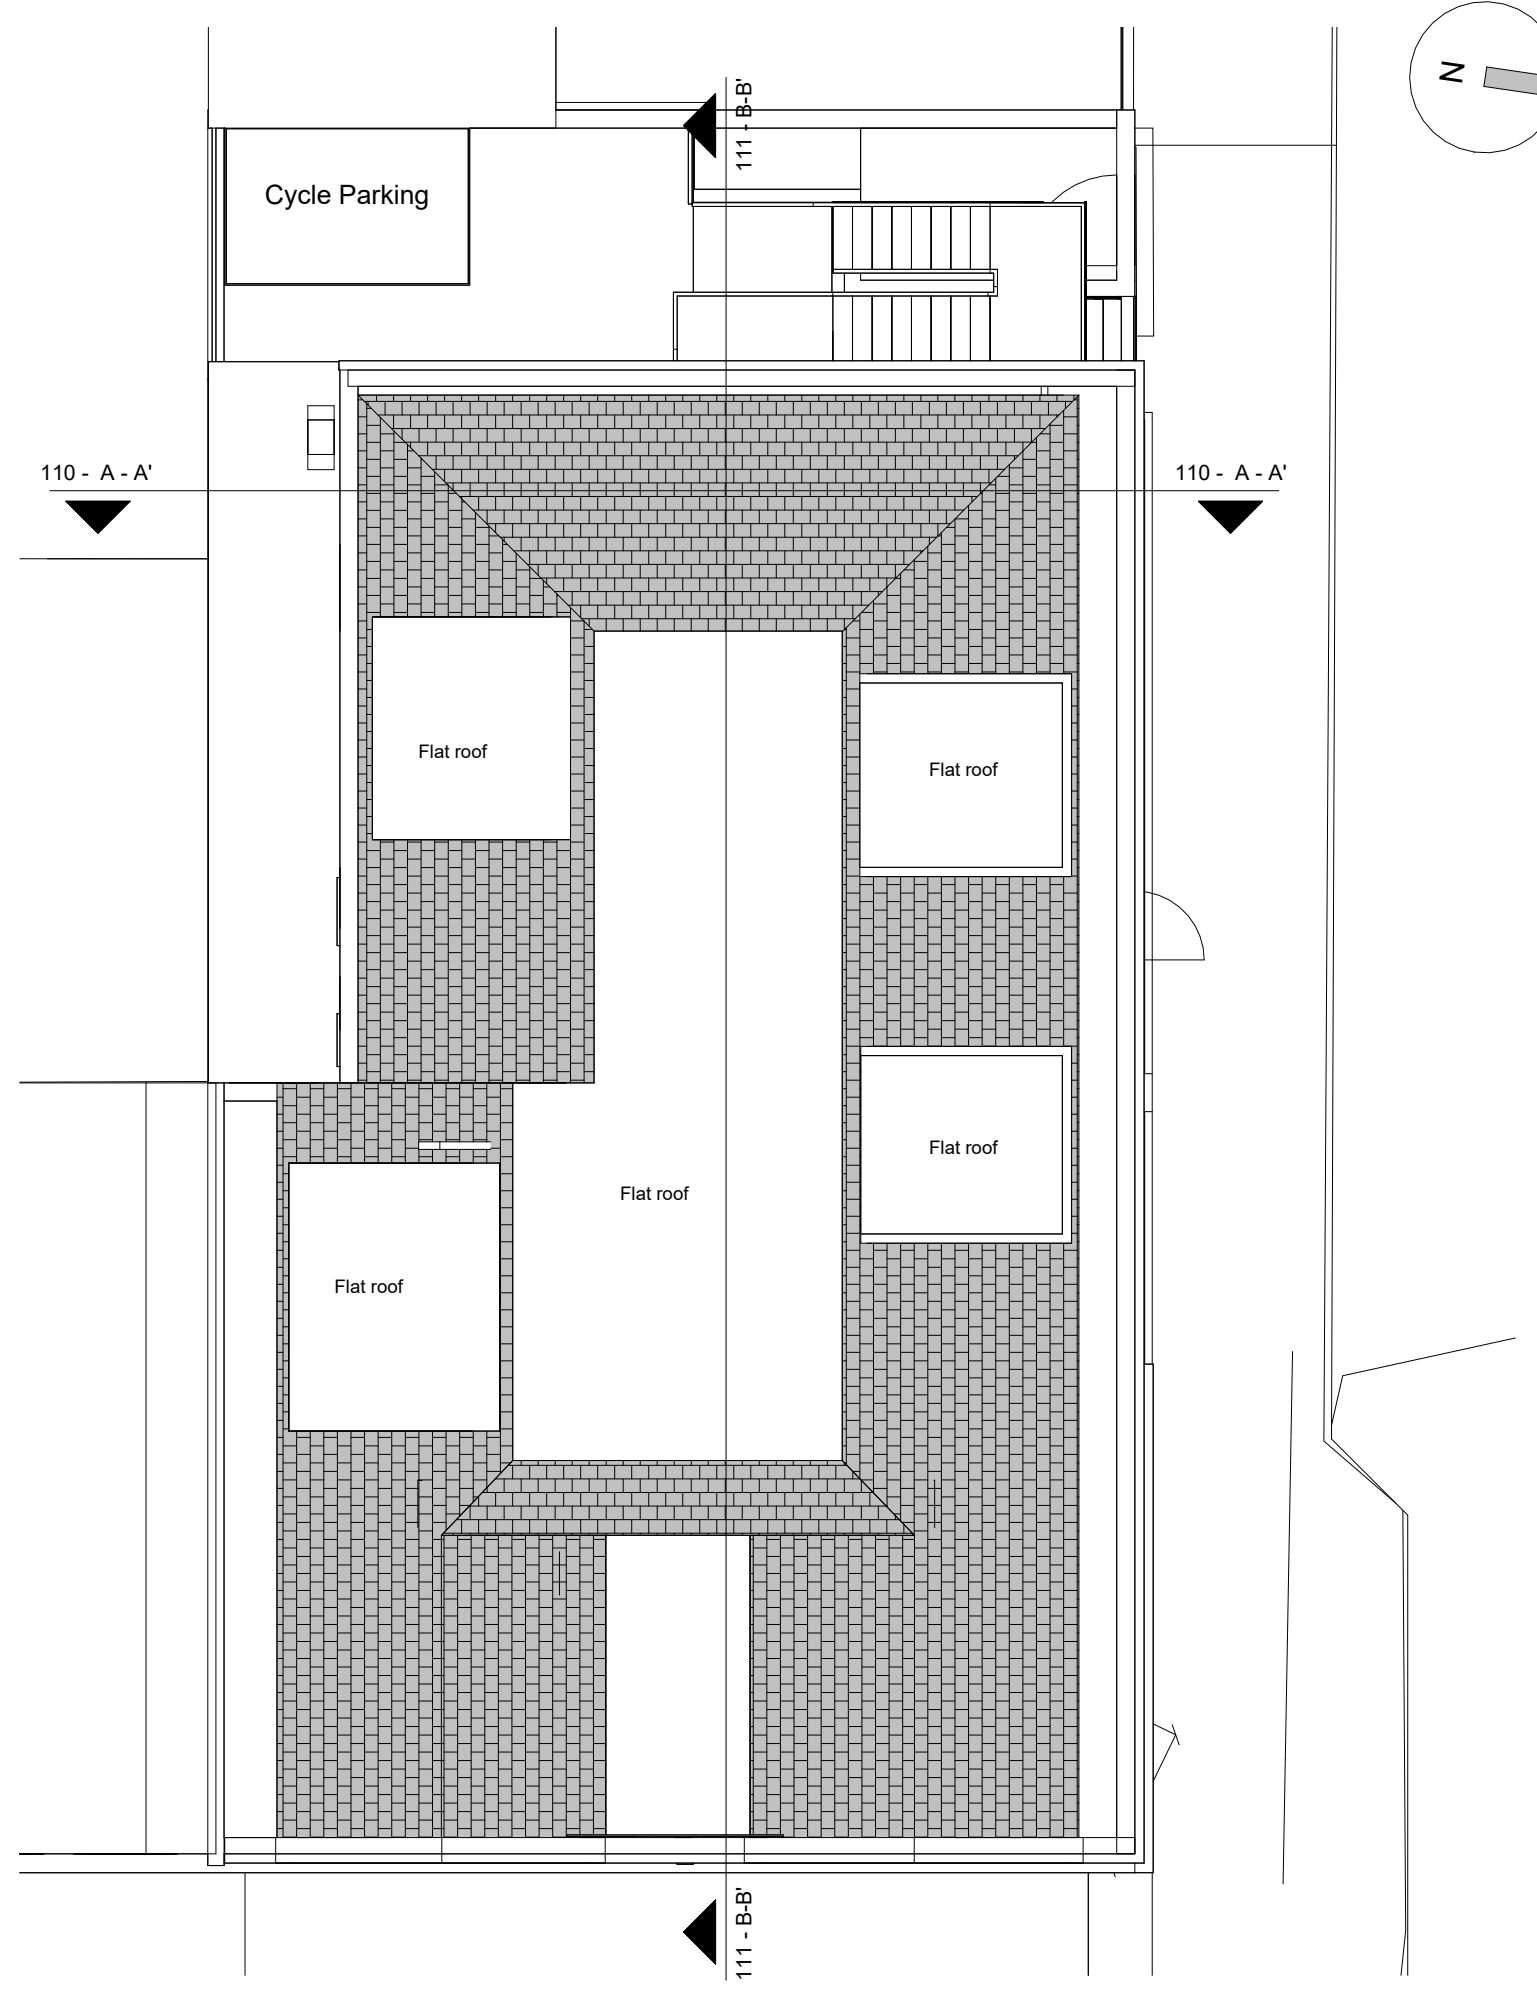

105 - Roof Plan  
1 : 100