



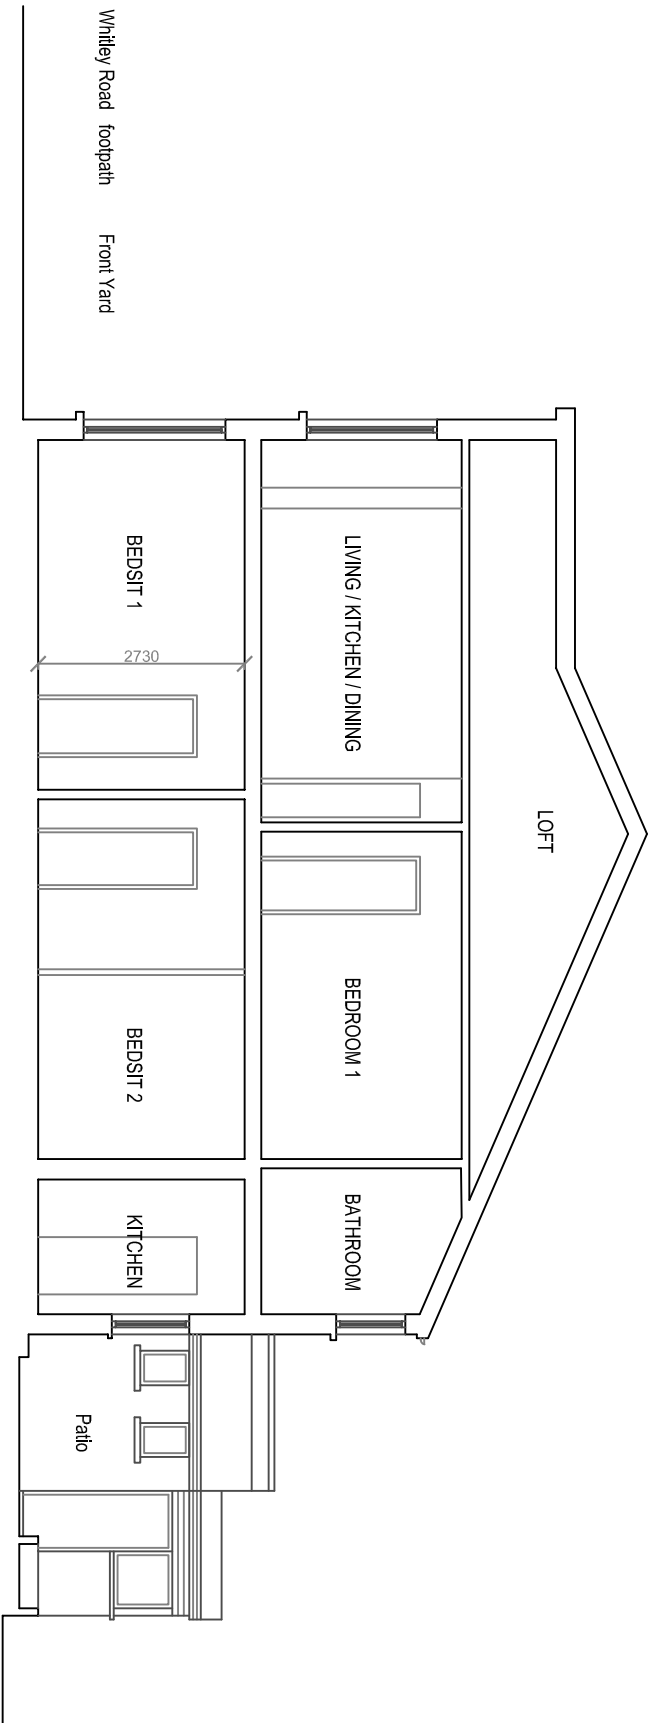

EXISTING SECTION A-A

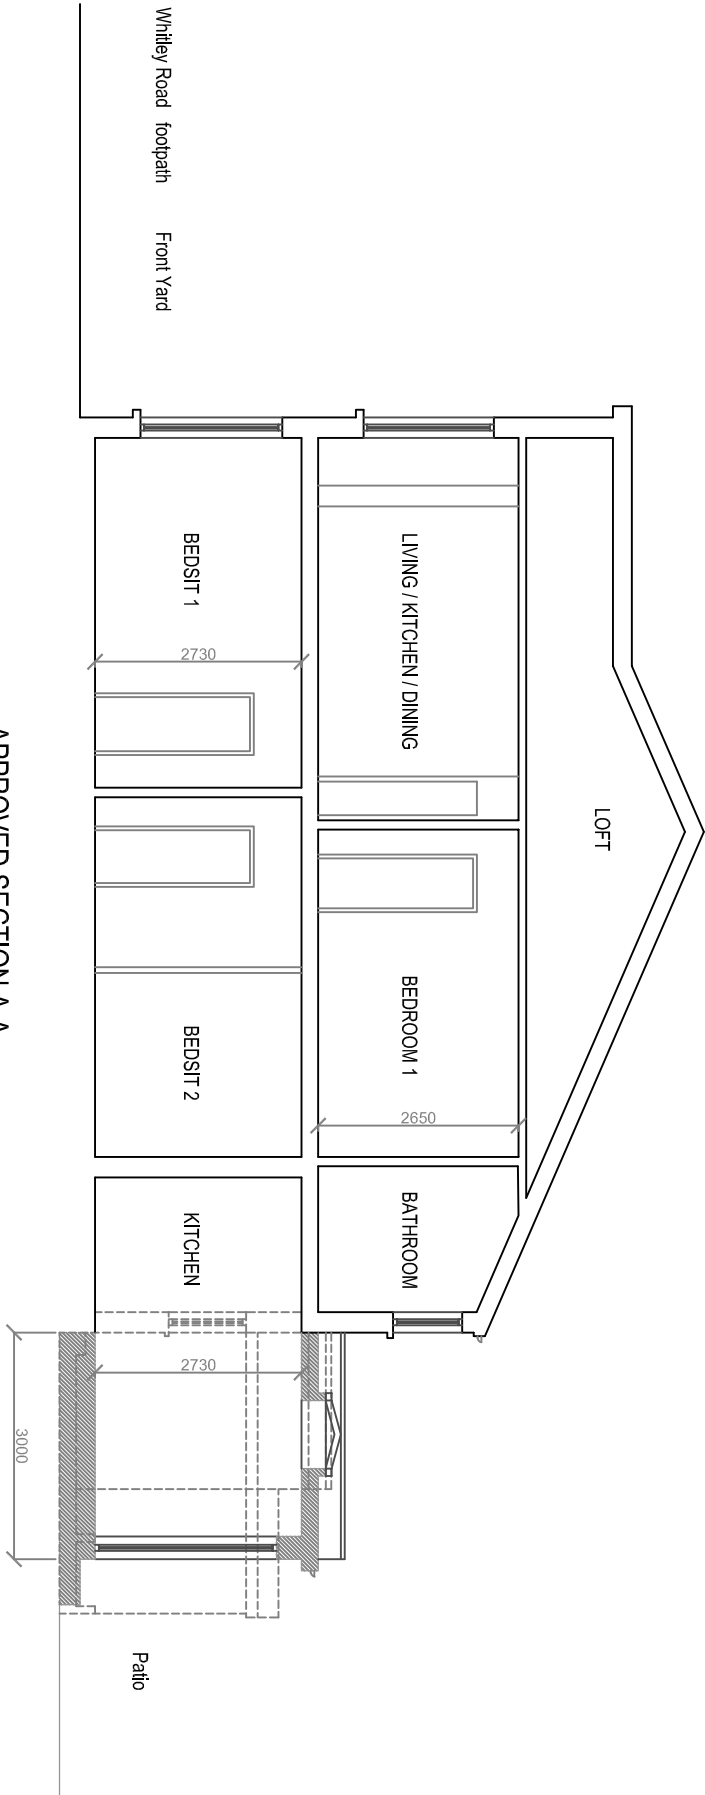

APPROVED SECTION A-A

Project
Retention of As Built 4.6m
Single Storey Rear Extension
At 17 Whitley Road,
Tottenham, London, N17 6RJ

Sheet Title
Existing & Approved
Section A-A

Revisions

Notes

Do not scale these drawings. Any discrepancies
noted are to be reported to RIBO Associates Ltd
immediately

Drawn by	RB
Scale	1:100 @ A3
Date	Oct 2023
Job No.	17WR/P2



RIBO ASSOCIATES LTD
Architectural Consultants

51 Hassocks Road, Streatham Vale,
London SW16 5HA
Tel: 020 8617 9182 / 07946 872 604
E: ribo.arch@gmail.com

Drawing No.

7

of