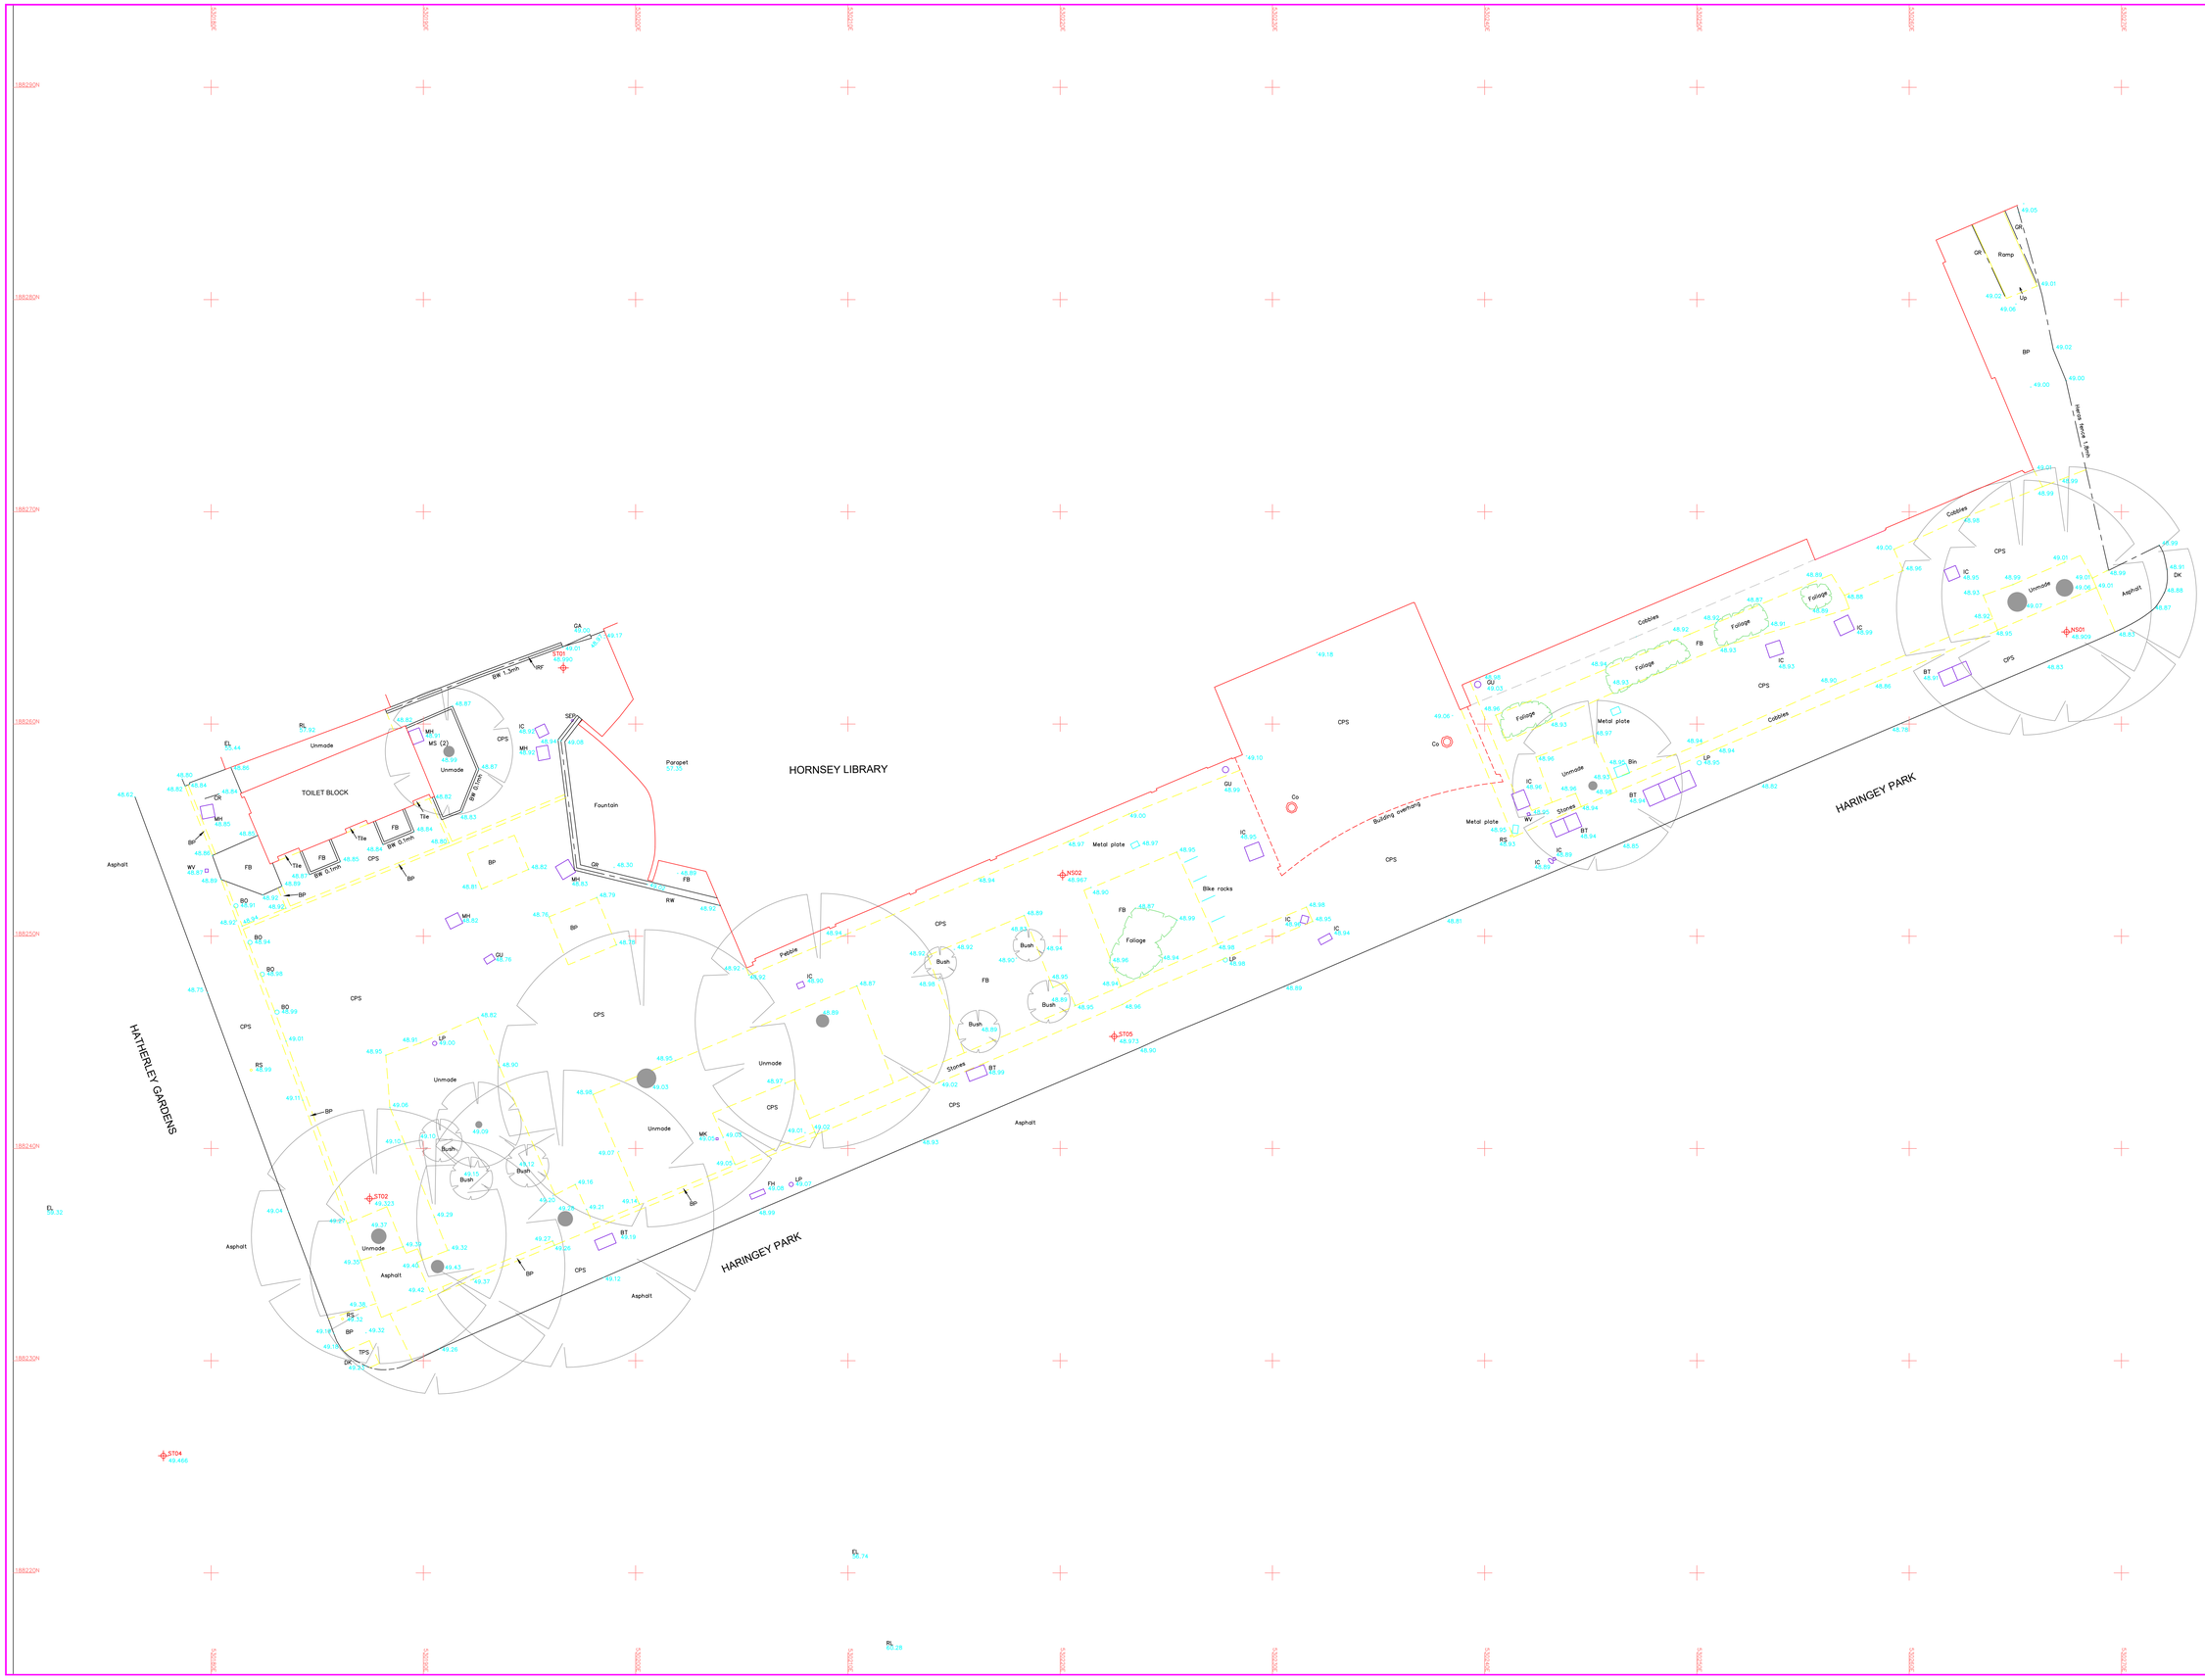


NOTES

Survey has been undertaken to an accuracy commensurate with a scale of 1:200

Plan co-ordinates are based on a modified Ordnance Survey National Grid from GNSS derived co-ordinates of ST04 with a site scale factor of 1.0000.

Levels are above ODN (Ordnance Datum Newlyn) based on GNSS observations to the National GPS Network, transformed using OSGM15.

ABBREVIATIONS

ACU	Air Conditioning Unit	IRS	Illuminated Road Sign
AL	Access Ladder	KD	Drainage Kerb
AR	Assumed Route	KO	Kerb Outlet
AV	Air Valve	LB	Litter Bin
BB	Belisha Beacon	LP	Lamp Post
BH	Borehole	MH	Manhole
BL	Basement Light	MK	Marker Post
BO	Bollard	MPF	Mesh Panel Fence
BP	Block Paving	MS (x)	Multi-Stemmed Tree (No. of Stems)
BRW	Brick Retaining Wall		
BS	Bus Stop	NB	Notice Board
BSh	Bus Shelter	NP	Street Name Plate
BT	British Telecom IC	OHW	Overhead Wire
BW	Bollard Wire	OSBM	Ordnance Bench Mark
BWF	Barbed Wire Fence	P	Pillar
CB	Control Box	PB	Post Box
CBF	Close Board Fence	PC	Pedestrian Crossing
CCTV	Closed Circuit Television	PCF	Post & Chain Fence
CF	Corrugated Iron Fence	PF	Palisade Fence
CK	Containment Kerb	PK	Portakabin
CL	Cover Level	PI	Planter
CLF	Chain Link Fence	PL	Plinth
CLSF	Chain Link Security Fence	PM	Parking Meter
Conc	Concrete	PO	Post
Co	Column	PRF	Post & Rail Fence
CPS	Concrete Paving Slabs	PSF	Palisade Security Fence
CPF	Chestnut Paling Fence	PWF	Post & Wire Fence
CP	Concrete Plinth	RE	Rodding Eye
CR	Cycle Rack	RH	Road Hump
CRW	Concrete Retaining Wall	RL	Ridge Level
CS	Cobblestones	RS	Road Sign
CT	Cable TV IC	RW	Retaining Wall
CW	Concrete Wall	SEP	Service Entry Point
DC	Duct Covers	SL	Soffit Level
DCh	Drainage Channel	SM	Sump Level
DO	Drop Off Kerb	SP	Stand Pipe
DP	Down Pipe	SRW	Sleeper Retaining Wall
DPC	Damp Proof Course Level	SW	Stone Wall
EIC	Electricity IC	SWMH	Surface Water Manhole
EL	Eaves Level (at Drip Edge)	SY	Stay Wire
EP	Electricity Pole	TCB	Telephone Call Box
ER	Earthing Rod	TDR	Traffic Direction Restrictor
FB	Flower Bed	THL	Threshold Level
FFL	Finished Floor Level	TK	Top of Kerb Level
FH	Fire Hydrant	TL	Traffic Light
FL	Flood Light	TM	Ticket Machine
FP	Fuel Pump	TP	Telegraph Pole
FR	Flat Roof	TPS	Tactile Paving Slabs
FWMH	Foul Water Manhole	TW	Top of Wall
GA	Gate	UTL	Unable To Lift:
GB	Grit Box		UTL(1) Covered
GC	Grasscrete		UTL(2) Immovable
GP	Gate Post		UTL(3) Damaged
GR	Guard Rail		UTL(4) Bolted Down
GU	Gully		UTL(5) Traffic Management
GV	Gas Valve	VP	Vent Pipe
HW	Head Wall	WB	Wheel Barrier
IB	Illuminated Bollard	WL	Water Level
IC	Inspection Cover	WM	Water Meter
IL	Invert Level	WO	Wash Over
IRF	Iron Railing Fence	WV	Water Valve
		VDL	Vehicle Detector Loop

CONTROL STATION INFORMATION

STATION	EASTING	NORTHING	LEVEL	TYPE
ST01	530196.594	188262.646	48.990	Nail
ST02	530187.467	188237.633	49.323	Nail
ST04	530177.754	188231.521	49.466	Nail
ST05	530222.551	188245.279	48.973	Nail
NS01	530267.417	188264.336	48.909	Nail
NS02	530220.114	188252.882	48.967	Nail

Rev	Description	Date	Dwn	Chkd
A	Survey extended	30/09/22	NS	BH
-	-	09/03/22	AL	BH

Glanville
Cornerstone House
62 Foxhall Road, Didcot
Oxon, OX11 7AD
Tel: (01235) 515550 Fax: (01235) 817799
postbox@glanvillegroup.com www.glanvillegroup.com

Client : HARINGEY COUNCIL

Project : HORNSEY LIBRARY
HARINGEY PARK, LONDON
N8 9JA

Title : SITE SURVEY

Project Engineer : AL Scale : 1:100 @ A1

Project Director : JHJ Date : MAR 2022

Status :

Drawing No. 8220197/4101 Rev A