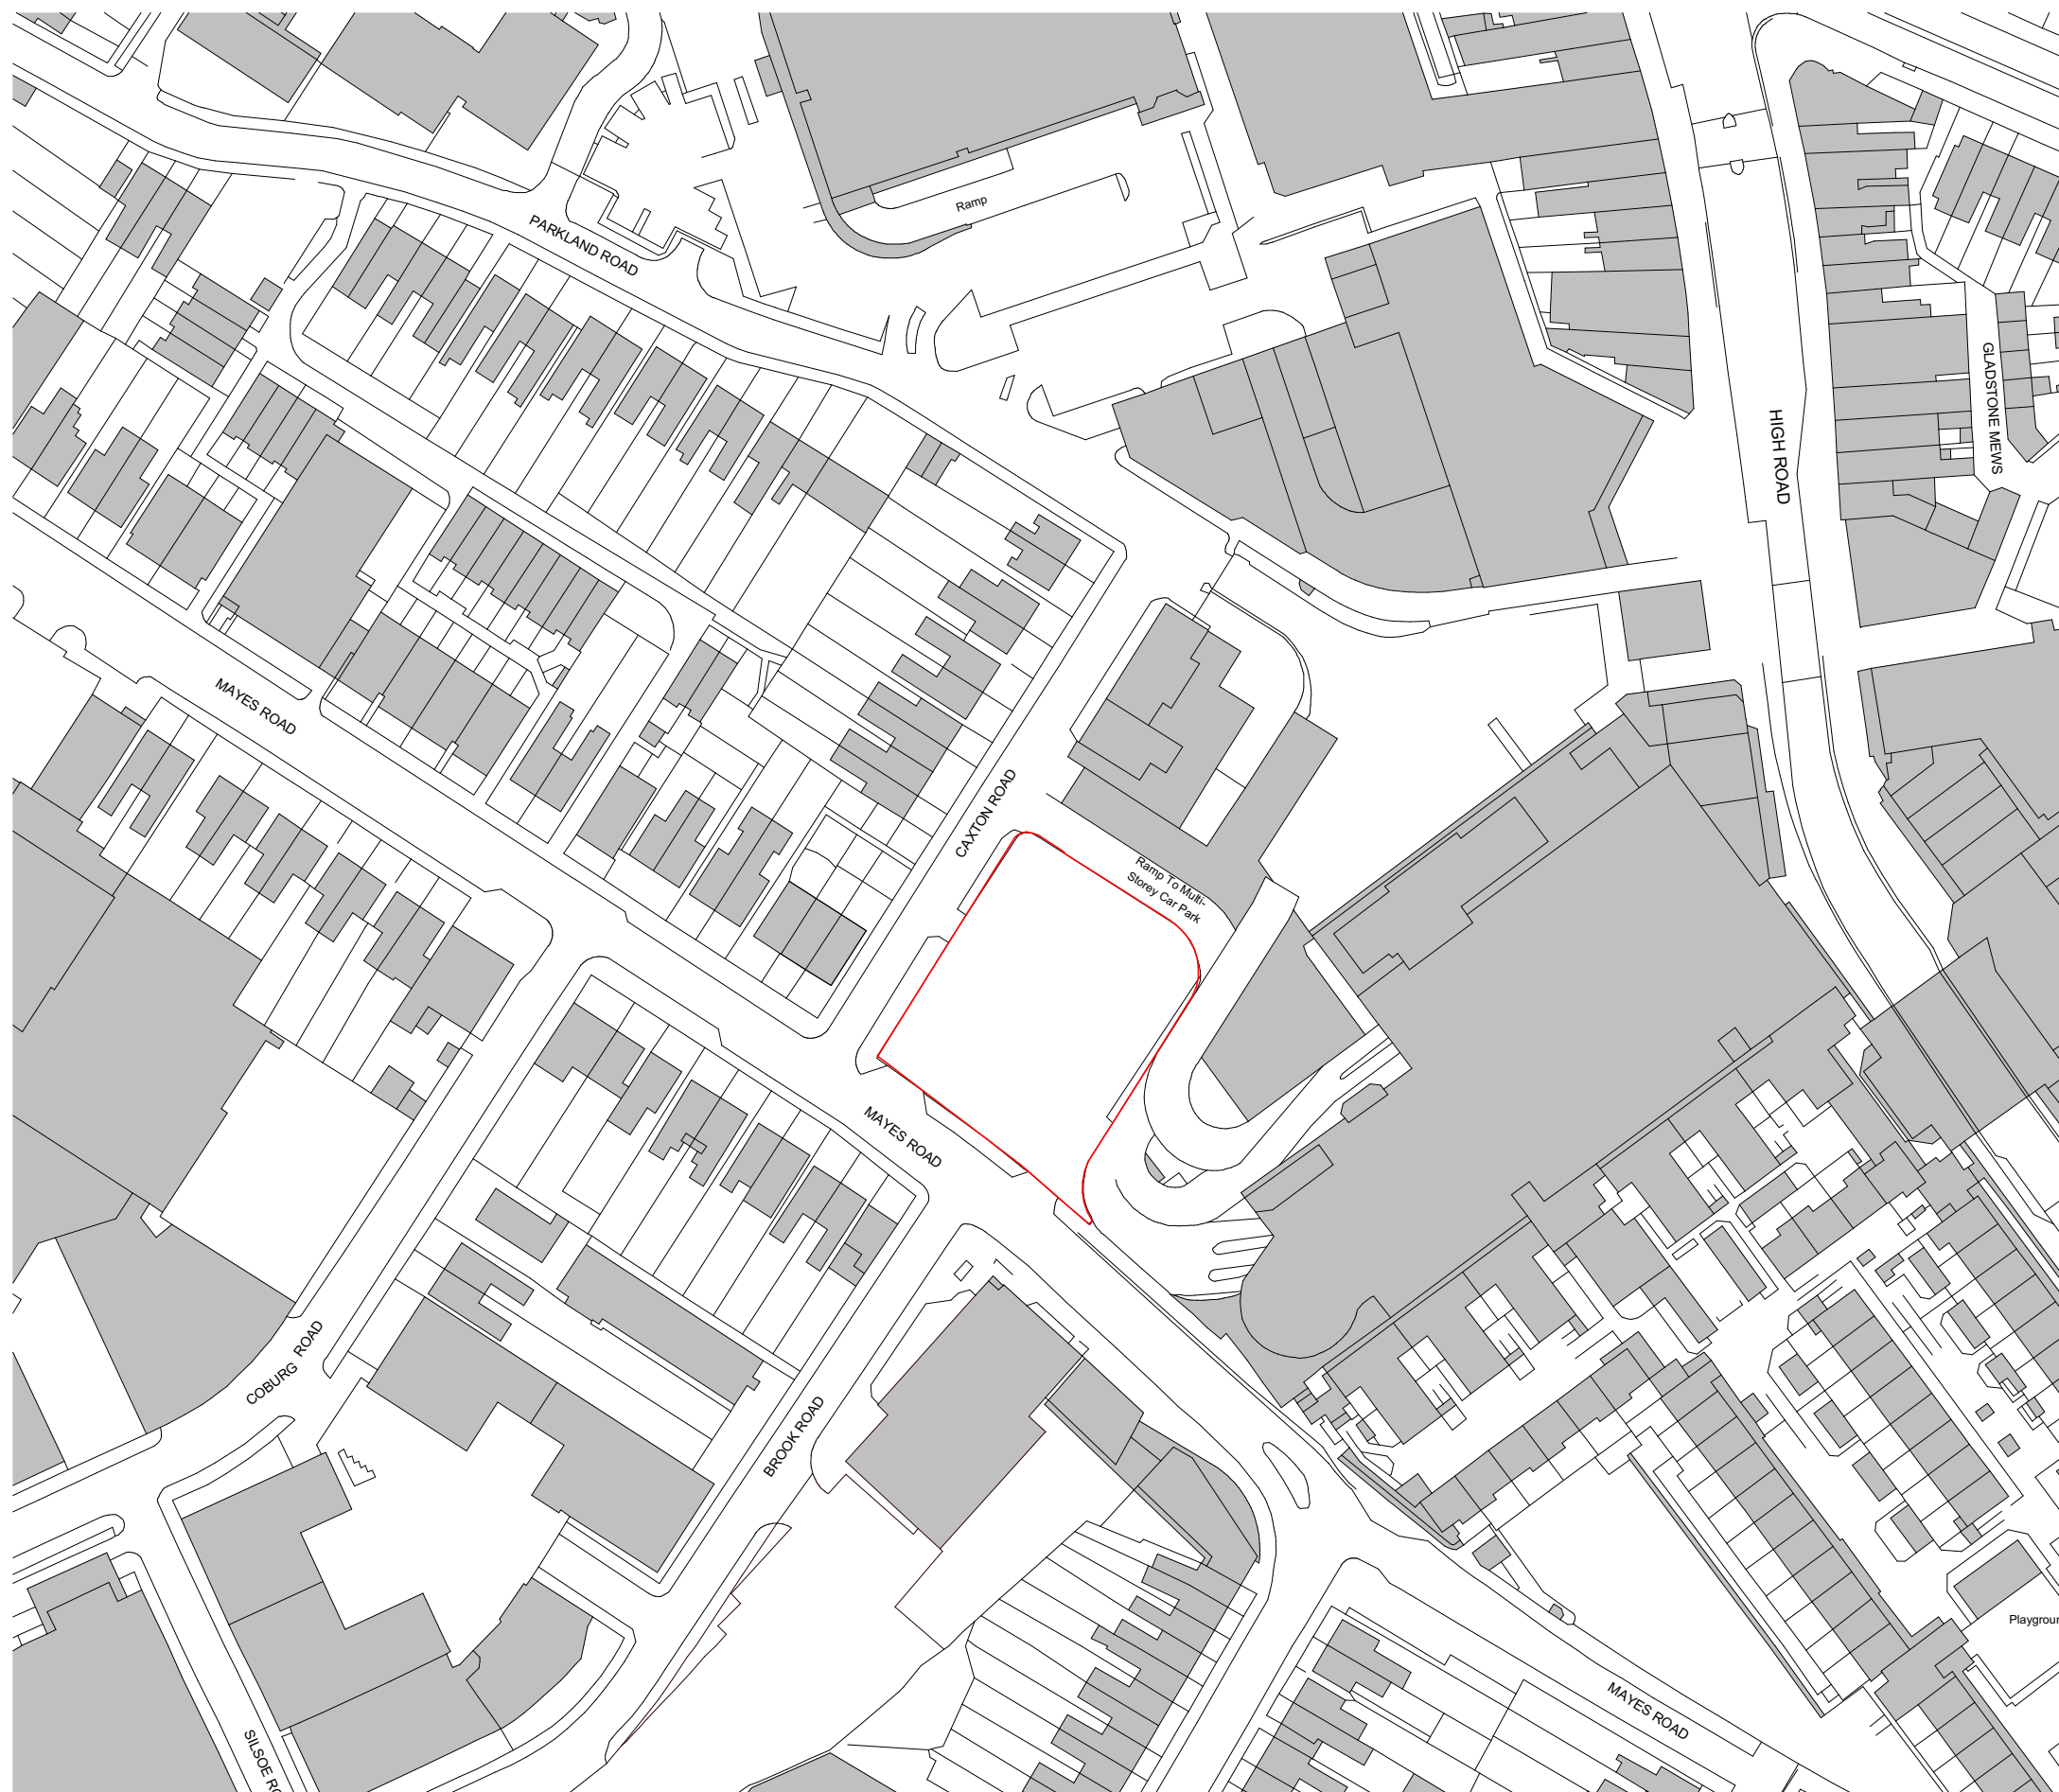


CDM REGULATIONS 2015. All current drawings and specifications for the project must be read in conjunction with the Designer's Hazard and Environment Assessment Record. All intellectual property rights reserved.

Designed with reference to the surveys, information and reports listed:
XXXXXXXXXXXX XXXXXXXXXXXXXX, XXXXXXXXXXXX XXXXXXXXXXXX, XXXXXXXXXXXX
XXXXXXXXXXXX, XXXXXXXXXXXX XXXXXXXXXXXX, XXXXXXXXXXXX XXXXXXXXXXXX.

Rev	Date	Description
-	13/03/2020	Issued for Planning

Dwn	Ckd	Drawn	KR
KR	YW	Checked	YW
		Date	Feb 2020
		Scale @ A3	1 : 1250

Caxton Road

Site Location Plan

AA8418-02001
REV -
PLANNING

PRP