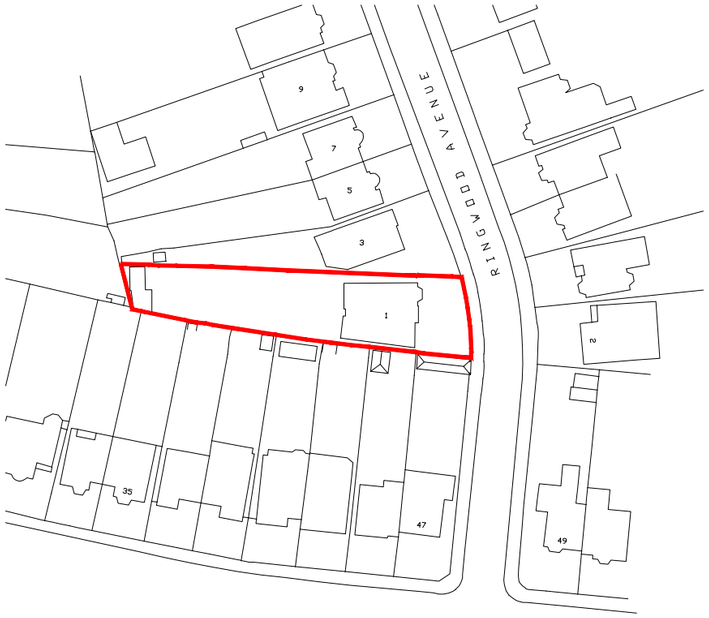

EXISTING
Site Location Plan 1:1250@A3

N

0 25 50 75 100 125m

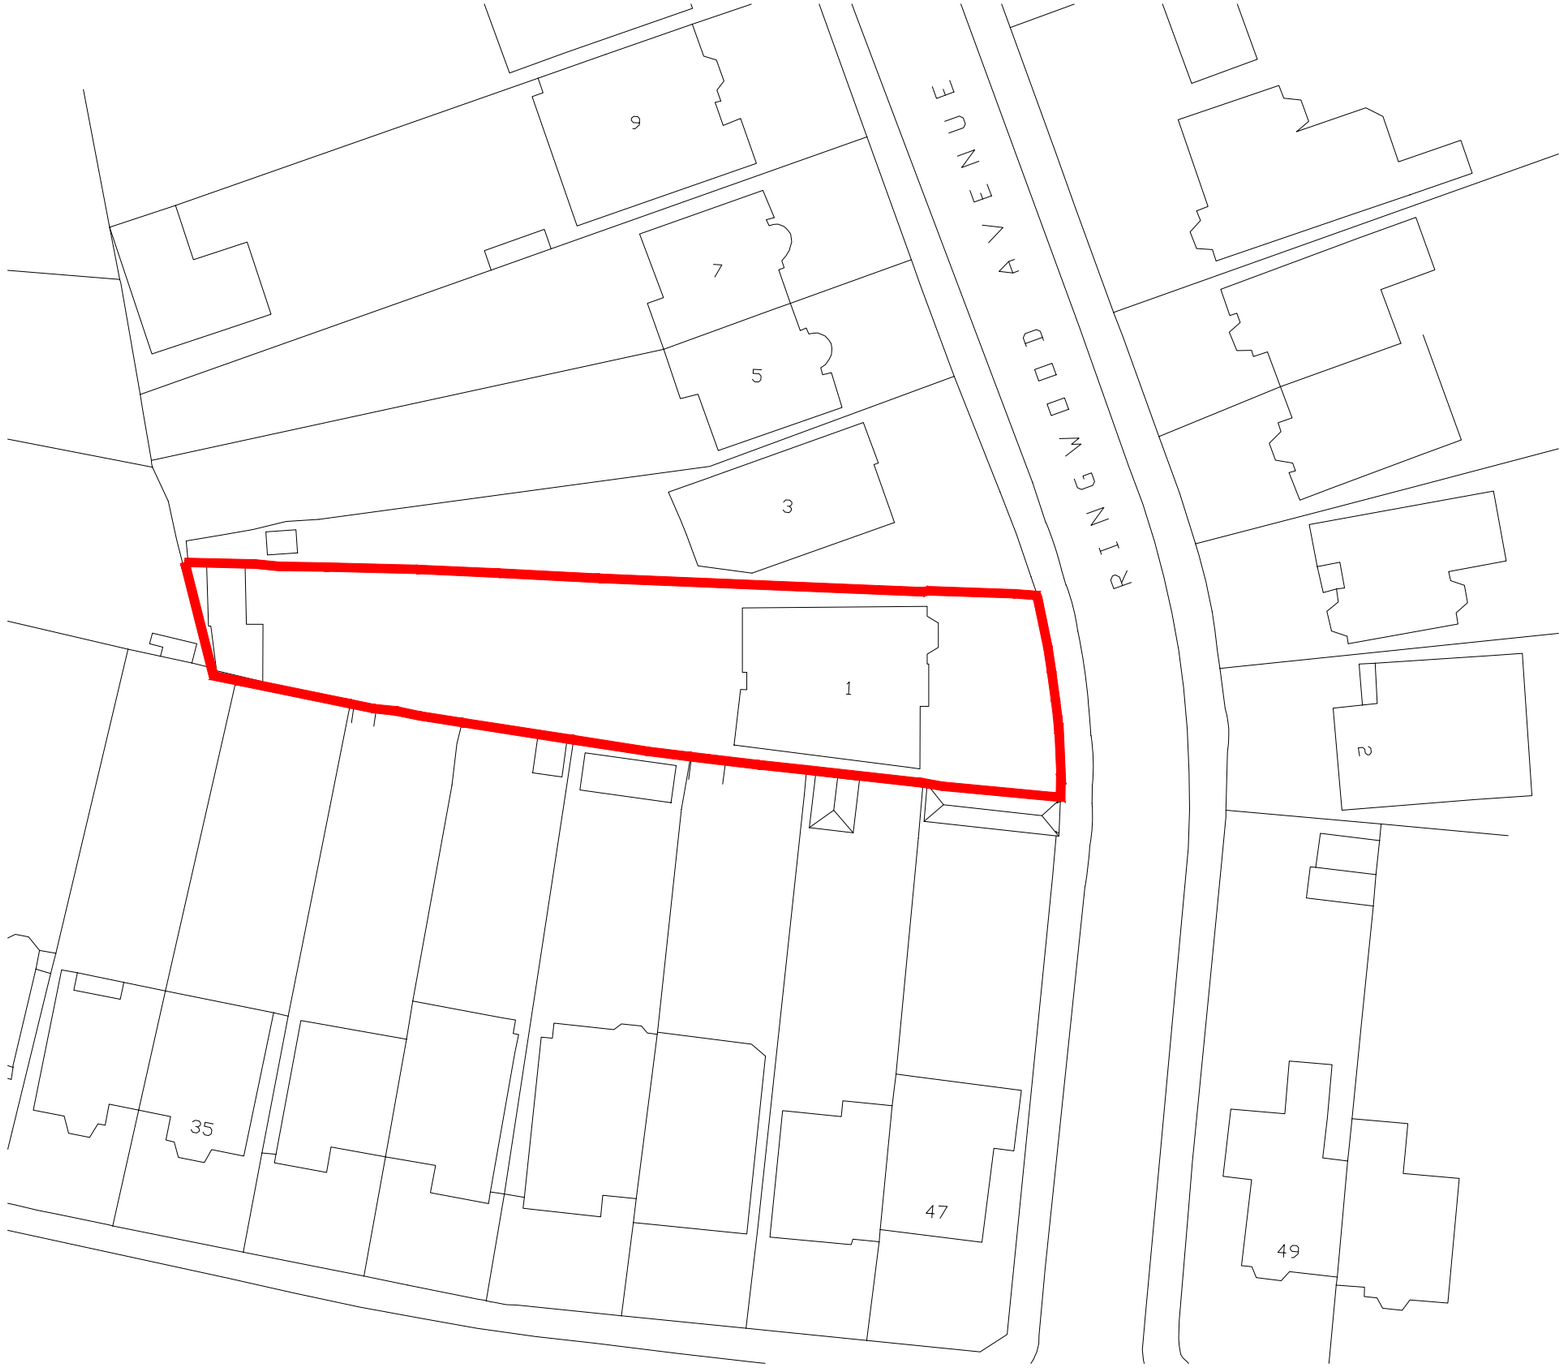

EXISTING
Block Plan 1:500@A3

N

0 5 10 15 20 25 50m

XUL ARCHITECTURE

Ground Floor Office
33 Belsize Lane
London NW3 5AS

Office: +44 (0) 207 431 9014
info@xularchitecture.co.uk
www.xularchitecture.co.uk

PLEASE NOTE:

1. All dimensions to be checked on site before fabrication,
2. Contractor to refer to engineers drawings before proceeding with works.
3. All drawings and designs are covered by design right (intellectual property), and may not be distributed, copied or issued without written permission by the Architect.
4. All design concepts are the sole property of the Architect and no adaptations, reproductions or copies may be made without written permission of the Architect.
5. These drawings are subject to any variation required or recommendation by any statutory authority, or for the better carrying out of the works.
6. Samples to be provided by contractor for XUL Architecture's approval.
7. All finishes to XUL Architecture's satisfaction.
8. All drawings to be approved by XUL Architecture prior to construction.

ADDITIONNAL NOTE:

Issue key:
Information (I)
Planning (P)
Tender (T)
Construction (C)
As Built (B)

Project Adress 1 Ringwood Avenue, N2 9NT			Issue For: PLANNING
Scale	varies@A3	EXISTING Site Location & Block Plan	
Rev. Date	14.02.24		
Drawn	FM	Dwg. No. LP-00	Rev. P-00
Checked	IW	Project Number	21115