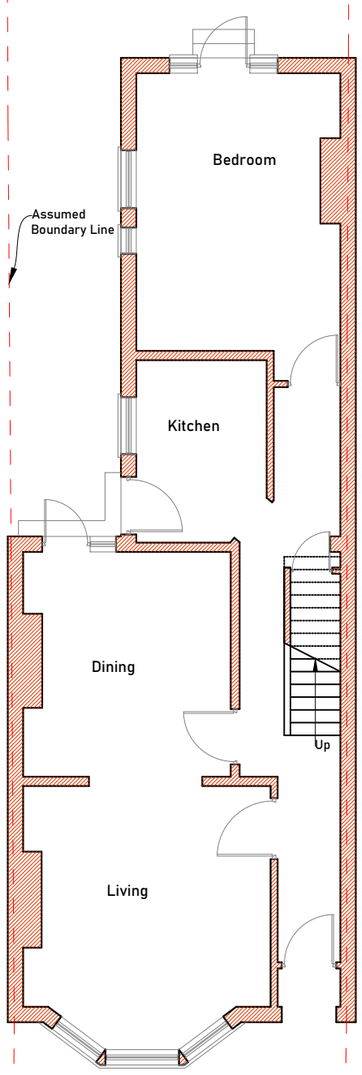

Existing Ground Floor Plan

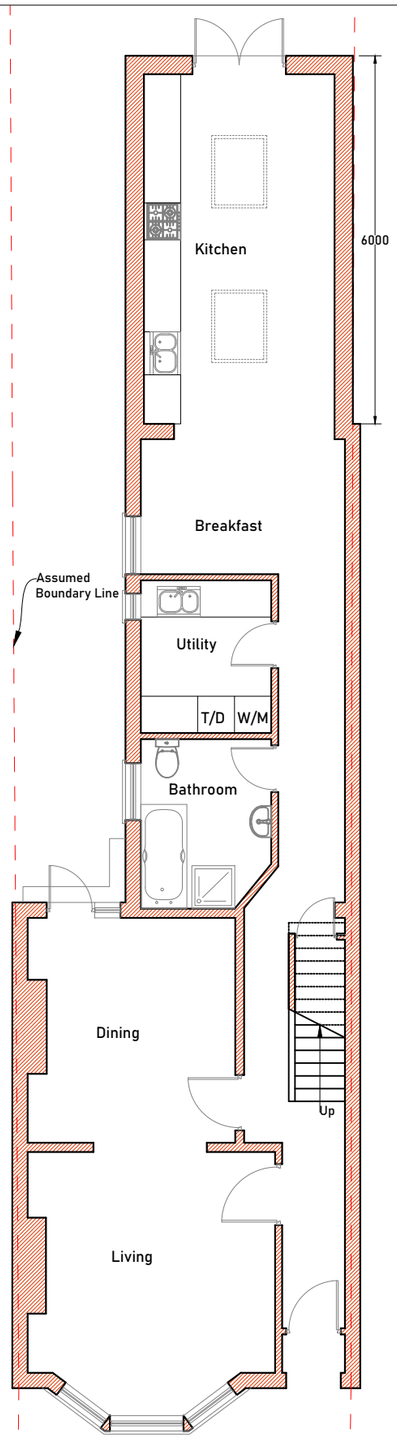

Proposed Ground Floor Plan

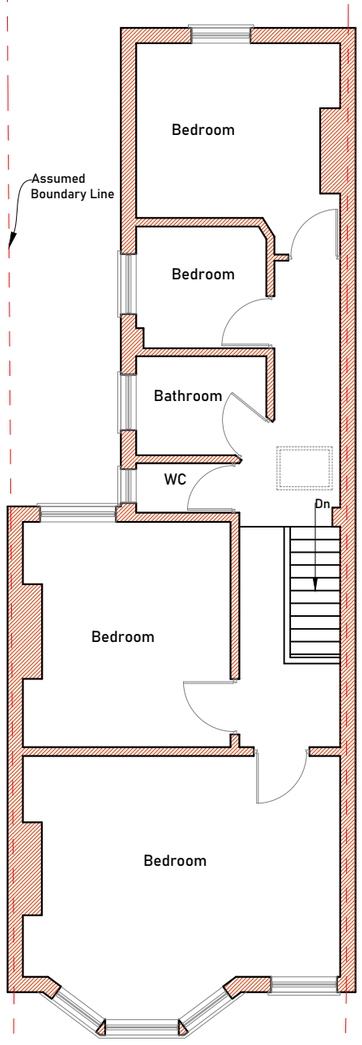

Existing First Floor Plan

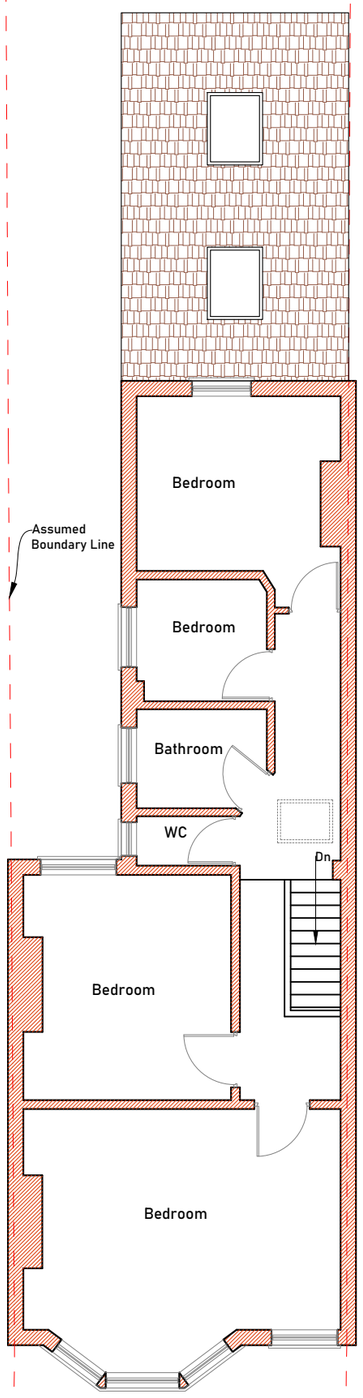

Proposed First Floor Plan

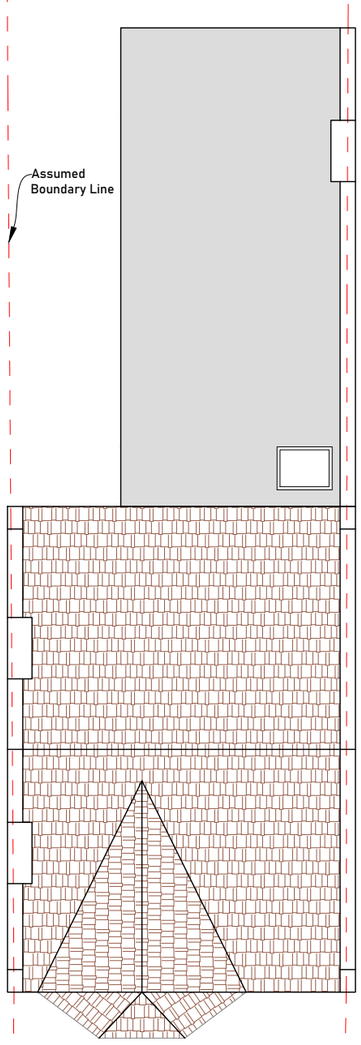

Existing Roof Plan

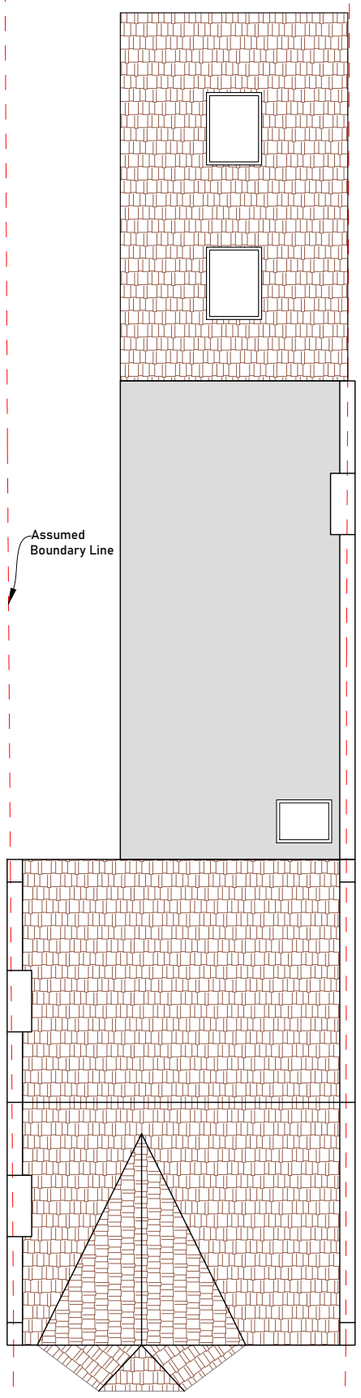

Proposed Roof Plan

ONLINE ARCHITECTURAL SERVICES

DRAWING:
PLANNING

M 1:100 — 0 1 2 3 4 5 6 7 8 9 10

DISCLAIMER

Drawing to be read in conjunction with all other relevant documentation
All written dimensions to be checked on site before work commences.
Discrepancies, where identified, must be reported to the designer.
The drawing is the property of Arch Studio and must not be reproduced or used in conjunction with any unauthorized person either wholly or in part without valid consent.

ARCH STUDIO (OAS)
Email Address: info@onlinearchitecturalservices.com
Contact Number: 07494 500087

PROJECT :
38 Whymark Avenue, N22 6DJ

CLIENT:
Mr Fushan Guo

DRAWN: SA	DATE: 27/02/2024	
SHEET SIZE: A3	SCALE: 1:100	
PROJECT NO: 38/2024	DRAWING NO: PD 01	REV: