


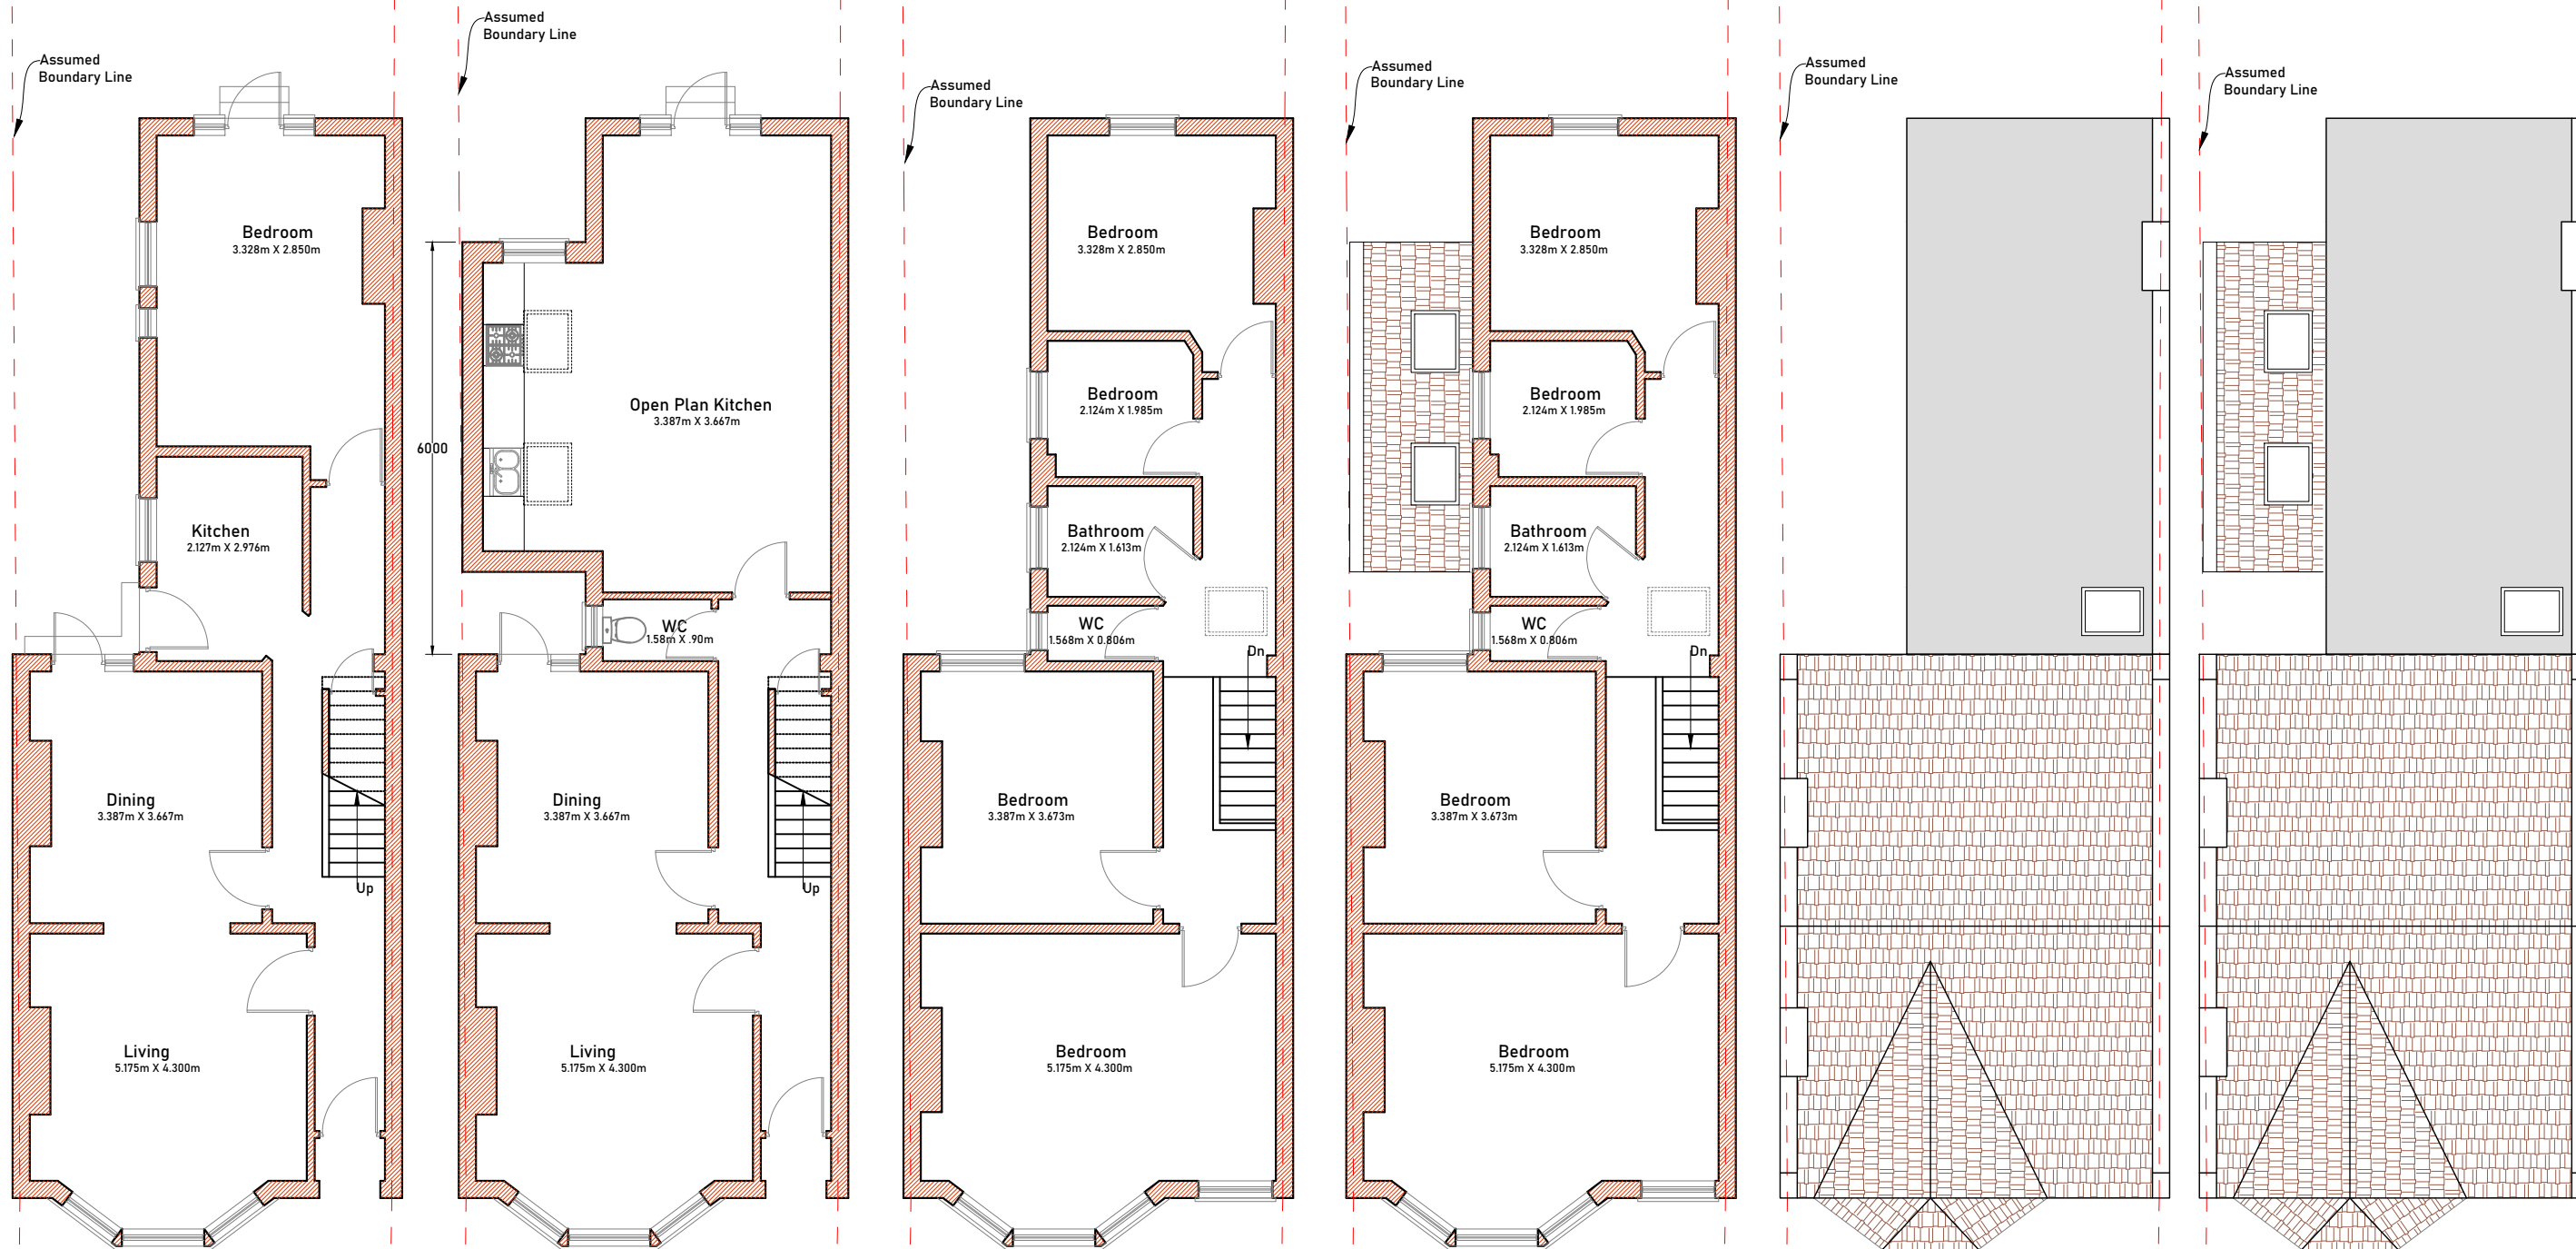

Existing Ground Floor Plan      Proposed Ground Floor Plan      Existing First Floor Plan      Proposed First Floor Plan      Existing Roof Plan      Proposed Roof Plan