
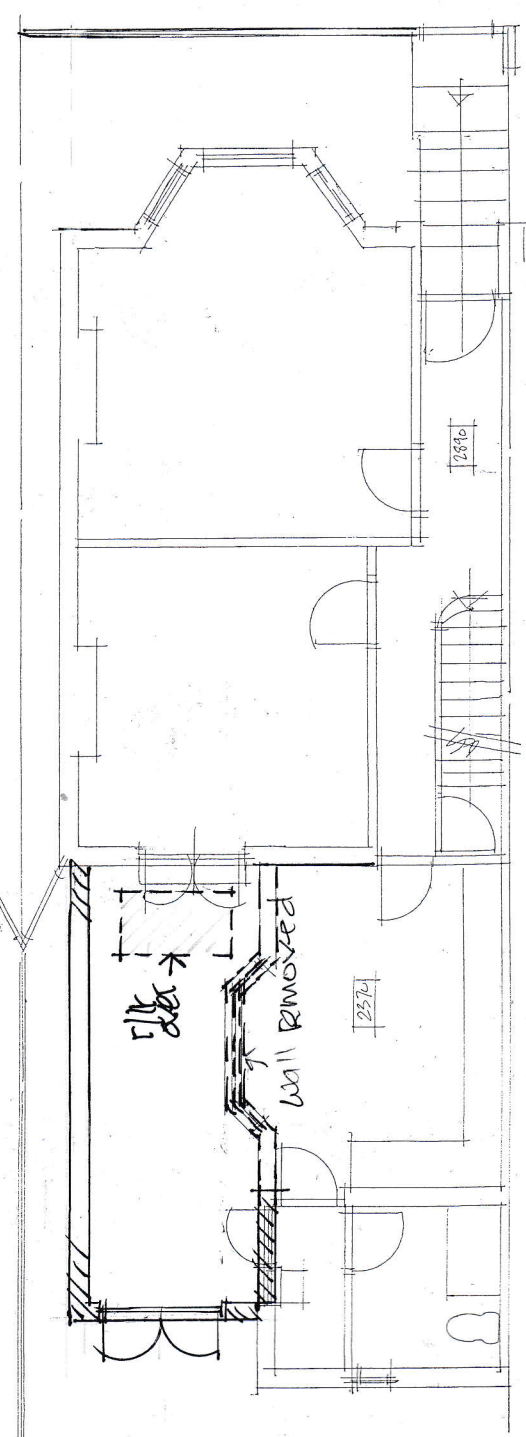


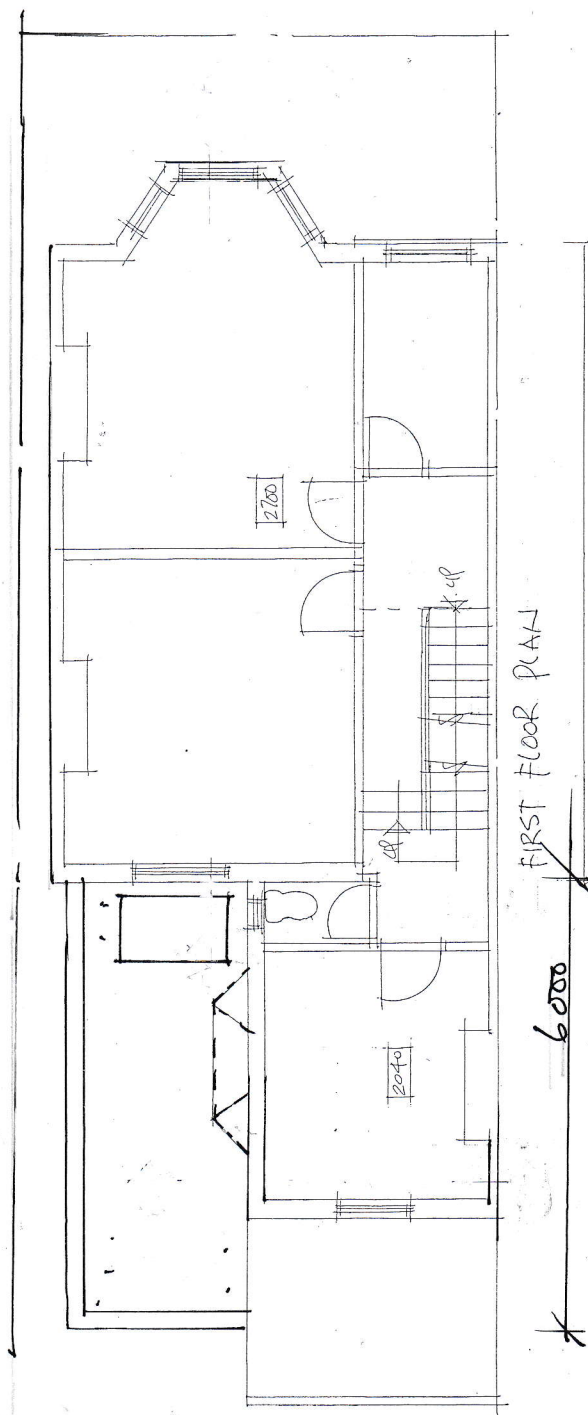

GROUND FLOOR PLAN

722 LORDSHIP CAVE K122 53N
 Proposed 6m.d. extension: dwg.no. 3562/2 14/24